
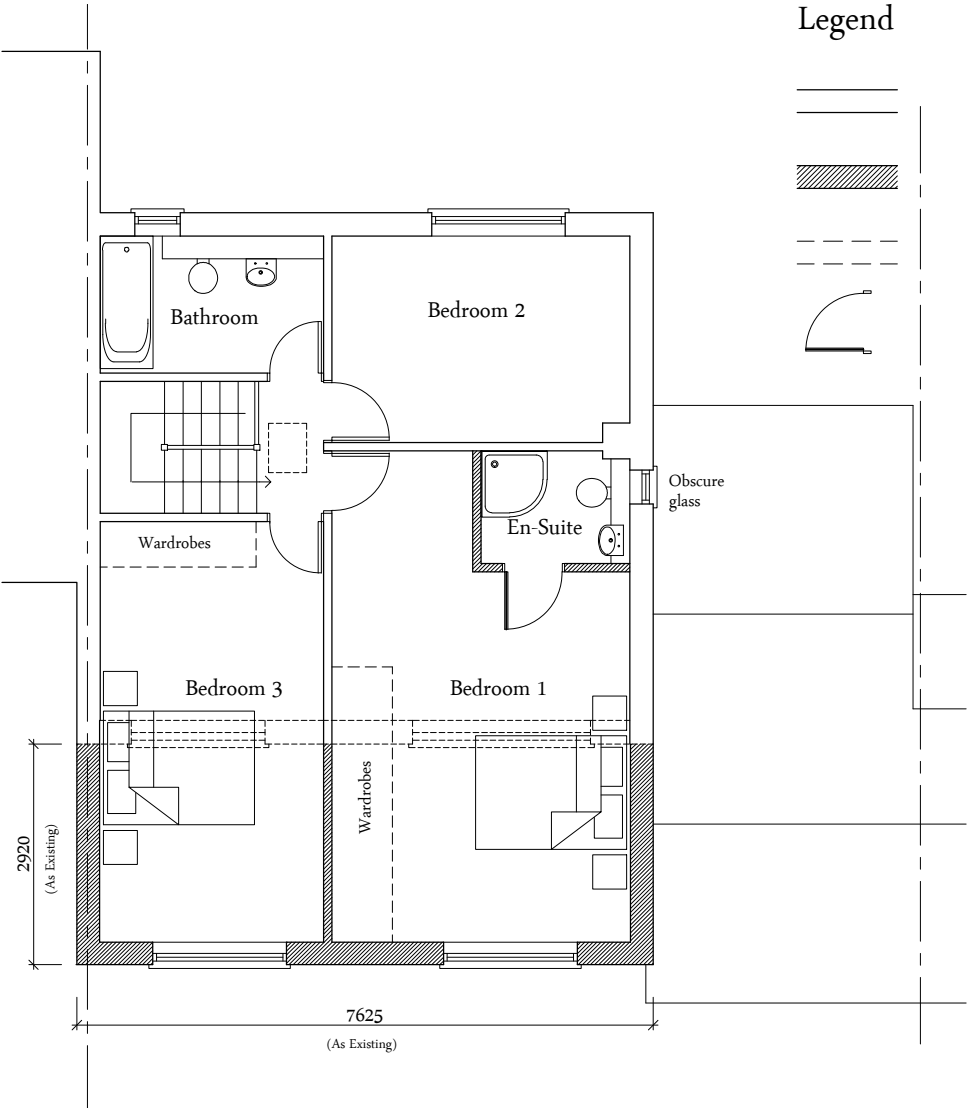


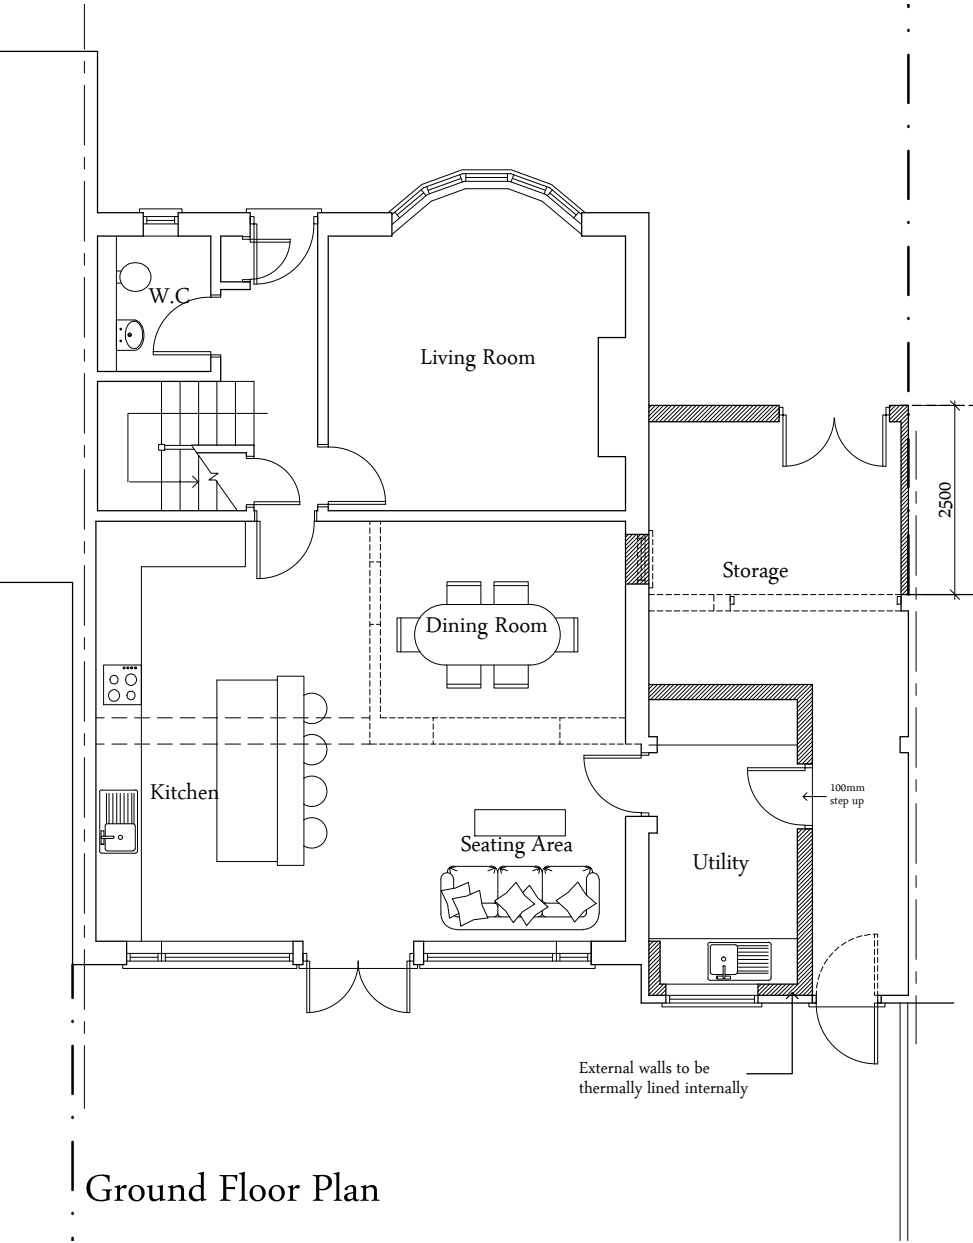

**Legend**

- Existing Walls
- Proposed walls/block up existing openings, as indicated
- Remove existing wall/door/window as indicated
- Proposed door

NOTES:

- This drawing is copyright of Larkham Design Ltd and must not be used without their permission.
- This drawing has been produced to support a planning application and should not be used for any other purpose

Metres  
0 1 2 3 4 5

Scale Bar (1:100 at A3)

Metres  
0 1 2 3 4 5

Scale Bar (1:150 at A3)

| Rev | Amendment                                    | Date     |
|-----|----------------------------------------------|----------|
| D   | Proposed roof design amended and N Ele added | 12/01/26 |
| C   | Variation of Condition application           | 04/11/25 |
| B   | Roof design amended                          | 28/10/25 |
| A   | Extension increased in width                 | 27/10/25 |
|     | Planning Application Issue                   |          |

**LARKHAM DESIGN LTD**  
ARCHITECTURAL SERVICES

Field View Barn, Longhedge, Salisbury, Wilts. SP4 6RS

Tel: 01722 322193      info@larkhamdesign.co.uk  
www.larkhamdesign.co.uk

Client & Project Address:

Mr & Mrs C Short

9 Riverbourne Road,  
Laverstock,  
Salisbury, Wilts.  
SP1 1NU

Project Description:


Proposed 1st Floor Rear Extension,  
Internal Alteration & Garden Office

Drawing Title:

**Proposed Floor Plans  
& Elevations**

Scale: 1:100 & 1:150 at A3


|              |      |
|--------------|------|
| Drawing Ref: | Rev: |
| 0979/PL/01   | D    |

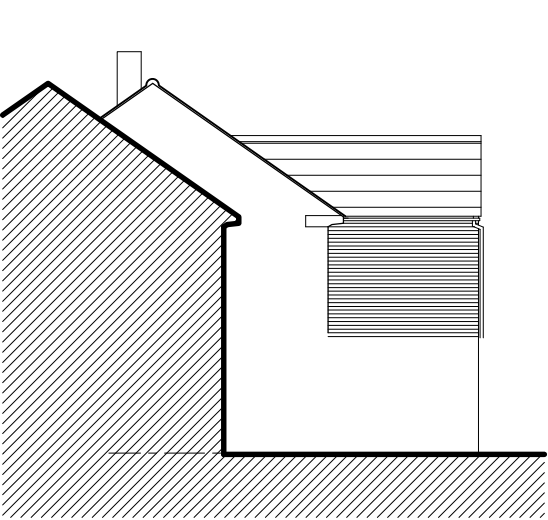

North Elevation



West Elevation

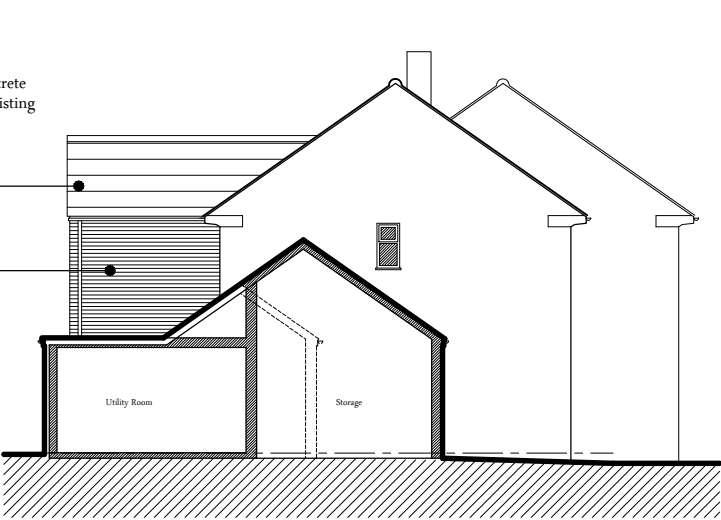

South Elevation

Note: Adjoining Garage to neighbouring house no.7 to be extended to match that proposed under separate planning application



East Elevation