



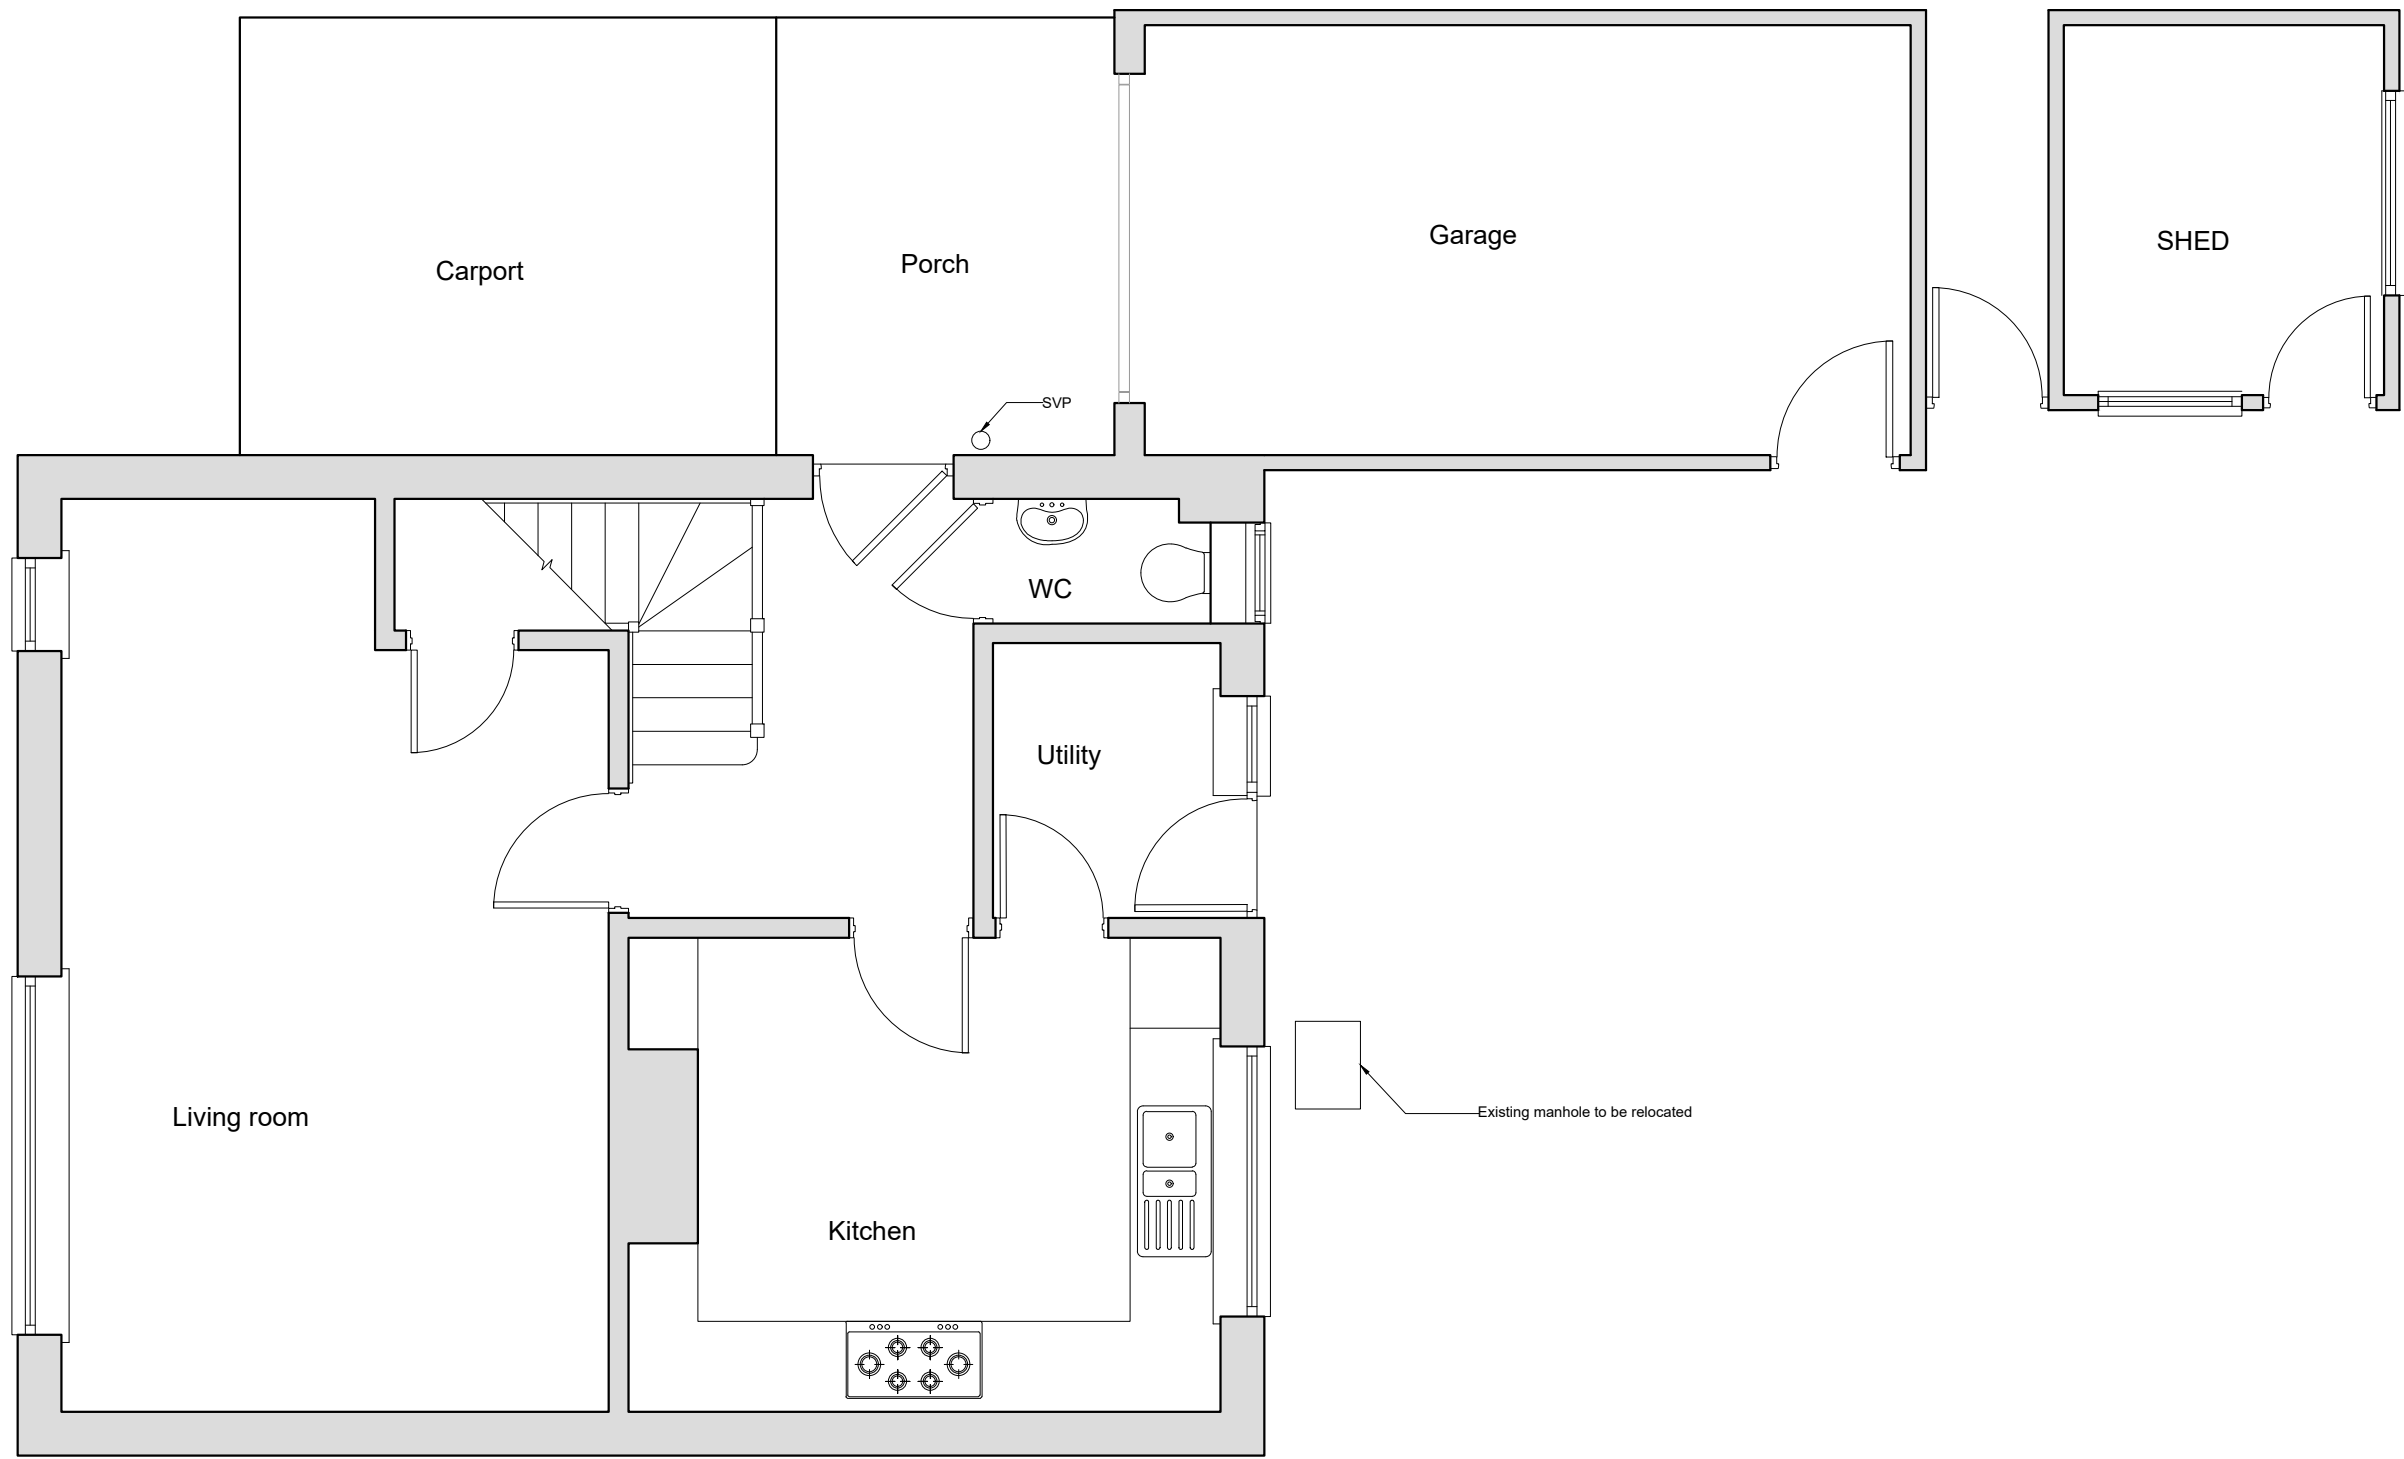

EXISTING GROUND FLOOR PLAN
SCALE 1:50

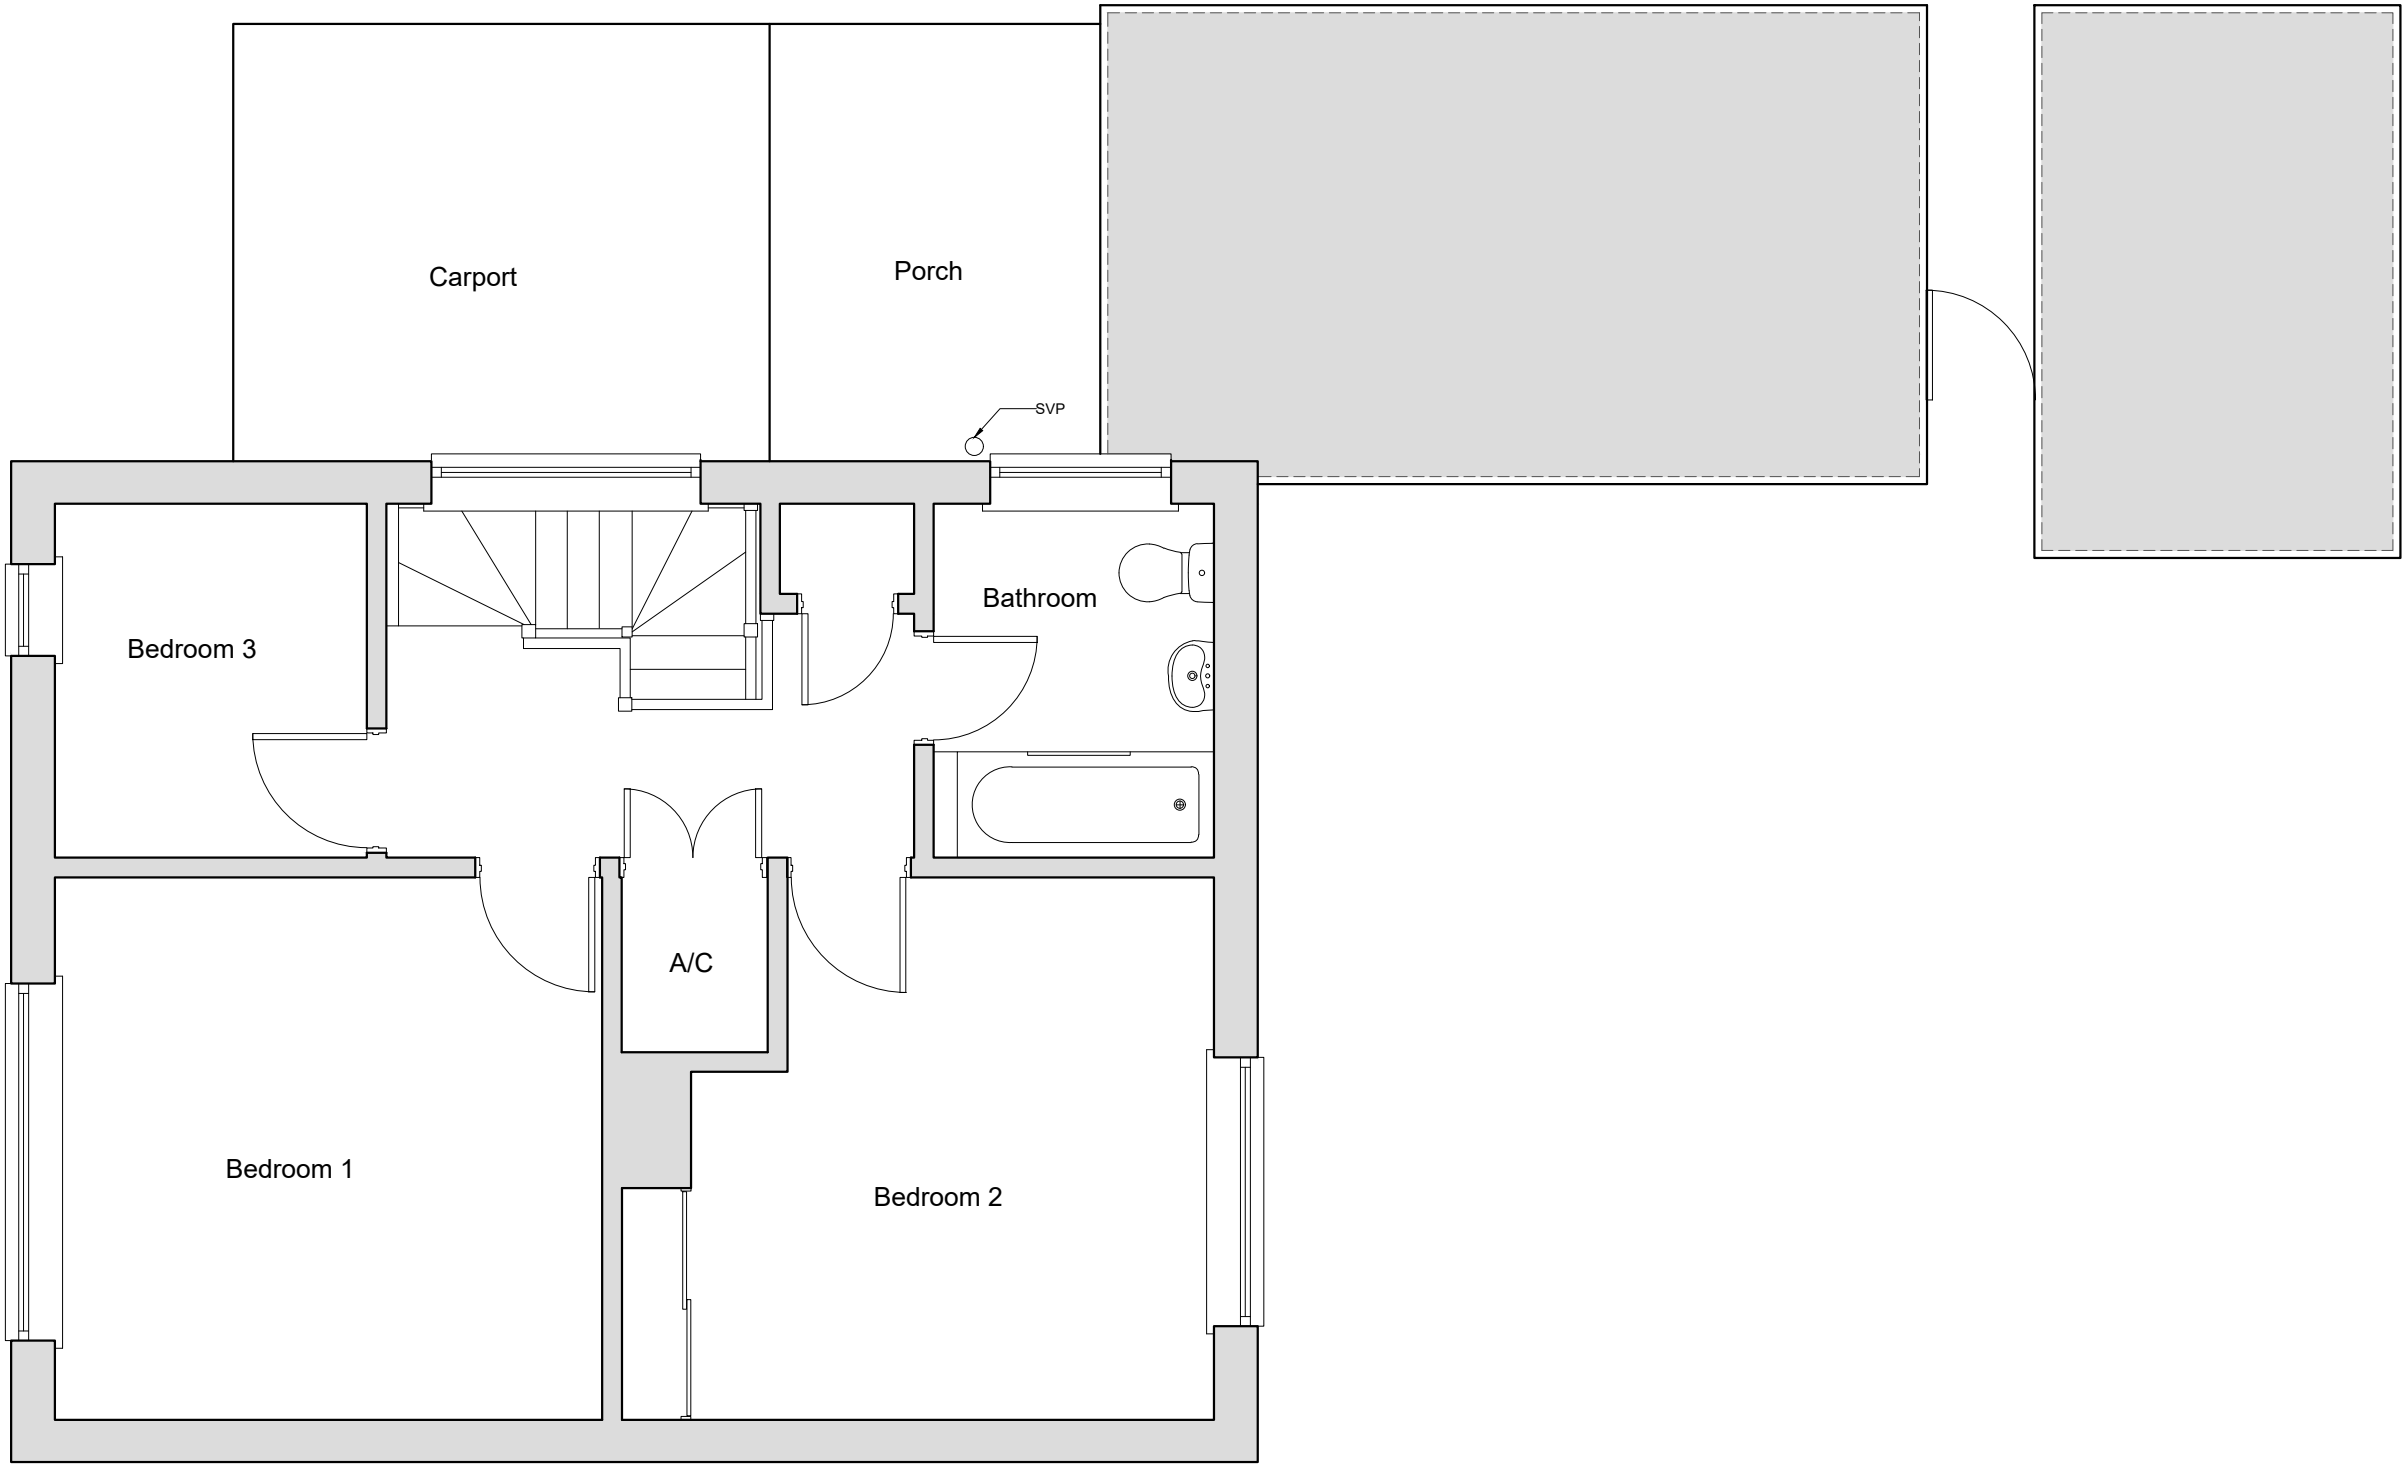

EXISTING FIRST FLOOR PLAN
SCALE 1:50



EXISTING ROOF PLAN
SCALE 1:50

LEGEND

- EXISTING STRUCTURE
- PROPOSED STRUCTURE
- PROPOSED STRUCTURE



CHINAR ARCHITECTS AND ENGINEERS
Email: contact@chinarengineers.co.uk
Website: chinarengineers.co.uk

Project Name
Rear extension and
garage conversion

Project location
The Cherries Wyndham lane Allington
Wiltshire SP4 0BY

Project number	5425
Date	12/12/2025
Drawn by	Ar.nadia
Checked by	Engr. Naveed

01

Scale 1 : 50

1 : 50

