


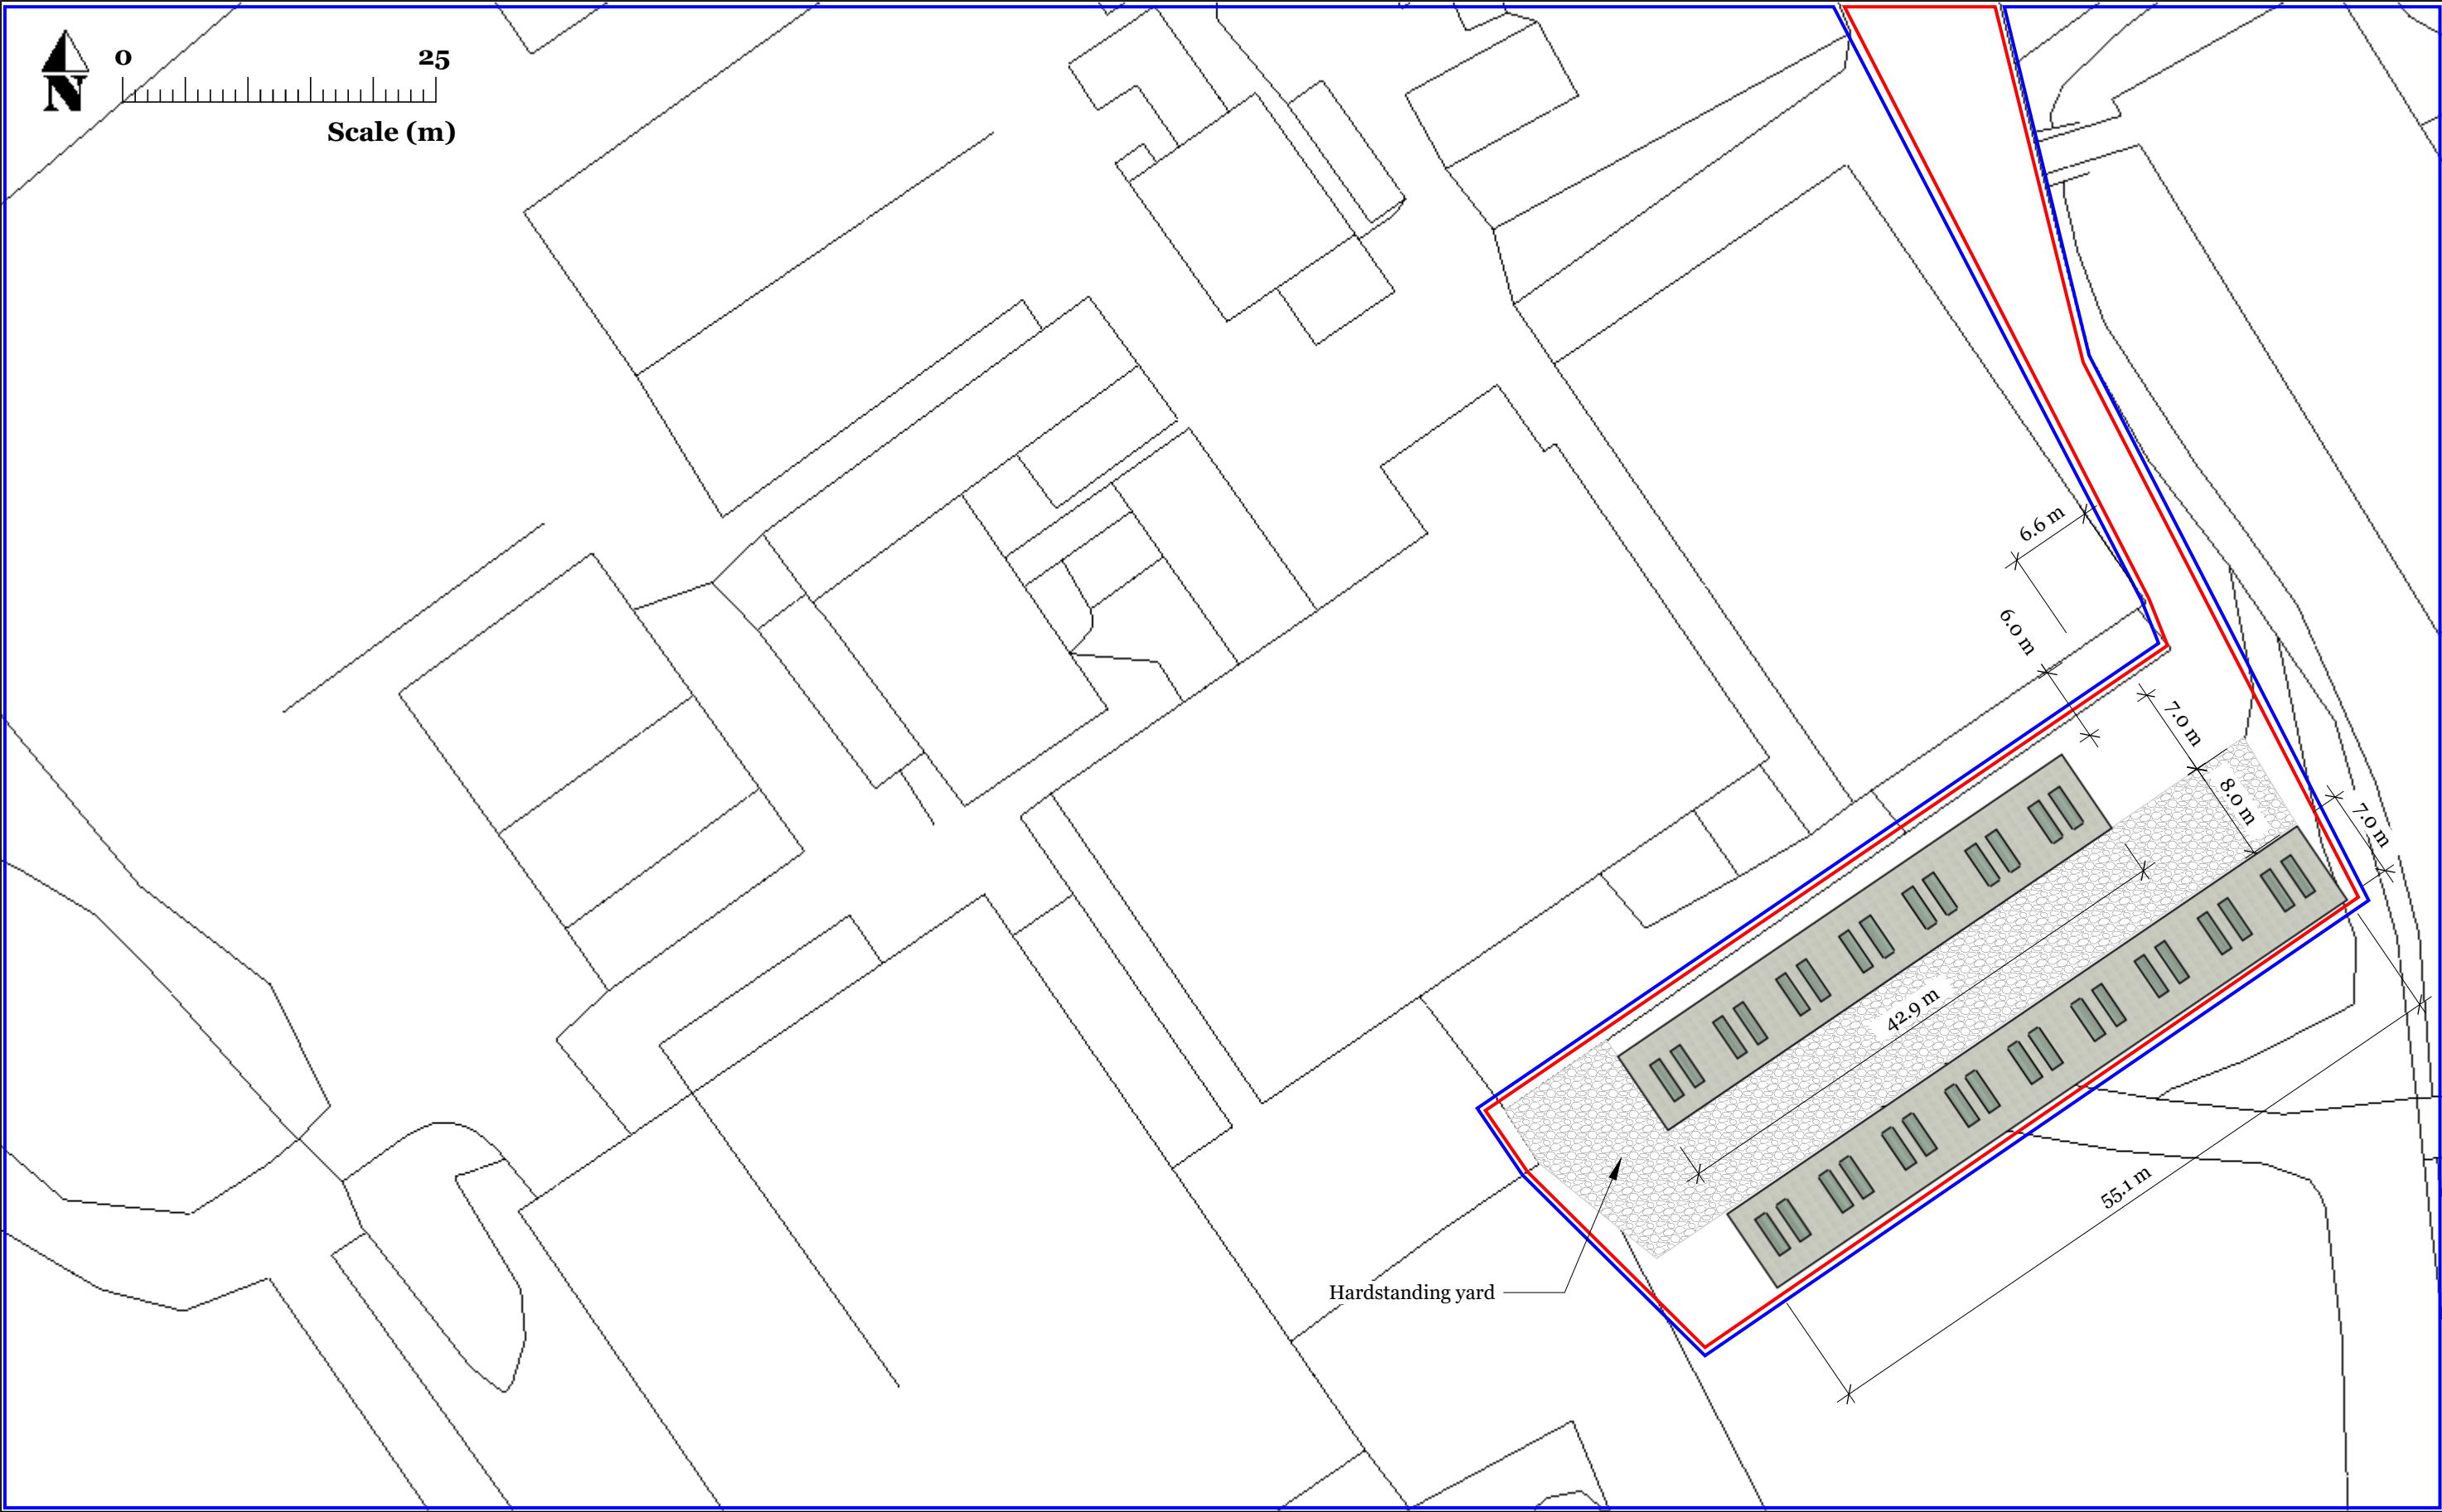

 Symonds & Sampson ESTABLISHED 1858	Site Address: Bushton Farm Bushton SN4 7PX	General Purpose Buildings	Drawing #: 25-021 Drawn Date: 14/12/2024 Drawn by: DF Scale 1:500 on A3 Paper	REVISIONS		
	Client: Mr Dalton			Proposed Site Plan		MM/DD/YY
		A			19/09/2025	Both buildings now 55.1m long
		B			26/09/2025	Northern building amended to 42.9m long
		C			--/--/--	...
		D			--/--/--	...
	E	--/--/--		...		

The information contained in this drawing is the sole property of Symonds & Sampson LLP. Any reproduction in part or as a whole without the written permission of Symonds & Sampson LLP is strictly prohibited