

No.	Description	Date
P01	Planning Issue	30/03/25
P02	High-level Windows Added to bedroom	12/08/25

PURPOSE OF ISSUE
PLANNING



PROJECT
CORSHAM RD, WHITLEY

SHEET
PROPOSED GF PLAN

Date	Drawn by	Checked by
30/03/2025	CM	CM

Project number	Scale (@ A3)
LAMA-46	1 : 100

DRAWING NUMBER	REV
L102	P02

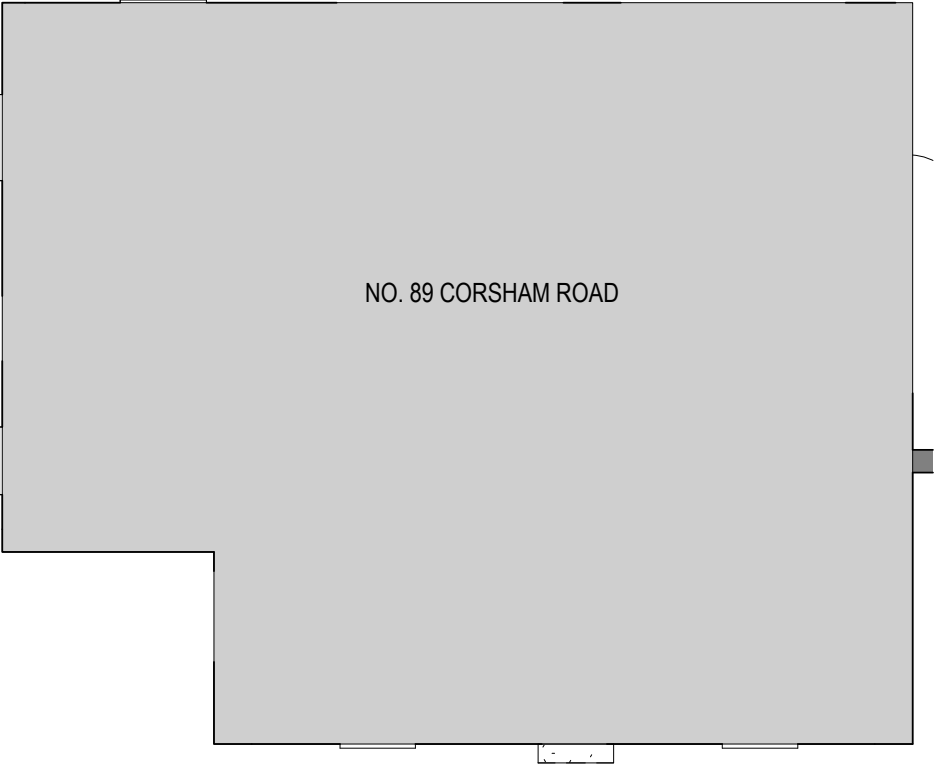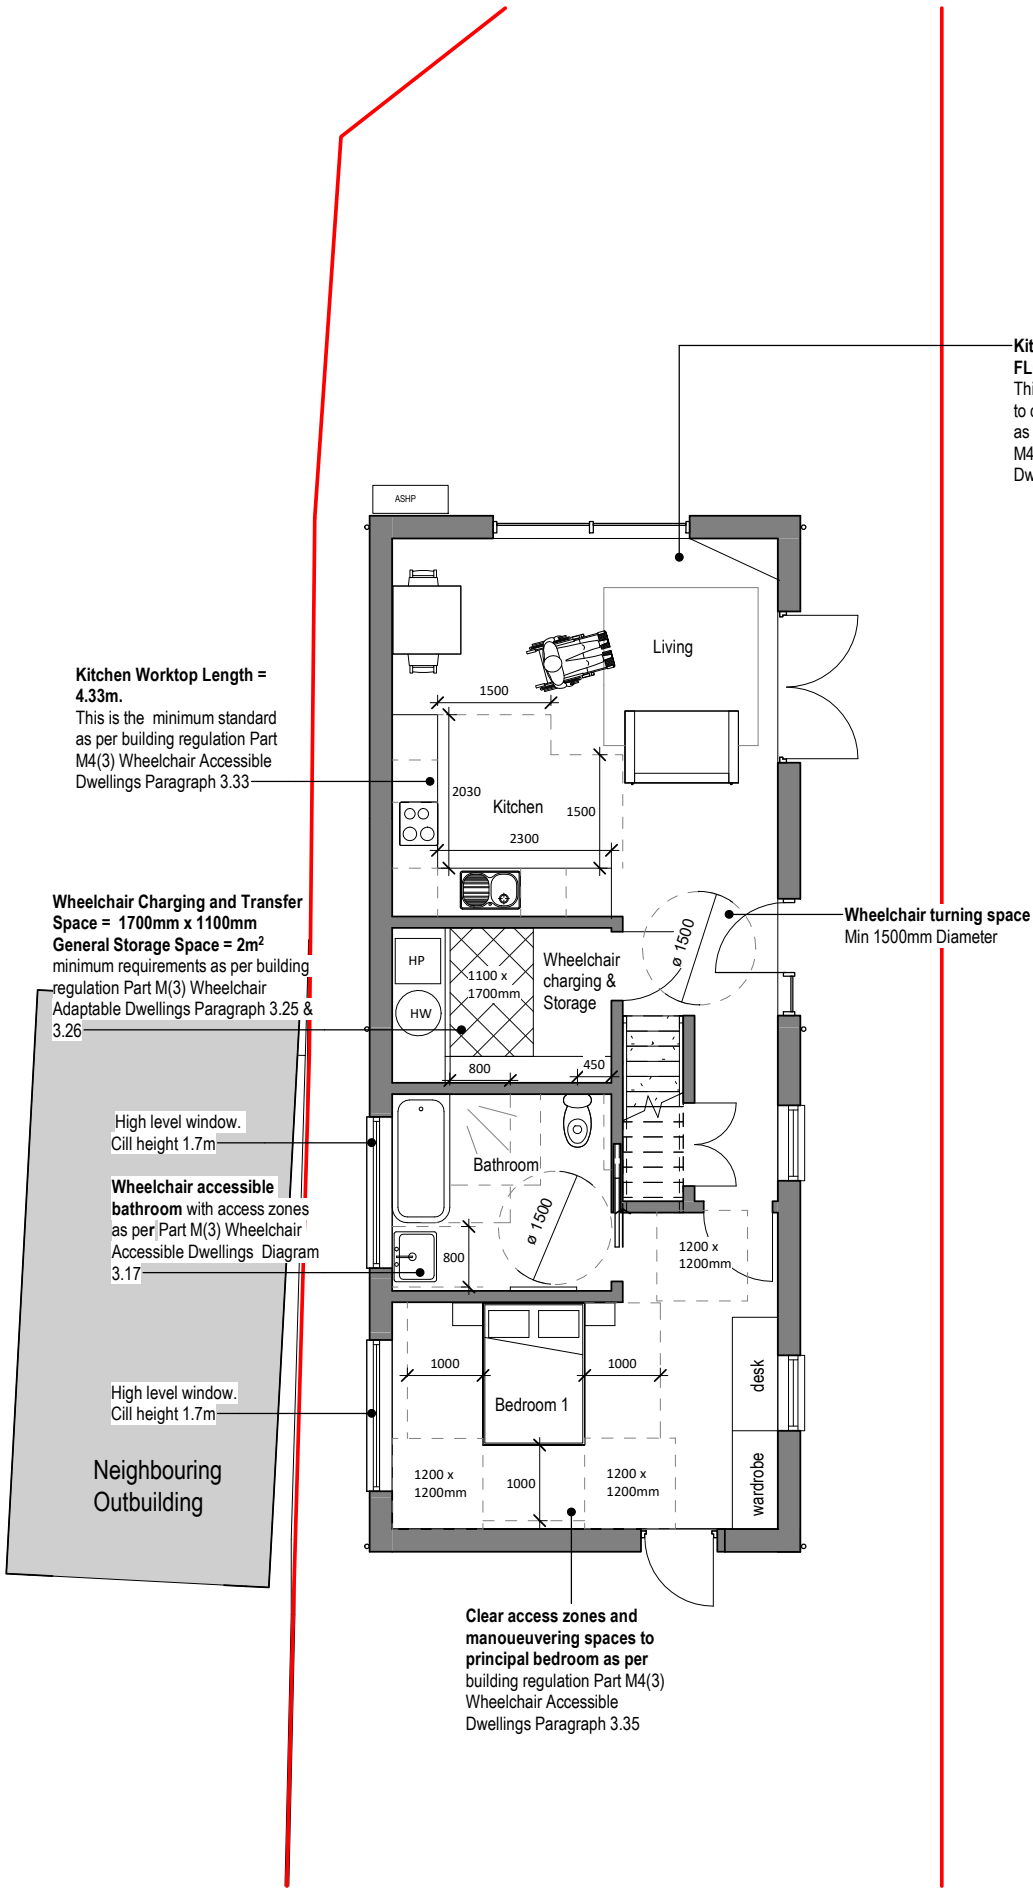

Floor Plan
1 : 100

