




CHURCH HOUSE

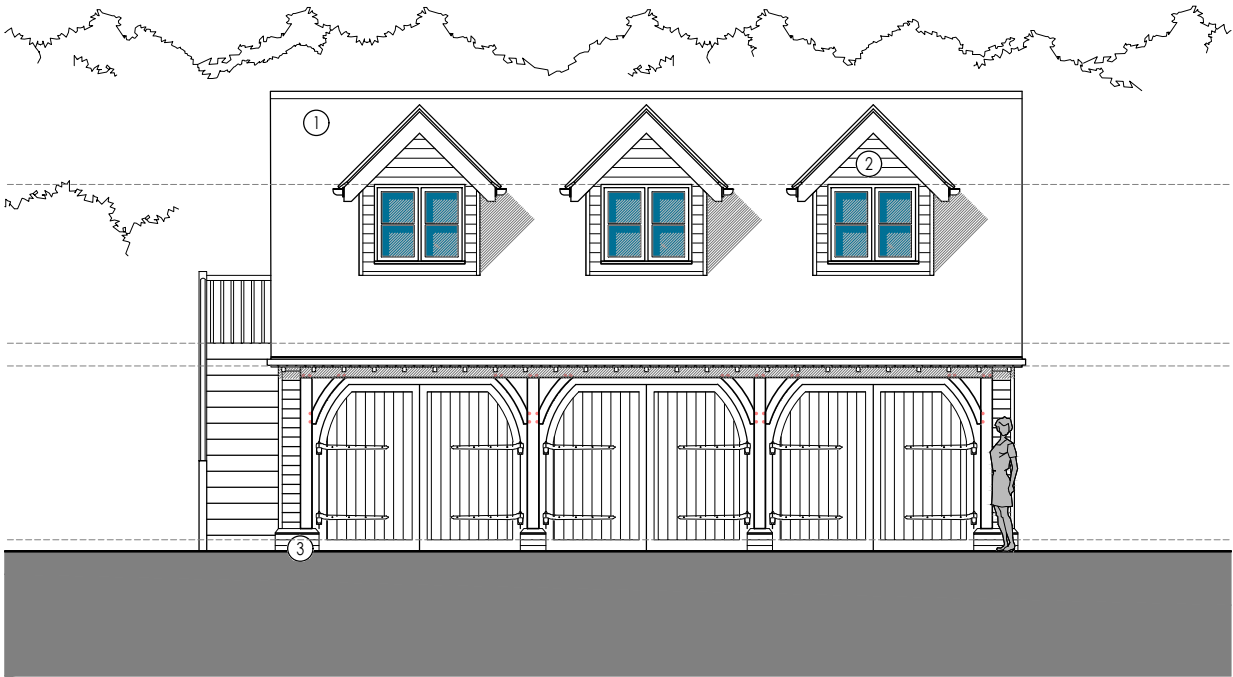


1 NORTH ELEVATION - EXISTING
scale 1:100

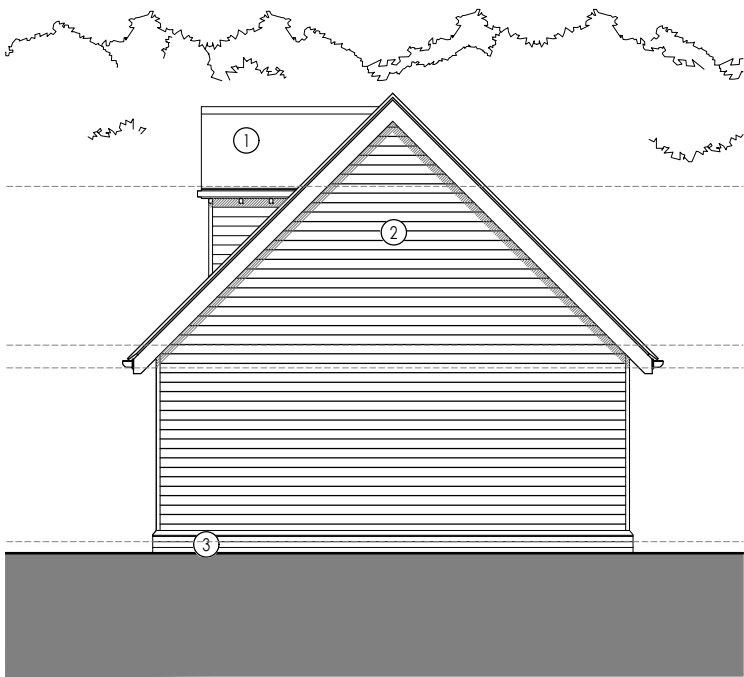

2 WEST ELEVATION - EXISTING
scale 1:100

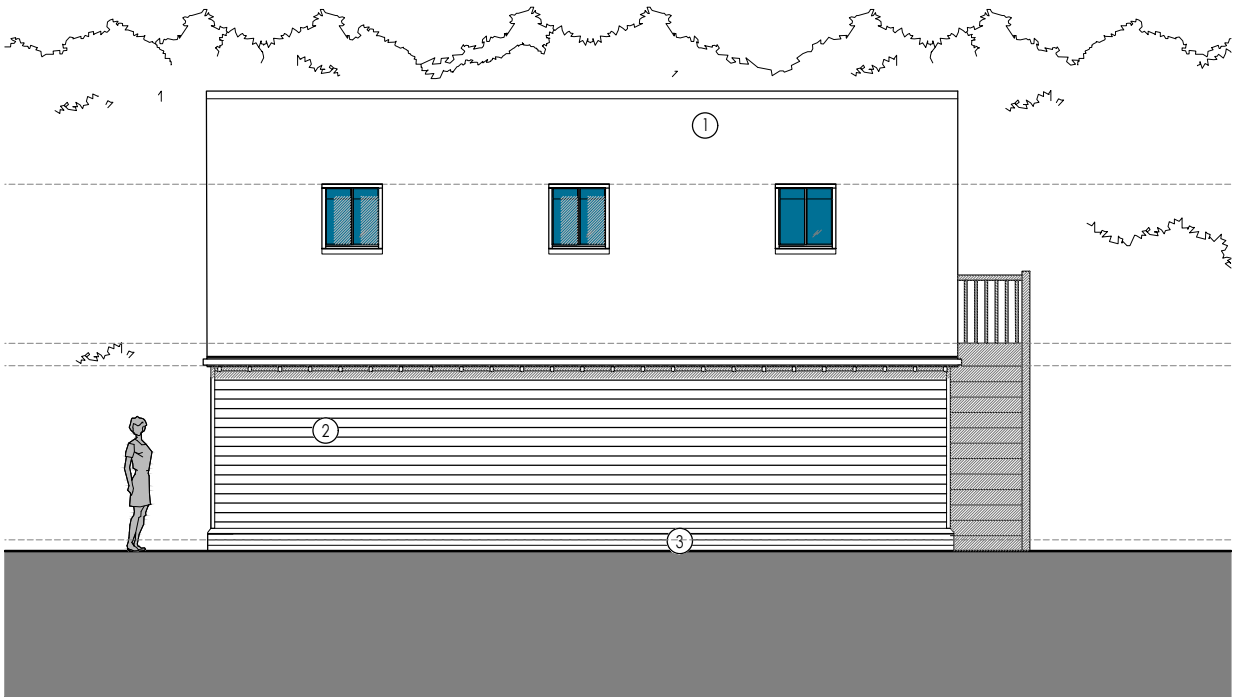

3 SOUTH ELEVATION - EXISTING
scale 1:100

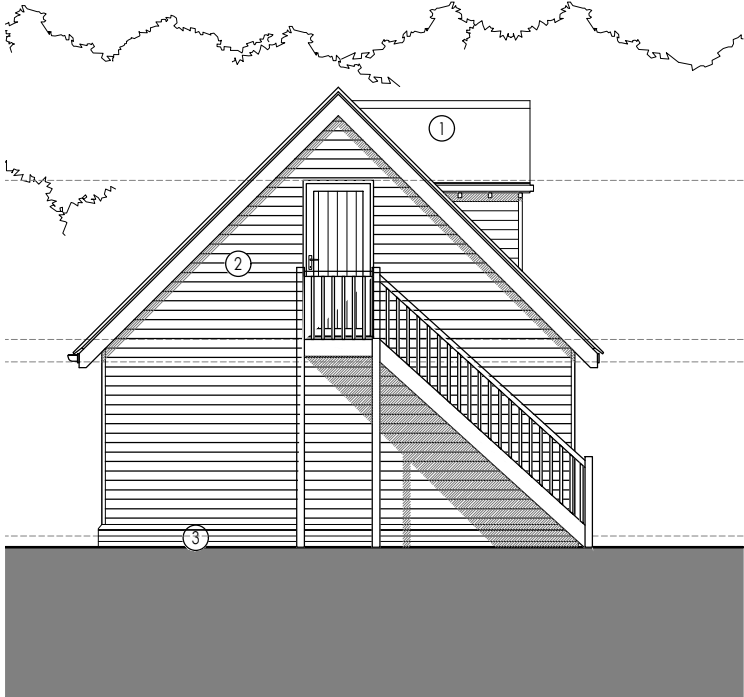

4 EAST ELEVATION - EXISTING
scale 1:100

NOTES

THIS DRAWING IS THE COPYRIGHT OF THE ARCHITECTS AND MAY NOT BE REPRODUCED WITHOUT PERMISSION

THE CONTRACTOR IS RESPONSIBLE FOR CHECKING DIMENSIONS, TOLERANCES AND REFERENCE. ANY DISCREPANCIES TO BE CHECKED WITH THE ARCHITECT BEFORE PROCEEDING WITH THE WORKS


WHERE AN ITEM IS COVERED BY DRAWINGS TO DIFFERENT SCALES, THE LARGER SCALE DRAWING IS TO BE WORKED TO

DO NOT SCALE FROM DRAWING, FIGURED DIMENSIONS TO BE WORKED TO AT ALL TIMES

ALL WORK AND MATERIALS TO BE IN ACCORDANCE WITH THE BUILDING REGULATIONS AND TO COMPLY WITH THE RELEVANT CODES OF PRACTICE AND BRITISH STANDARDS

ELEVATION KEY

1. Natural clay roof
2. Timber cladding
3. Brickwork plinth

 

DETAILS	DATE	REVISION

PLANNING

PROJECT		
ELEVATIONS - PROPOSED		
PROPOSED NEW GARAGE AT CHURCH HOUSE, SEDGEHILL, SHAFTSBURY SP7 9JN		
DATE	CLIENT	
NOV 2025	MRS R. EYRES	
SCALE	DRAWING NO.	REVISION
1:100 @A3	2512/02/05/01	-

MD minutiae
ARCHITECTURAL DESIGN
Phone: 07540103085 | Email: andy_willson@aol.com