


# CHURCH HOUSE

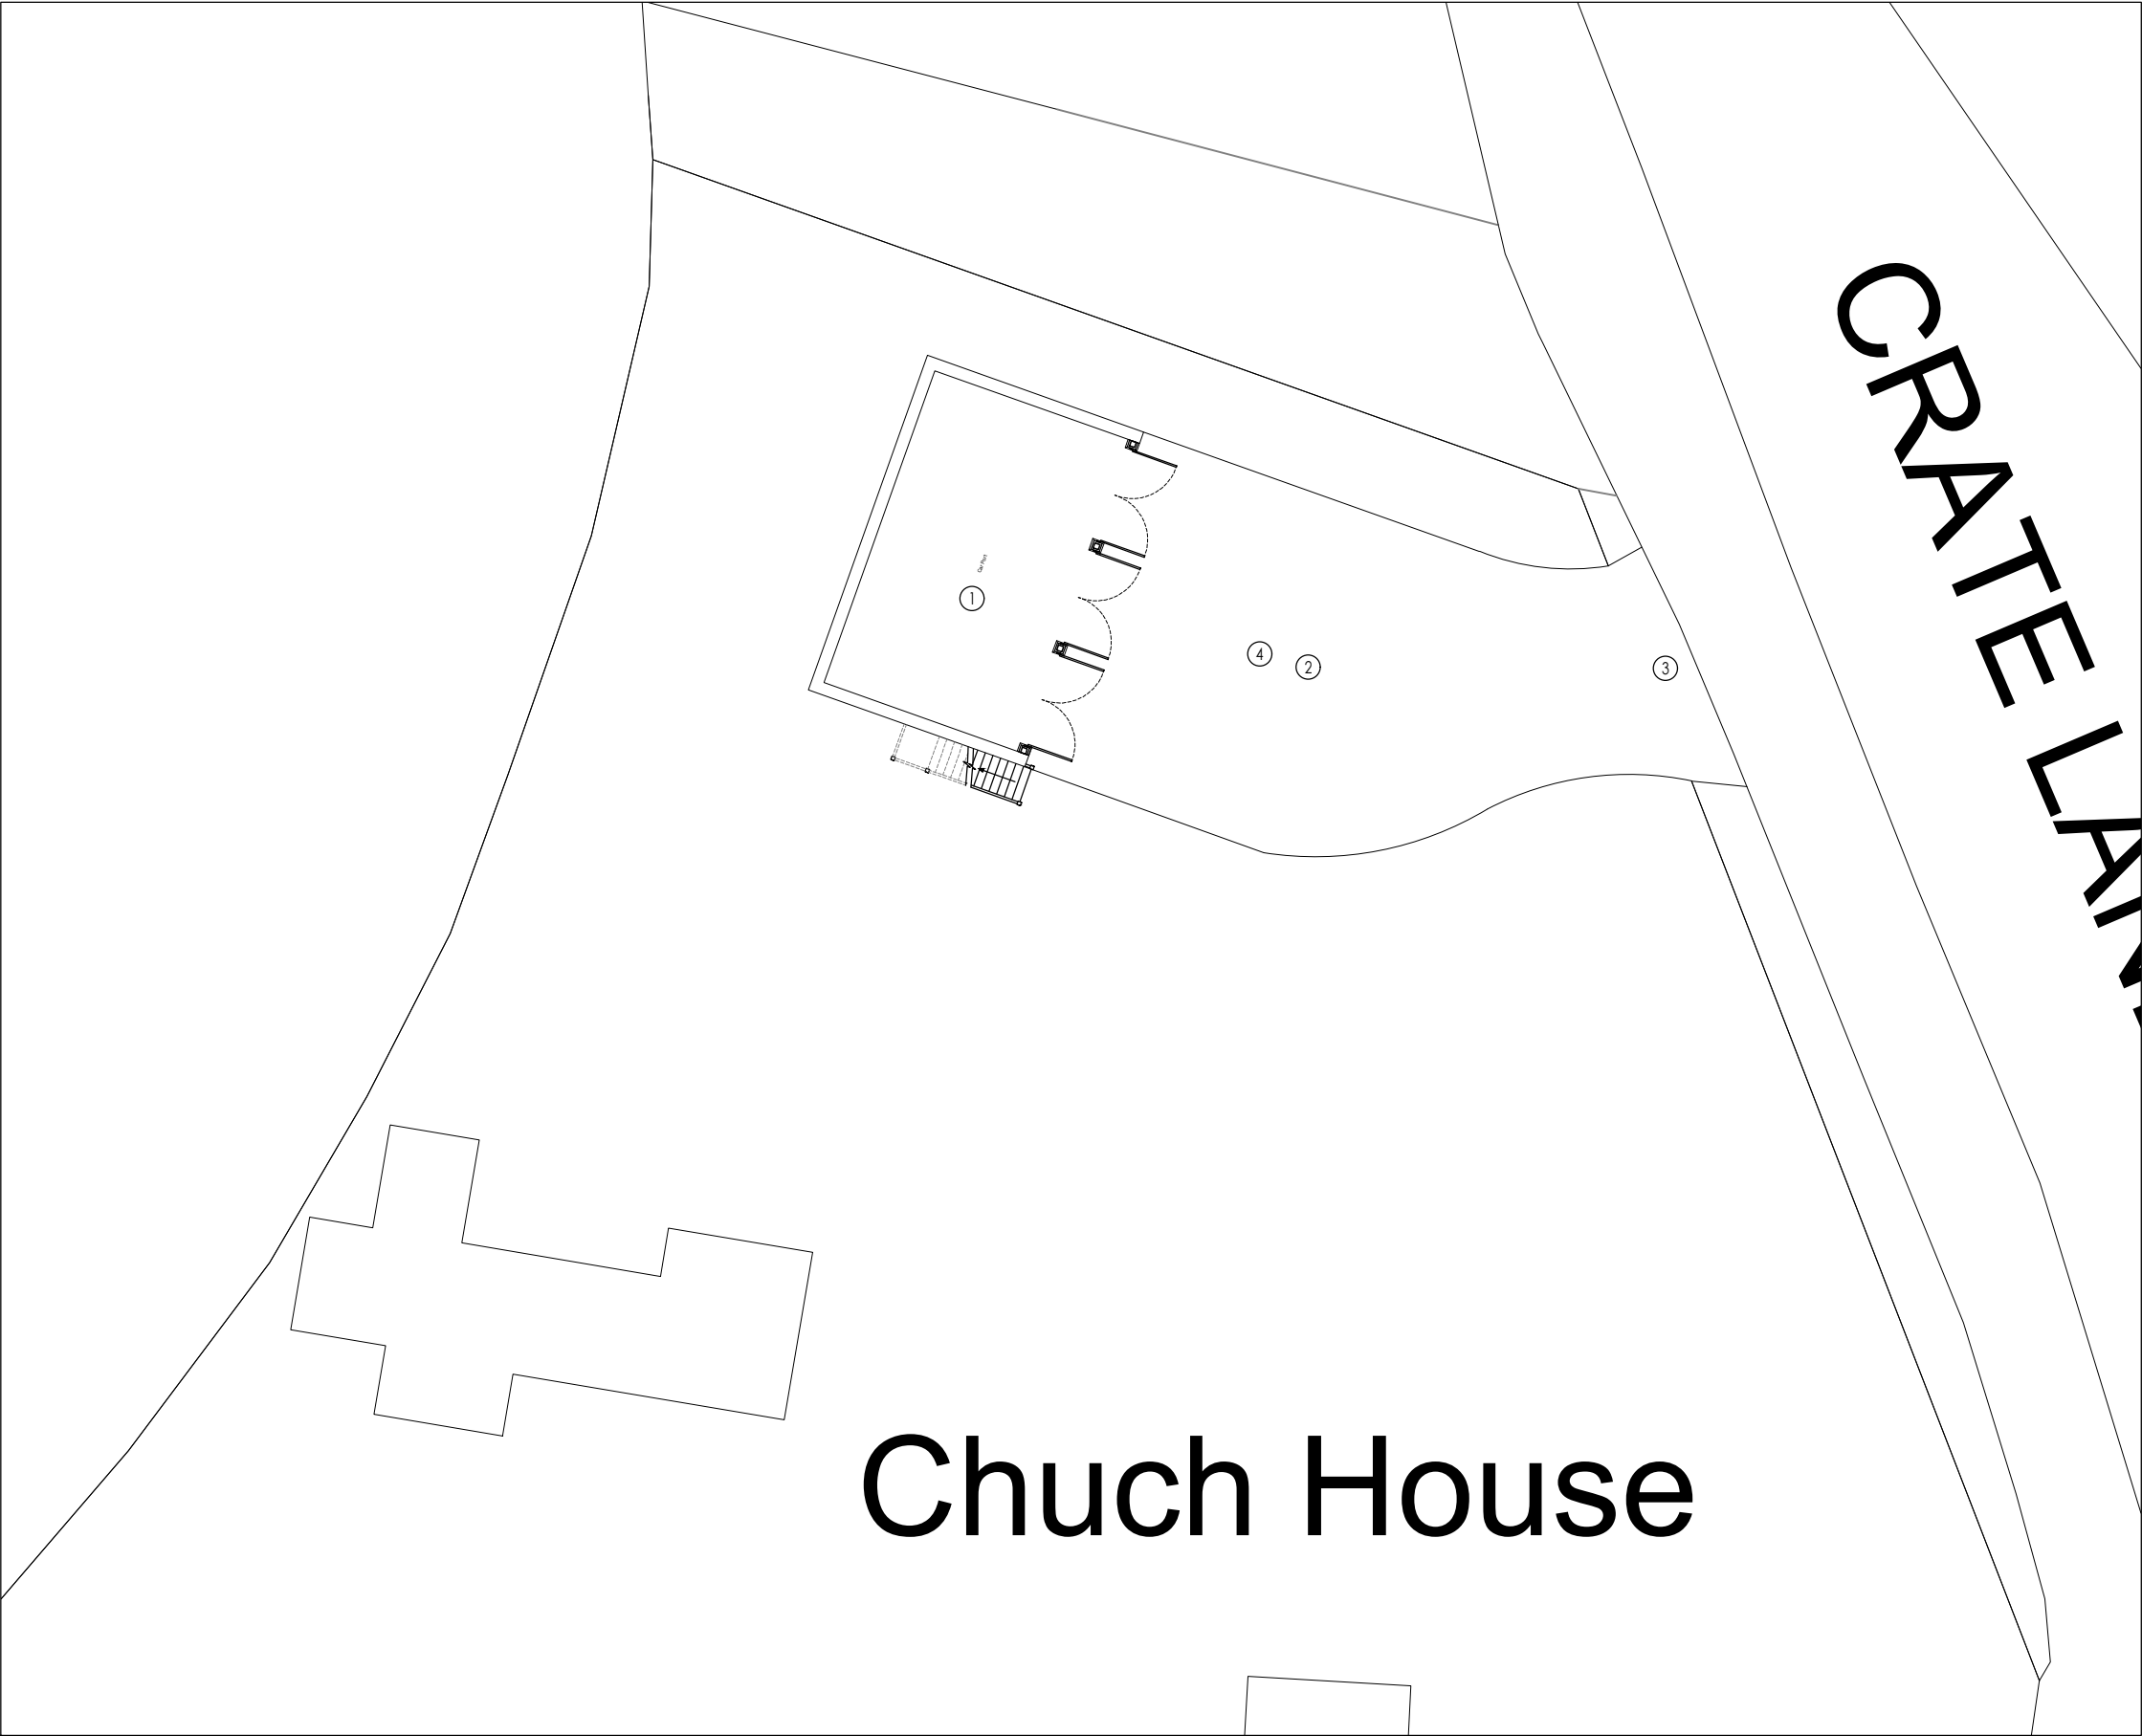

NOTES

THIS DRAWING IS THE COPYRIGHT OF THE ARCHITECTS AND MAY NOT BE REPRODUCED WITHOUT PERMISSION

THE CONTRACTOR IS RESPONSIBLE FOR CHECKING DIMENSIONS, TOLERANCES AND REFERENCE. ANY DISCREPANCIES TO BE CHECKED WITH THE ARCHITECT BEFORE PROCEEDING WITH THE WORKS

WHERE AN ITEM IS COVERED BY DRAWINGS TO DIFFERENT SCALES, THE LARGER SCALE DRAWING IS TO BE WORKED TO

DO NOT SCALE FROM DRAWING, FIGURED DIMENSIONS TO BE WORKED TO AT ALL TIMES

ALL WORK AND MATERIALS TO BE IN ACCORDANCE WITH THE BUILDING REGULATIONS AND TO COMPLY WITH THE RELEVANT CODES OF PRACTICE AND BRITISH STANDARDS

- SITE PLAN KEY
- 1. New garage
  - 2. New gravel/parking
  - 3. Existing entrance
  - 4. Existing on site containers to be removed

| DETAILS | DATE | REVISION |
|---------|------|----------|
|         |      |          |
|         |      |          |
## PLANNING

PROJECT

SITE PLAN - PROPOSED

PROPOSED NEW GARAGE AT CHURCH HOUSE,  
SEDGEHILL, SHAFTSBURY SP7 9JN

|           |               |          |
|-----------|---------------|----------|
| DATE      | CLIENT        |          |
| NOV 2025  | MRS R. EYRES  |          |
| SCALE     | DRAWING NO.   | REVISION |
| 1:200 @A3 | 2512/02/01/03 | -        |

**MD minutiae**  
ARCHITECTURAL DESIGN

Phone: 07540103085 | Email: andy\_willson@aol.com