



Existing Rear Elevation

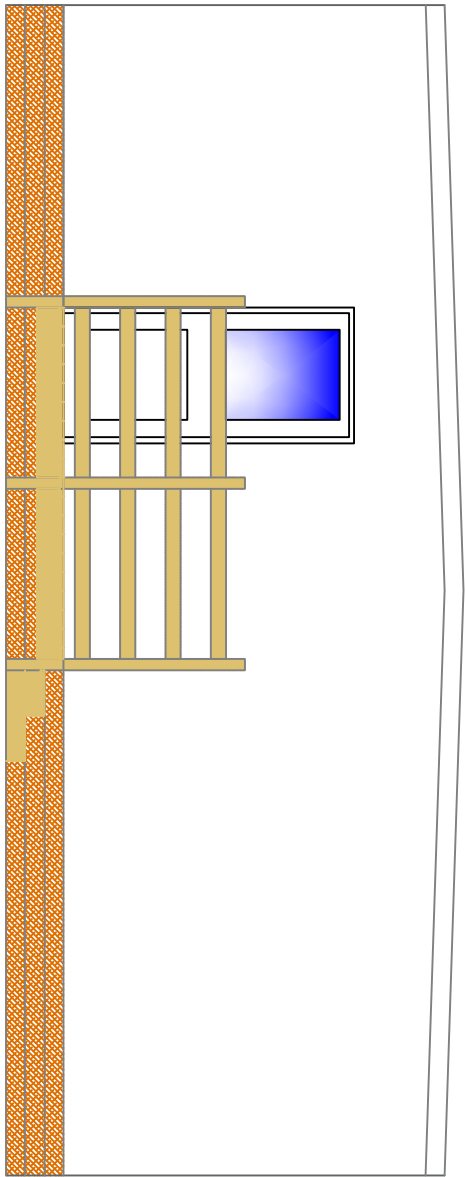


Left Elevation

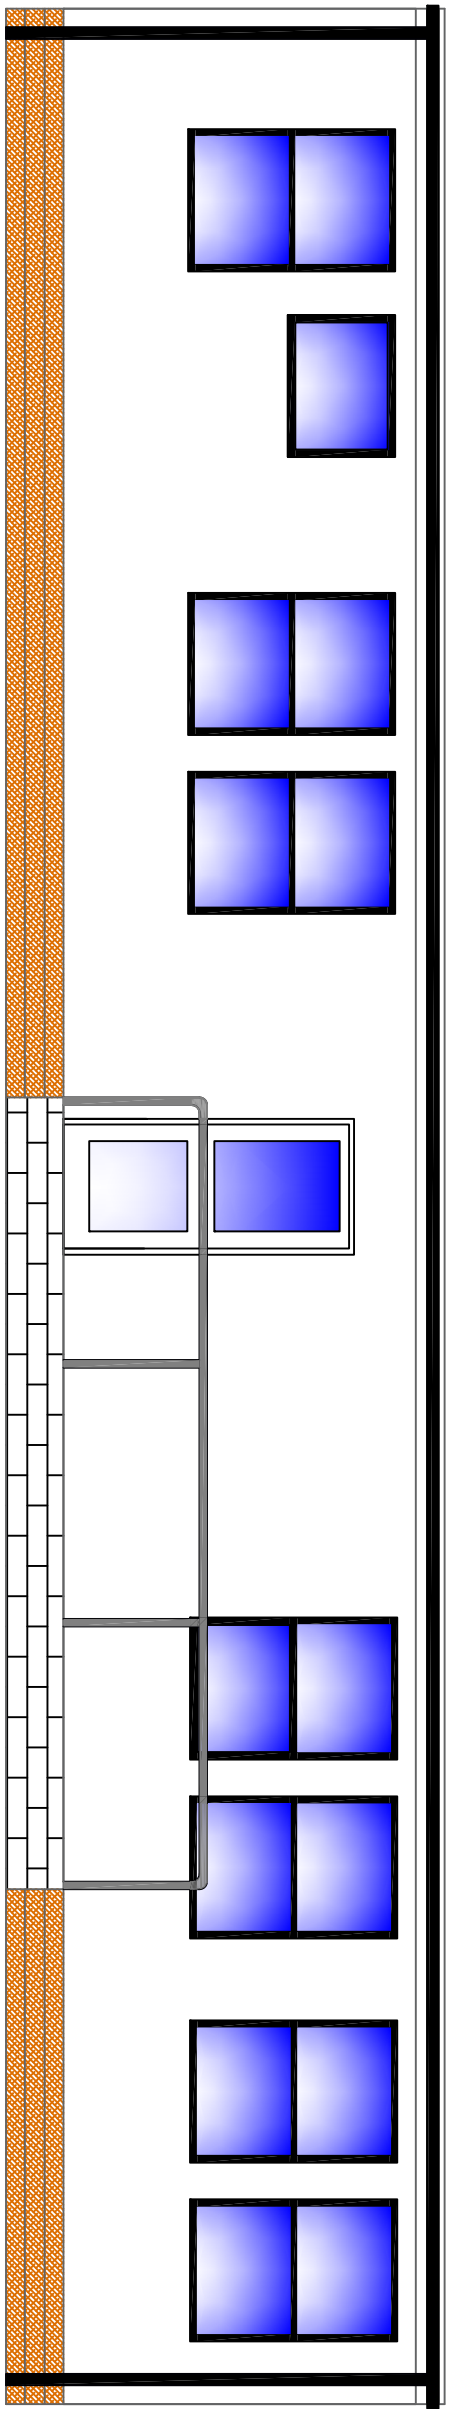


Existing Front Elevation



Scale 1:50 @ A1

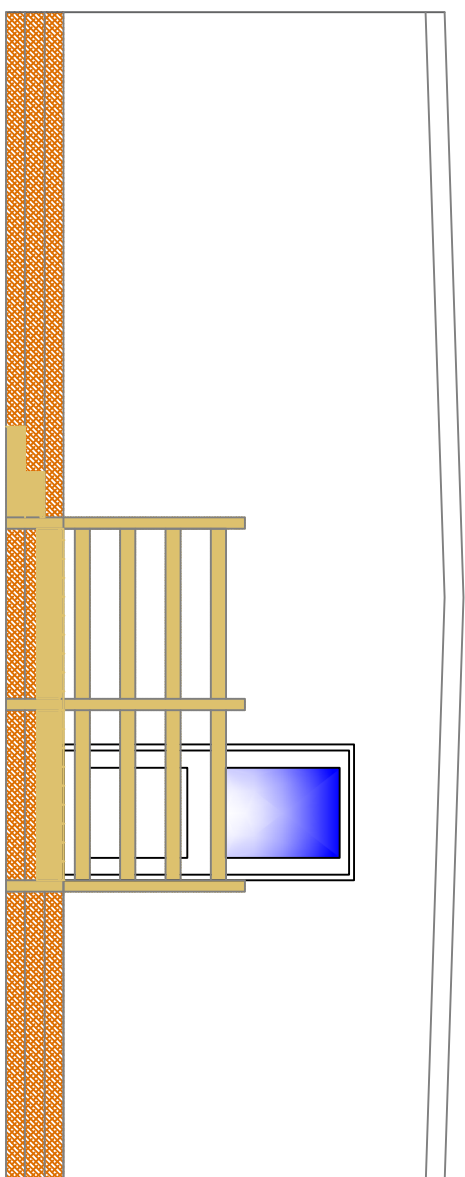

Right Elevation

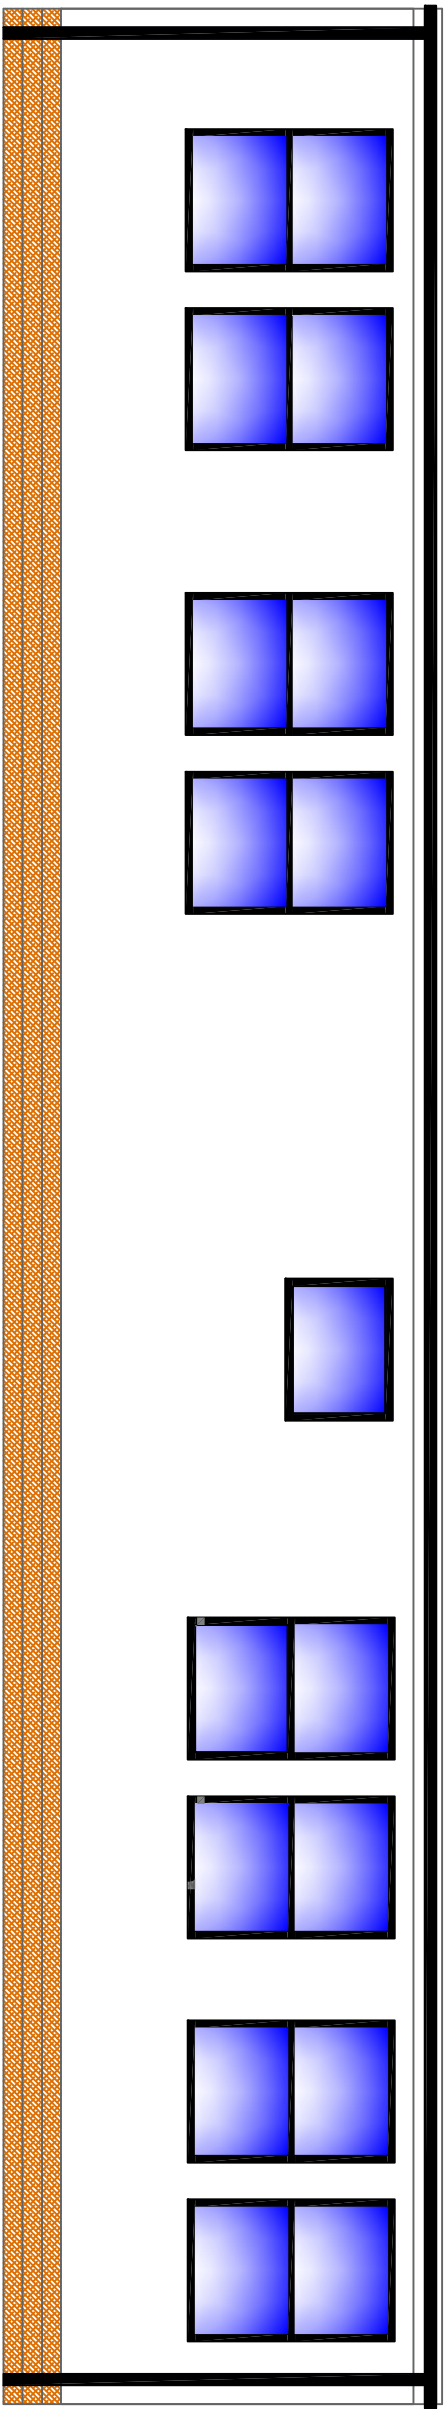


Proposed Rear Elevation

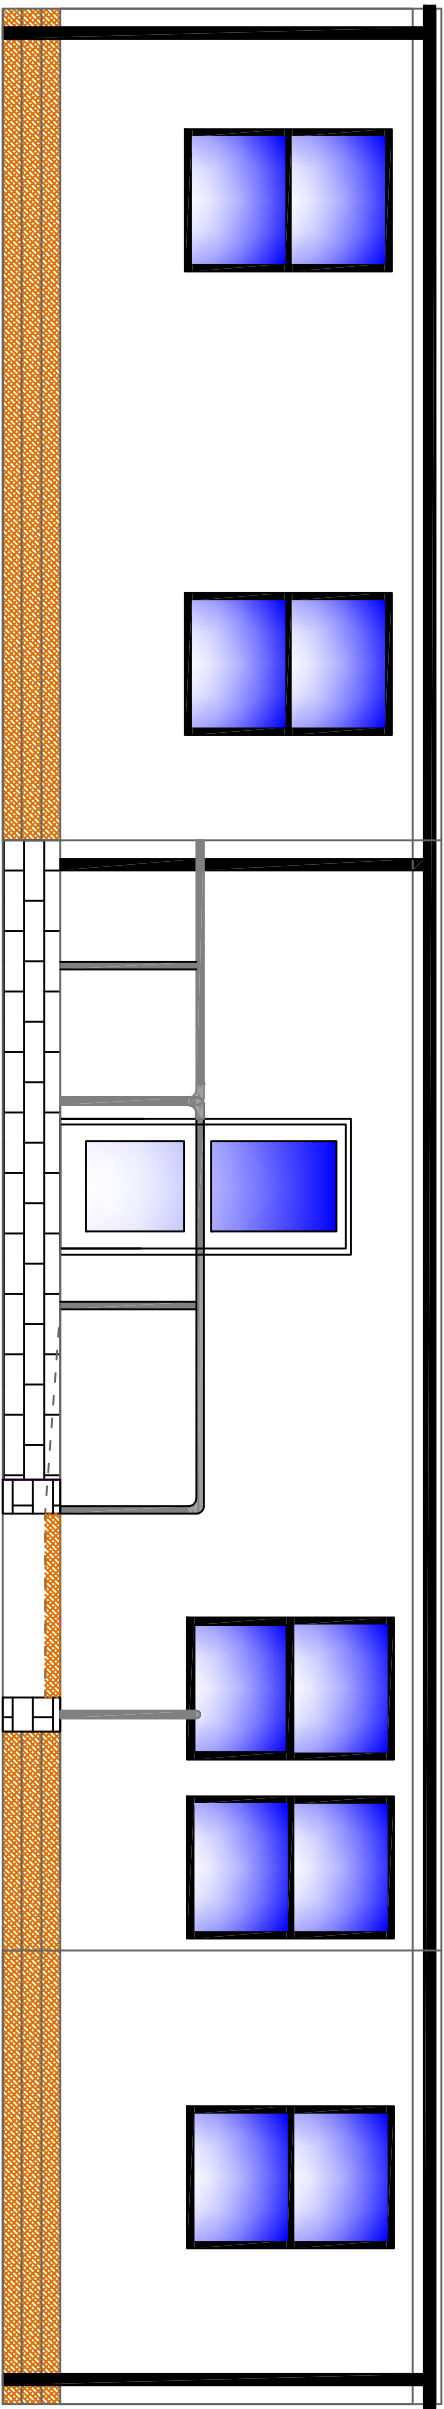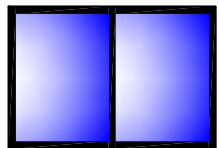


Proposed Front Elevation

Scale 1:50 @ A1

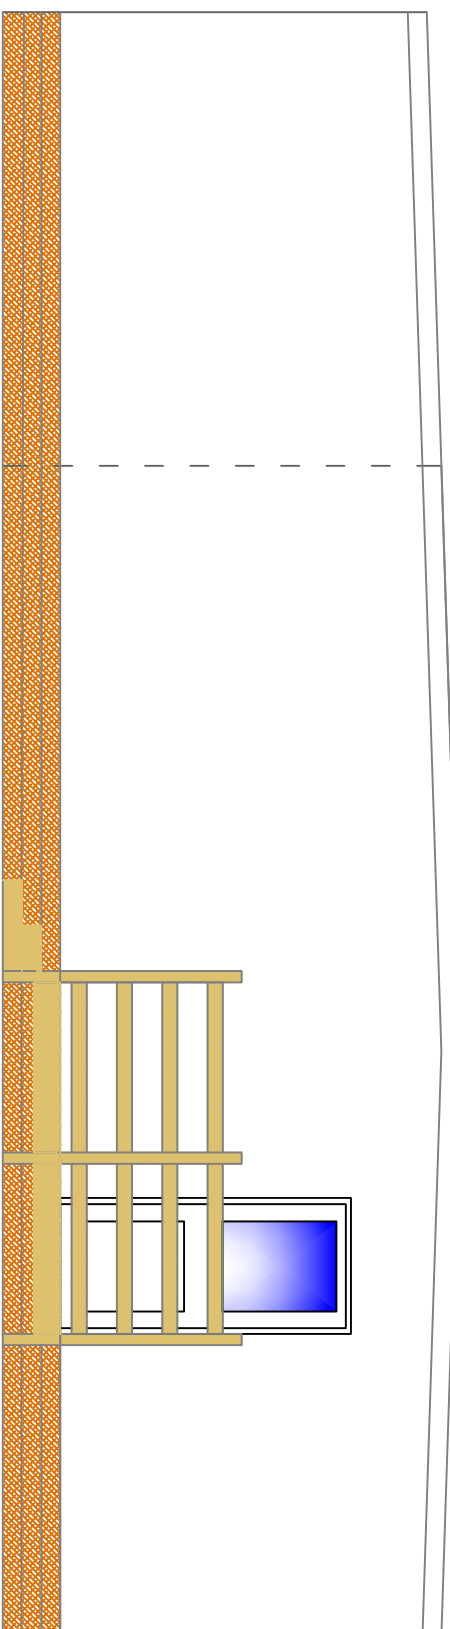

Right Elevation

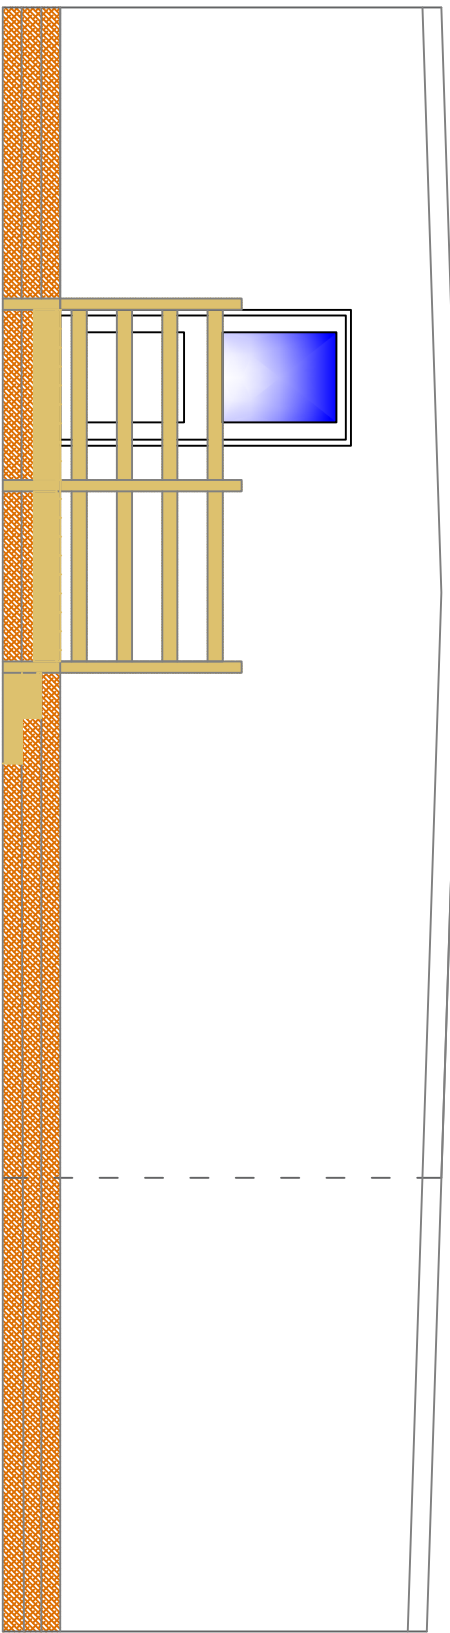

Left Elevation