




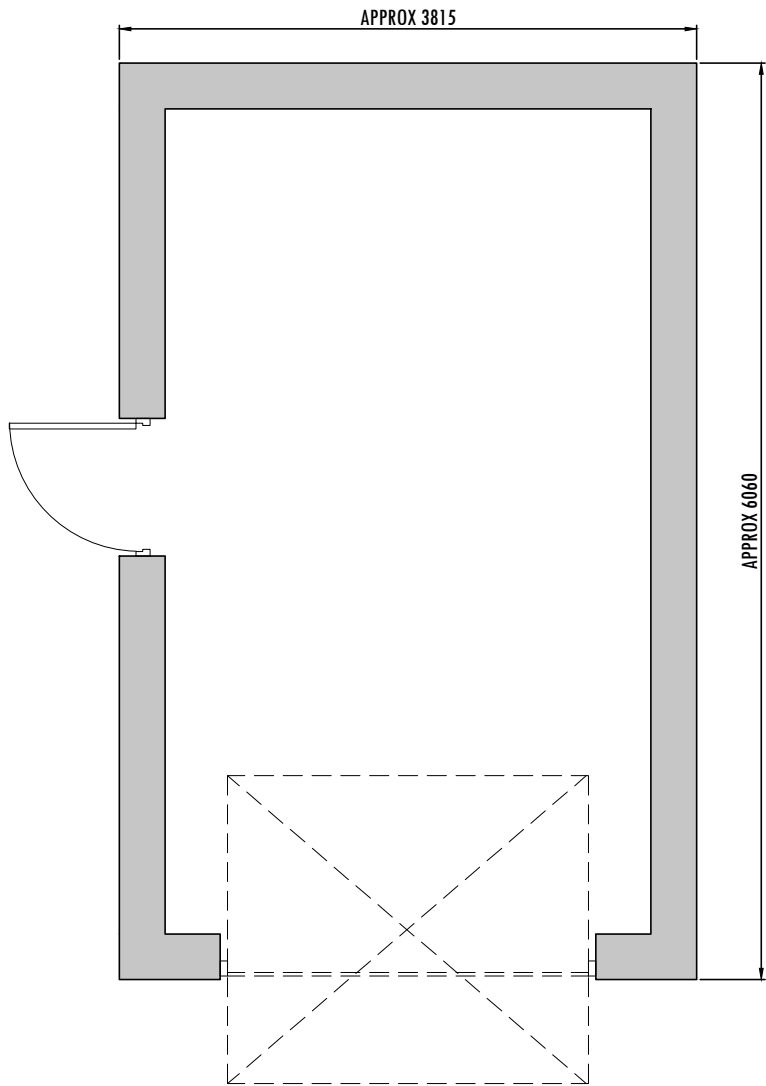


Proposed Floor Plan
Scale 1:50 @ A3

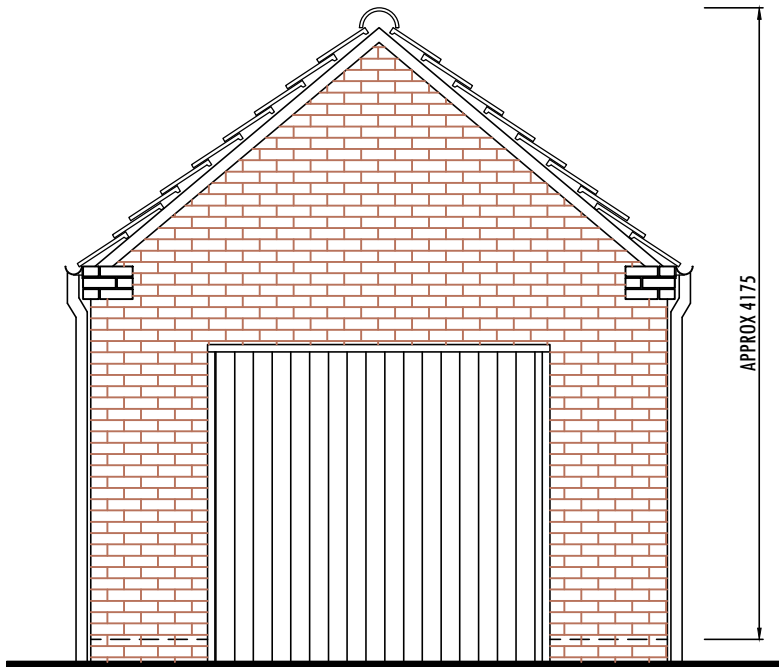


Proposed Front Elevation
Scale 1:50 @ A3

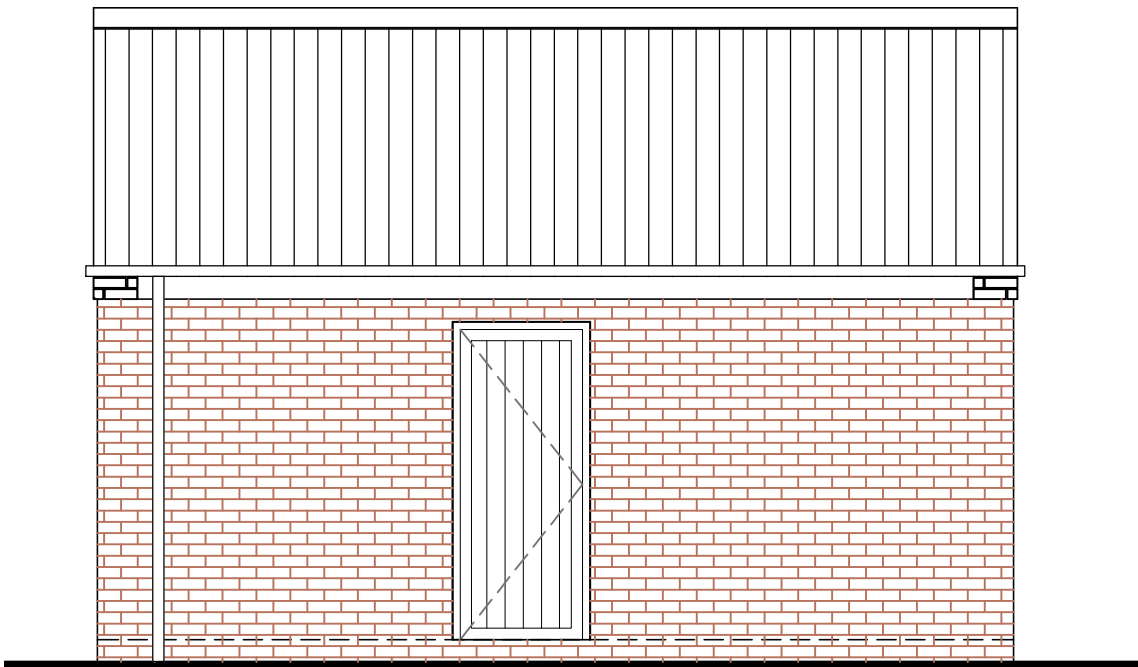


Proposed Left Side Elevation
Scale 1:50 @ A3

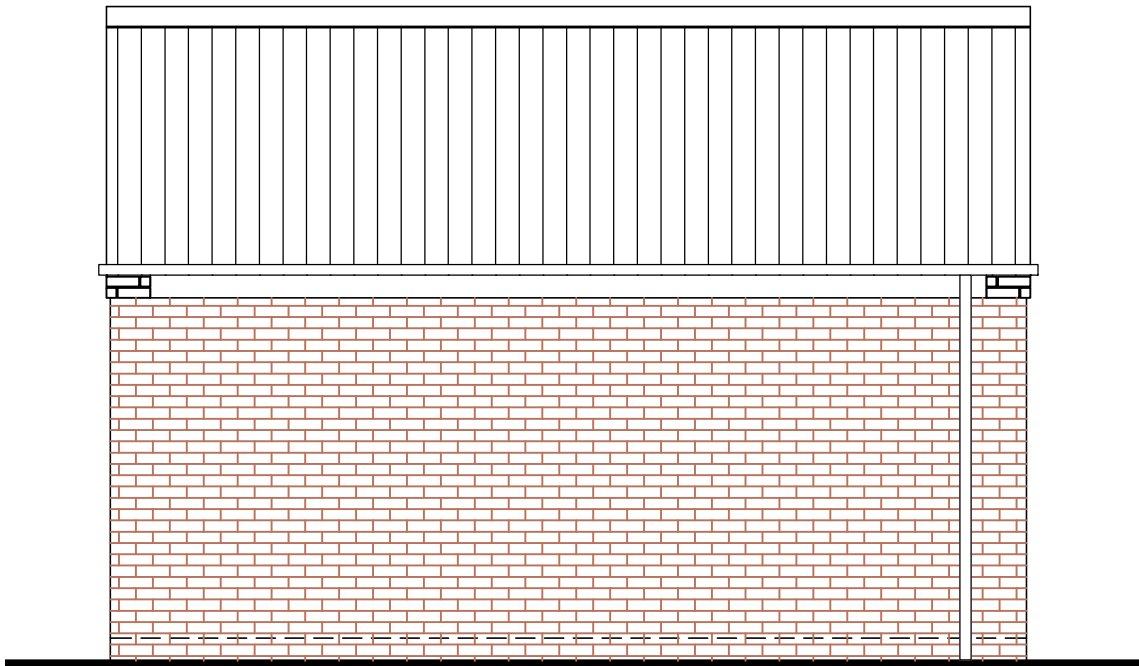

Proposed Right Side Elevation
Scale 1:50 @ A3

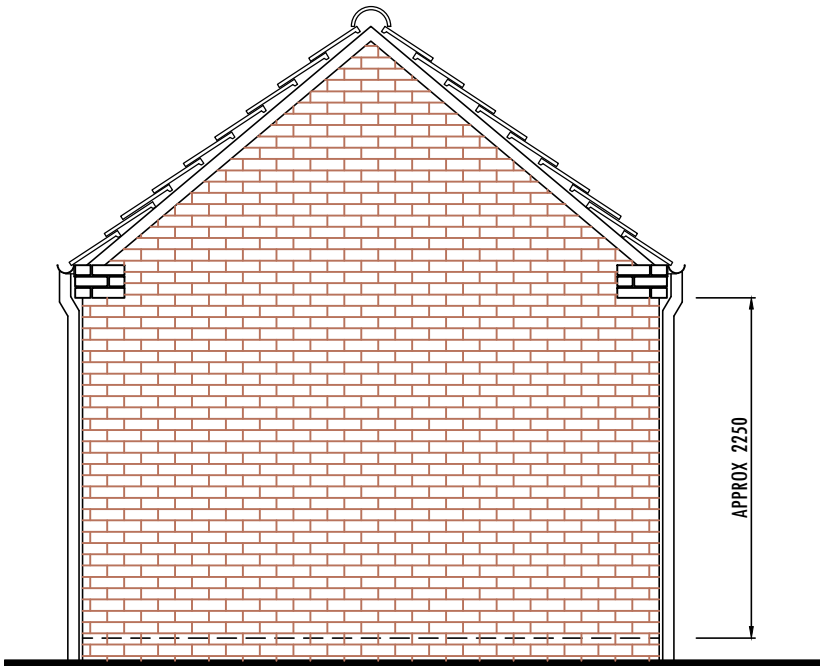

Proposed Rear Elevation
Scale 1:50 @ A3

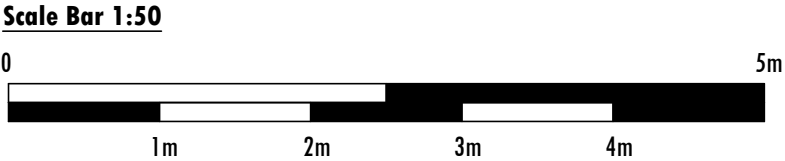

D	XX-XX-XX	-----	----	----	XX-XX-XX
C	XX-XX-XX	-----	----	----	XX-XX-XX
B	XX-XX-XX	-----	----	----	XX-XX-XX
A	XX-XX-XX	-----	----	----	XX-XX-XX
Rev	Date	Description	Drawn	Chkd	Chkd Date
REVISIONS					

DRAWING STATUS	
Preliminary - PR Comments - CT Fabrication - FB Information - INF Master - MD As built - AB	PR
TAKEN FROM MASTER REVISION - XXX	

Copyright Clarke Group Construction Ltd.
Drawing not to be scaled

Clarke
Group
CONSTRUCTION LTD

The Workshop, Slippery
Gowt Lane, Wyberton,
Boston, Lincs PE21 7AA
Tel: 01205 354629
Fax: 01205 358214
Email: info@clarkegroup.co.uk
www.clarkegroup.co.uk

TITLE

**Proposed Garage
Plans & Elevations**

PROJECT Christian Farm, Foxham Road, Foxham, SN15 4NE			
SCALE 1:50 @ A3		DATE JAN 2026	
DRAWN BY ARN	CHECKED BY CGC	Dwg. No. 2554-CGC-200	REV --

Drawing for information & planning approval only, not to be used for any other purposes or recreated in anyway without prior approval. Dimensions shown are in mm & approximate.