




Existing Rear Elevation

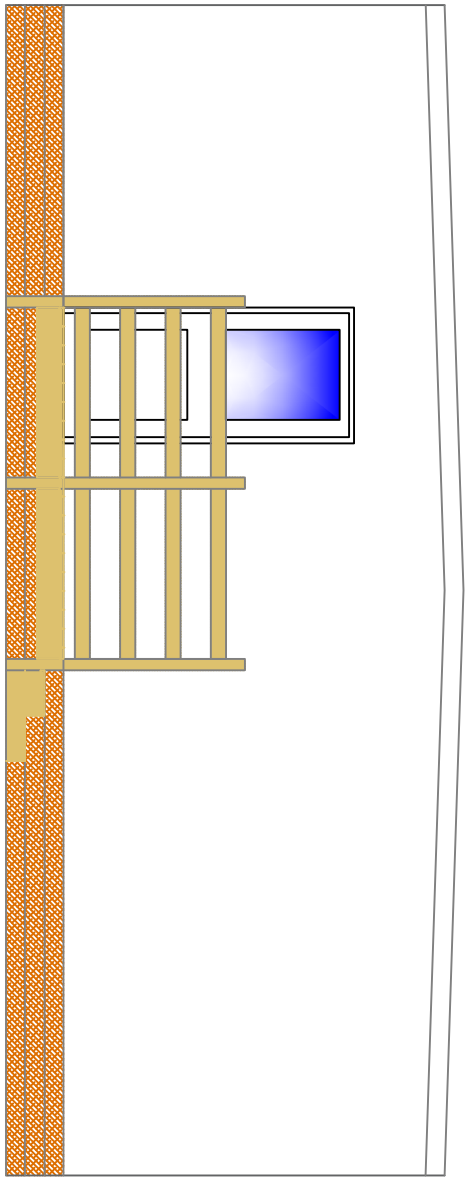


Left Elevation

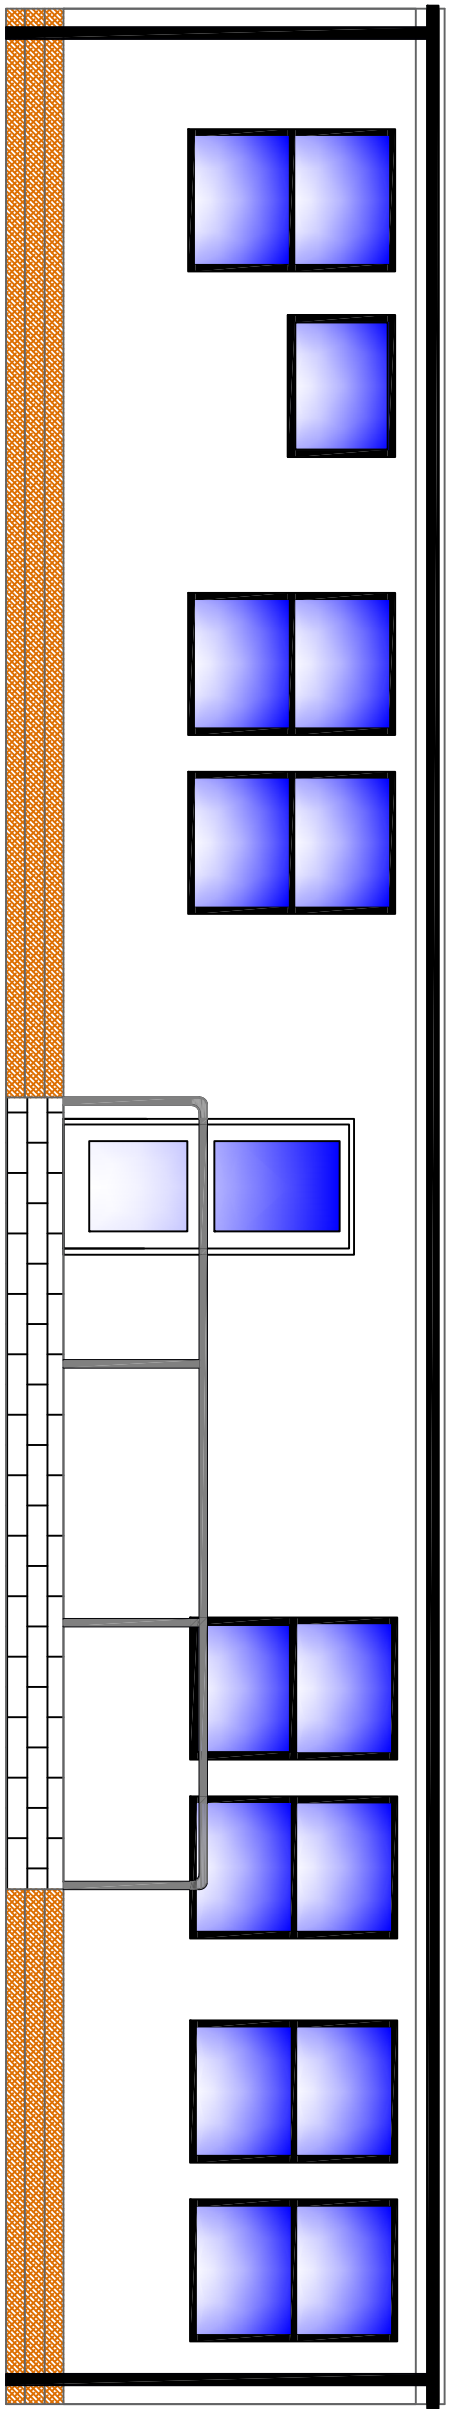


Existing Front Elevation
Scale 1:50 @ A1

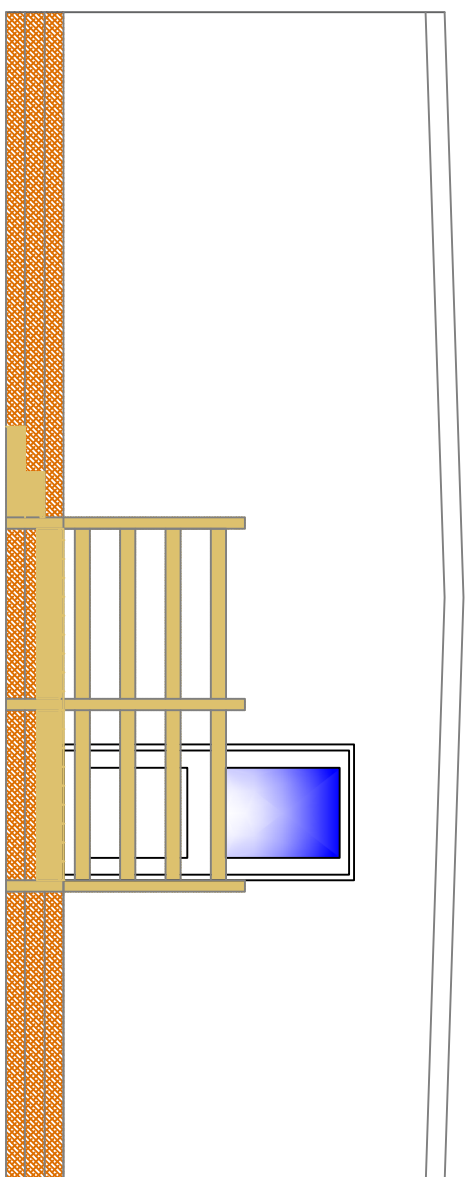


Right Elevation

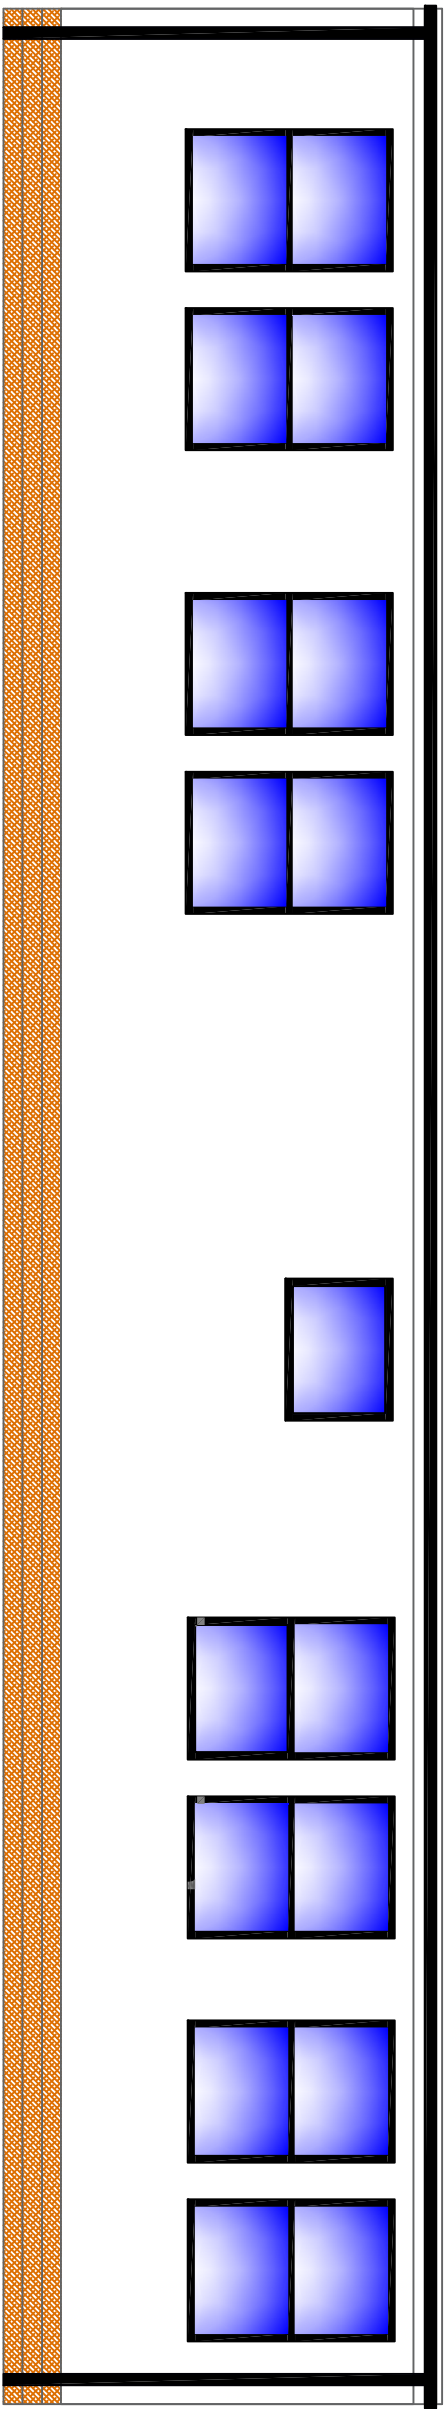


Proposed Rear Elevation

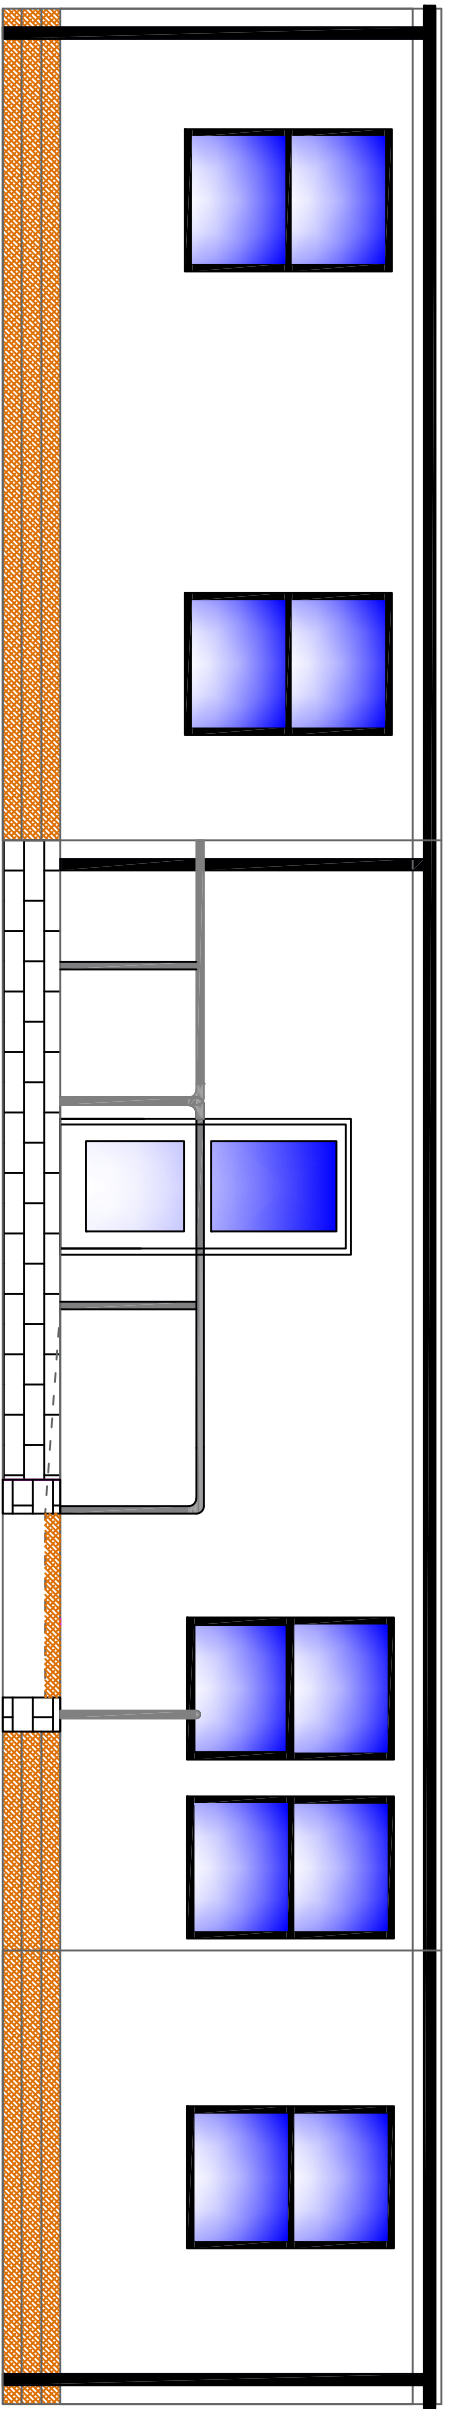

Proposed Front Elevation
Scale 1:50 @ A1

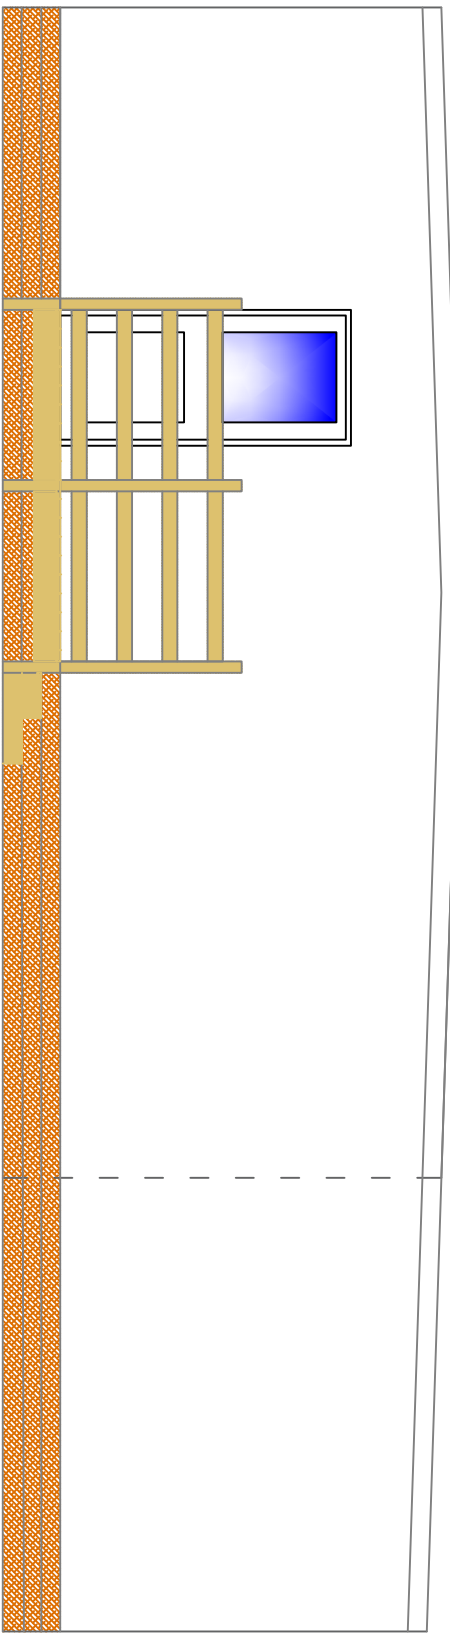

Left Elevation

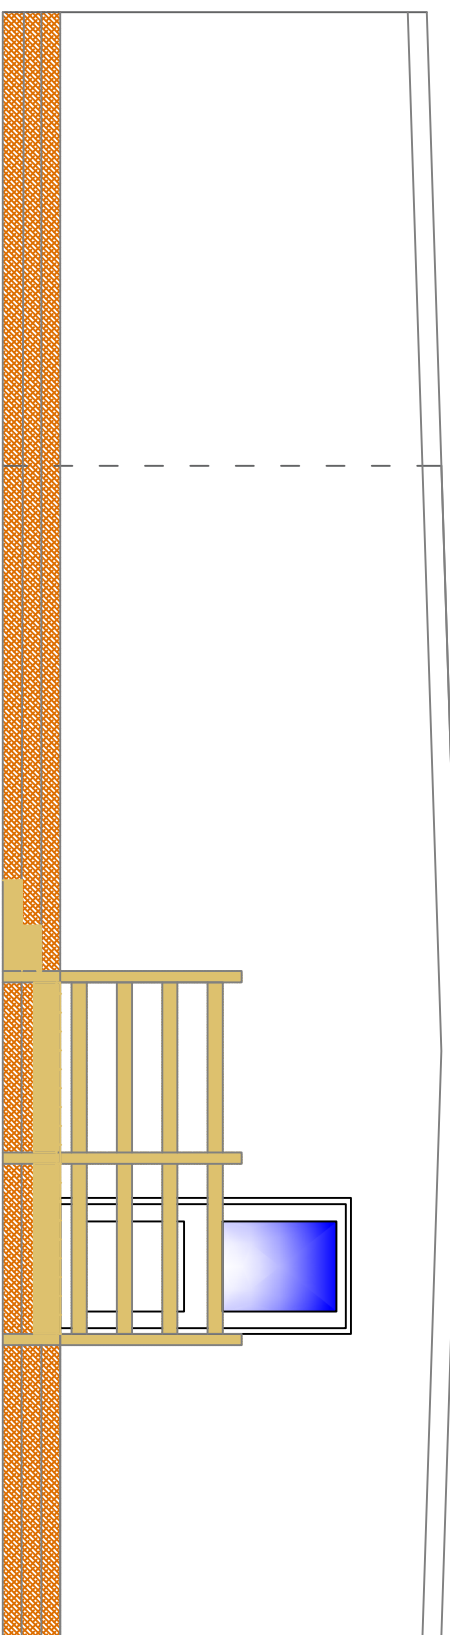

Right Elevation