


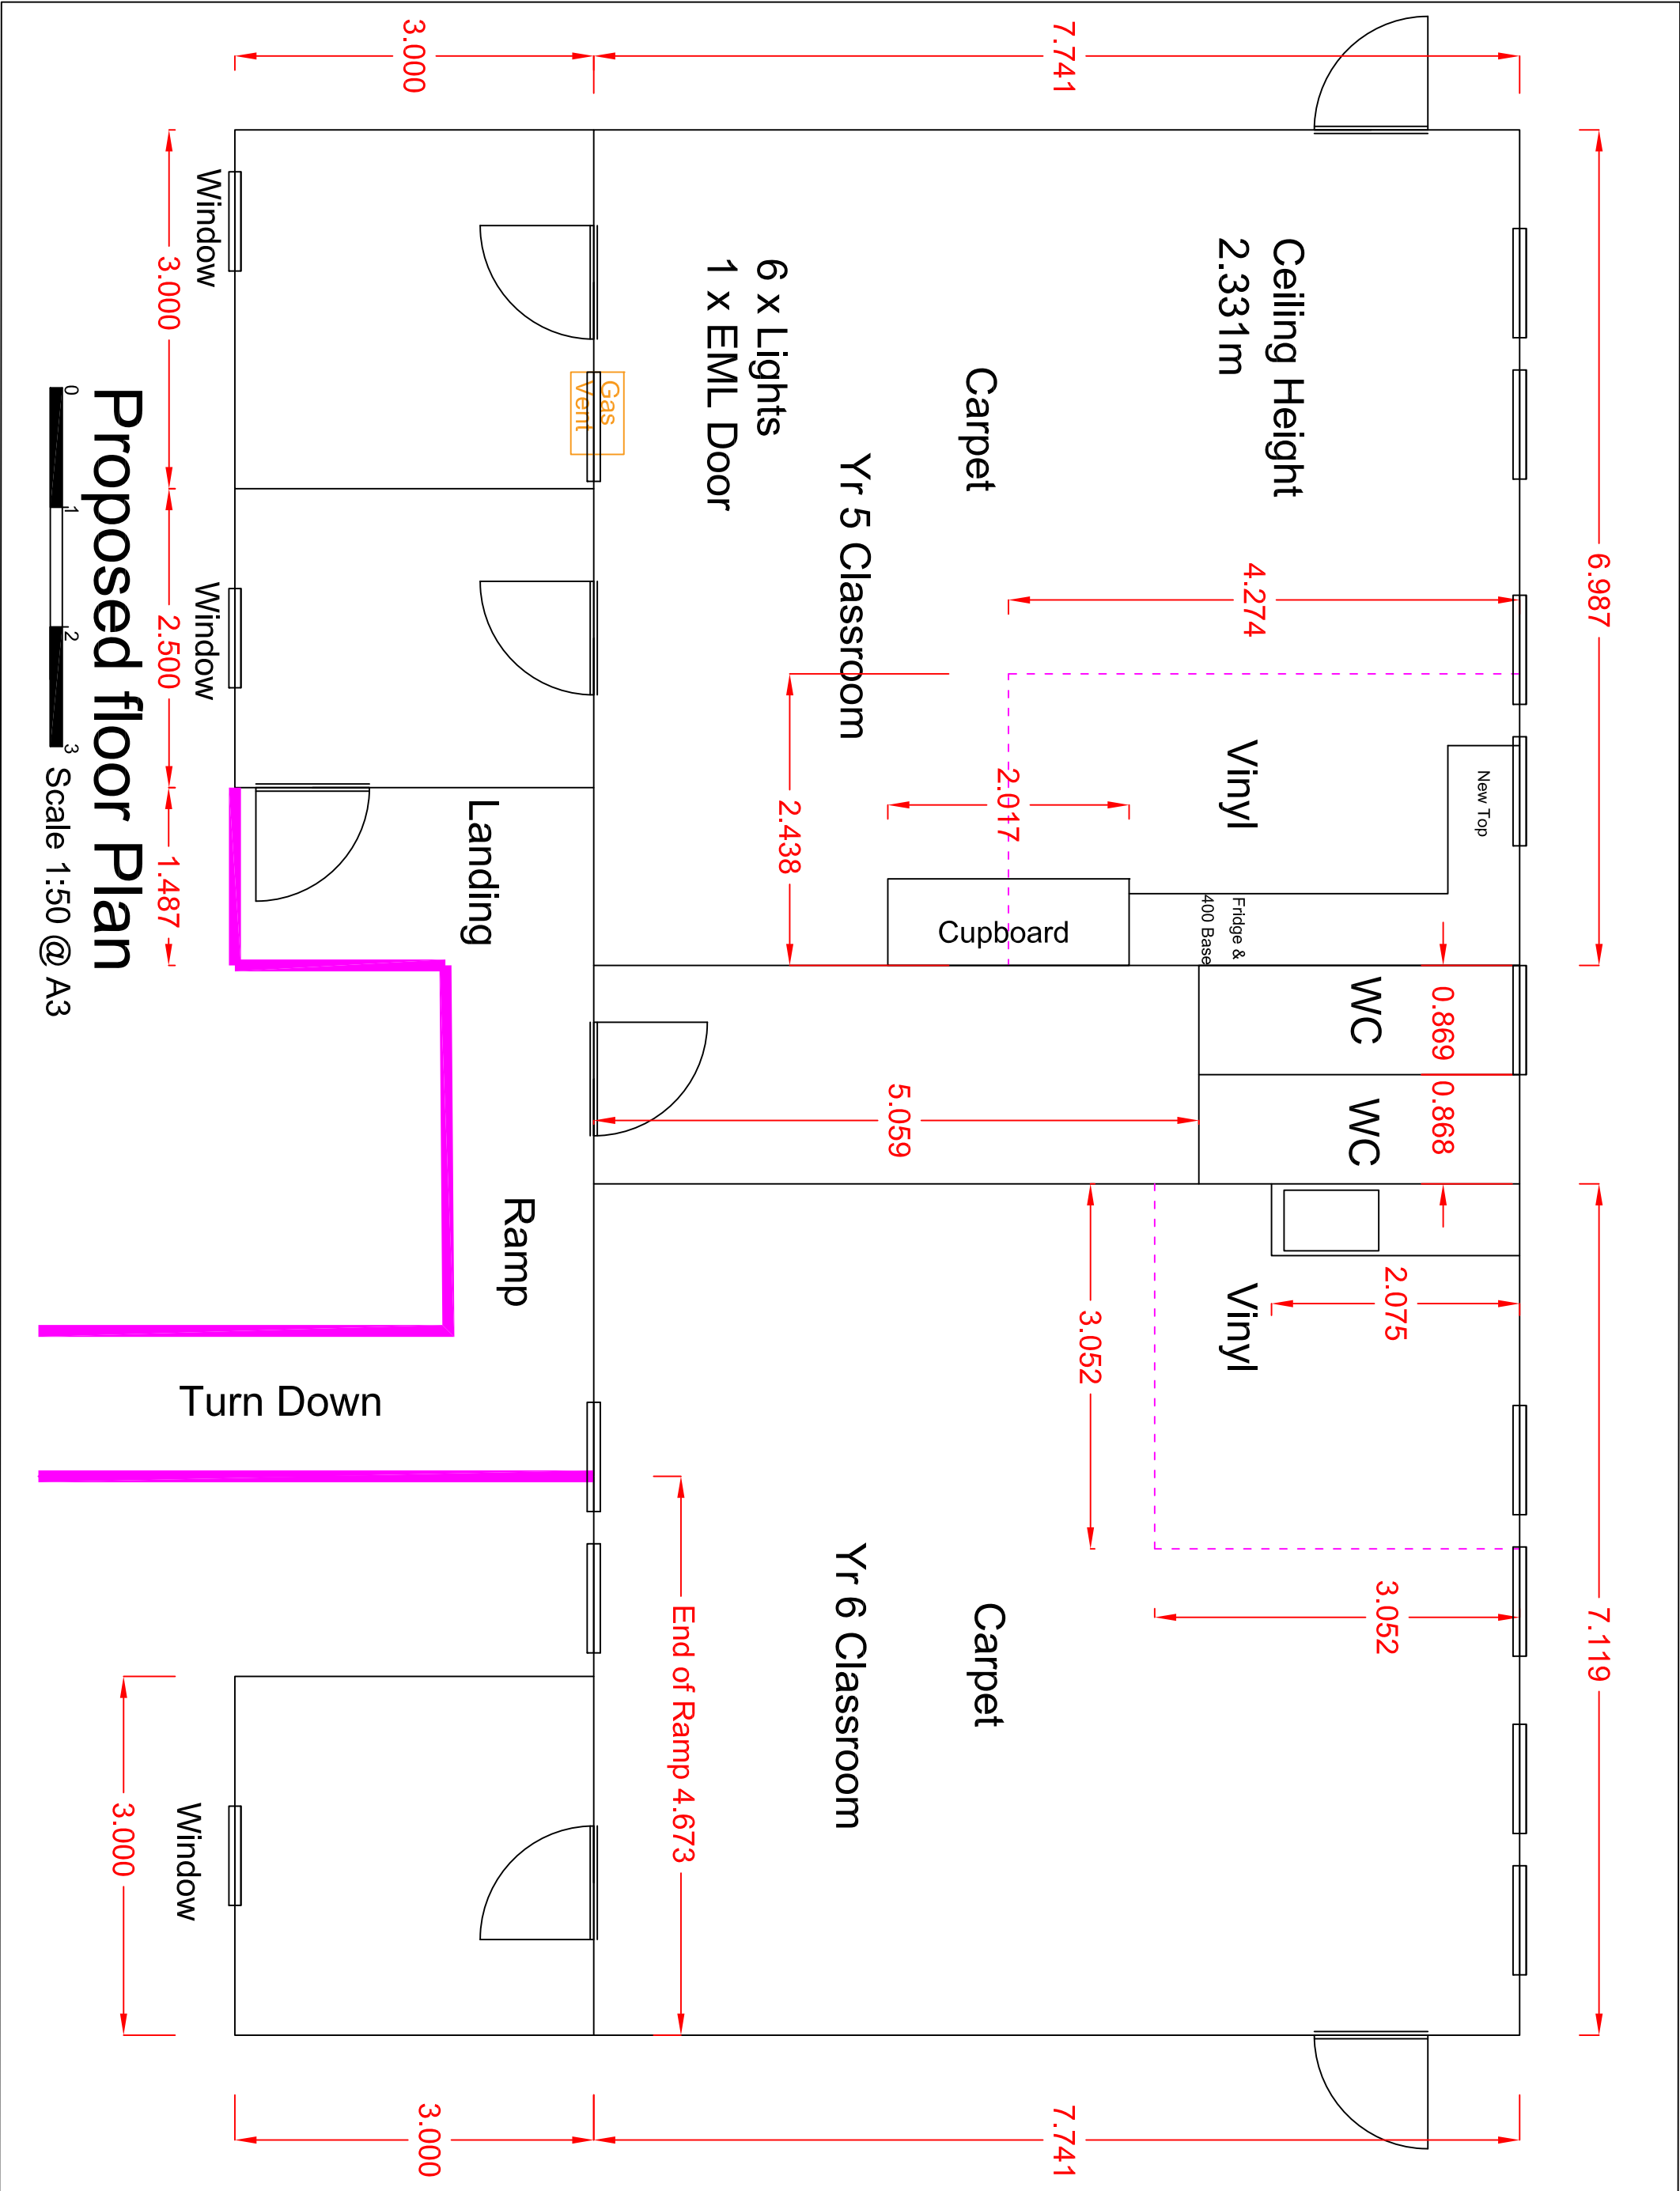

Proposed floor Plan

Scale 1:50 @ A3

CLIENT					
Excaltibur Academies Trust					
PROJECT					
Burbage Primary School					
TITLE					
Mobile Classrooms Proposed Floor Plan					
SCALE	DRAWN	DATE	DRAWING NO	REV	
1:50	IN	Dec 2025	003	#	



Granham Hill,
Marlborough,
Wiltshire,
United Kingdom
SN8 4AX