


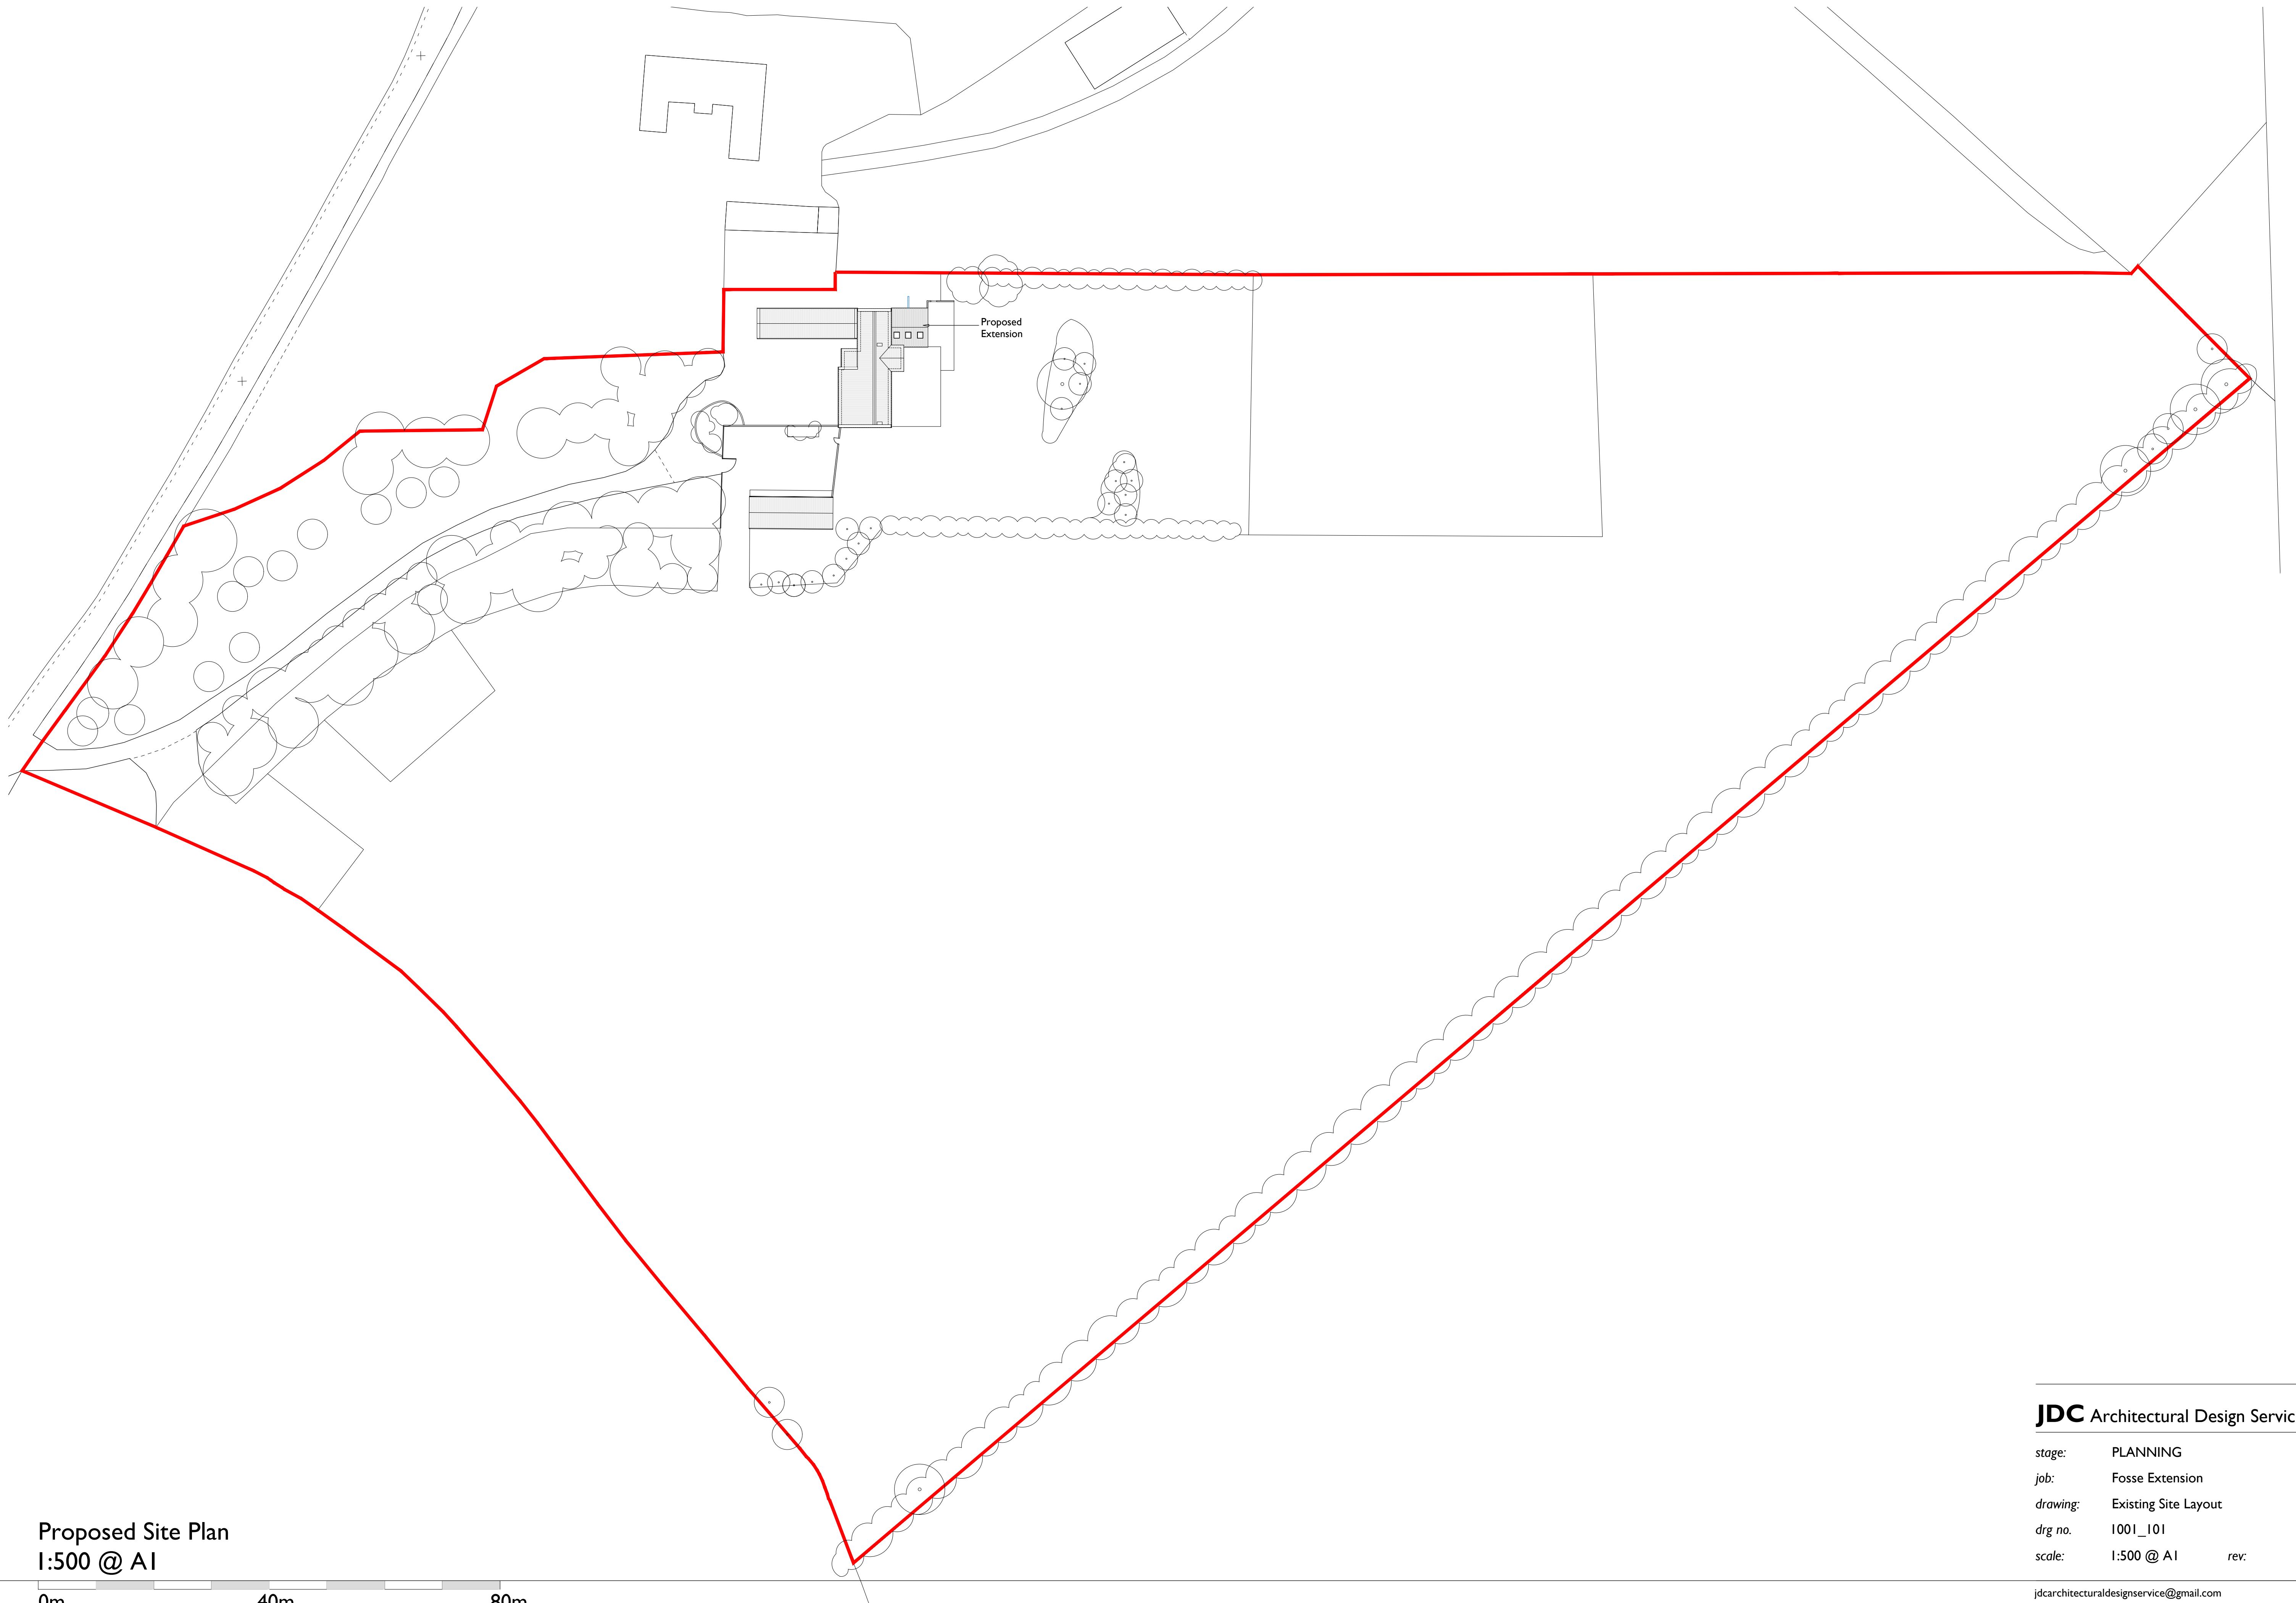

Proposed Site Plan
I:500 @ A1

JDC Architectural Design Services

stage: PLANNING
job: Fosse Extension
drawing: Existing Site Layout
drg no. I001_I01
scale: I:500 @ A1 rev:

jdcarchitecturaldesignservice@gmail.com
00447415024295
61 Ridge Green Close, Bath BA22EG