



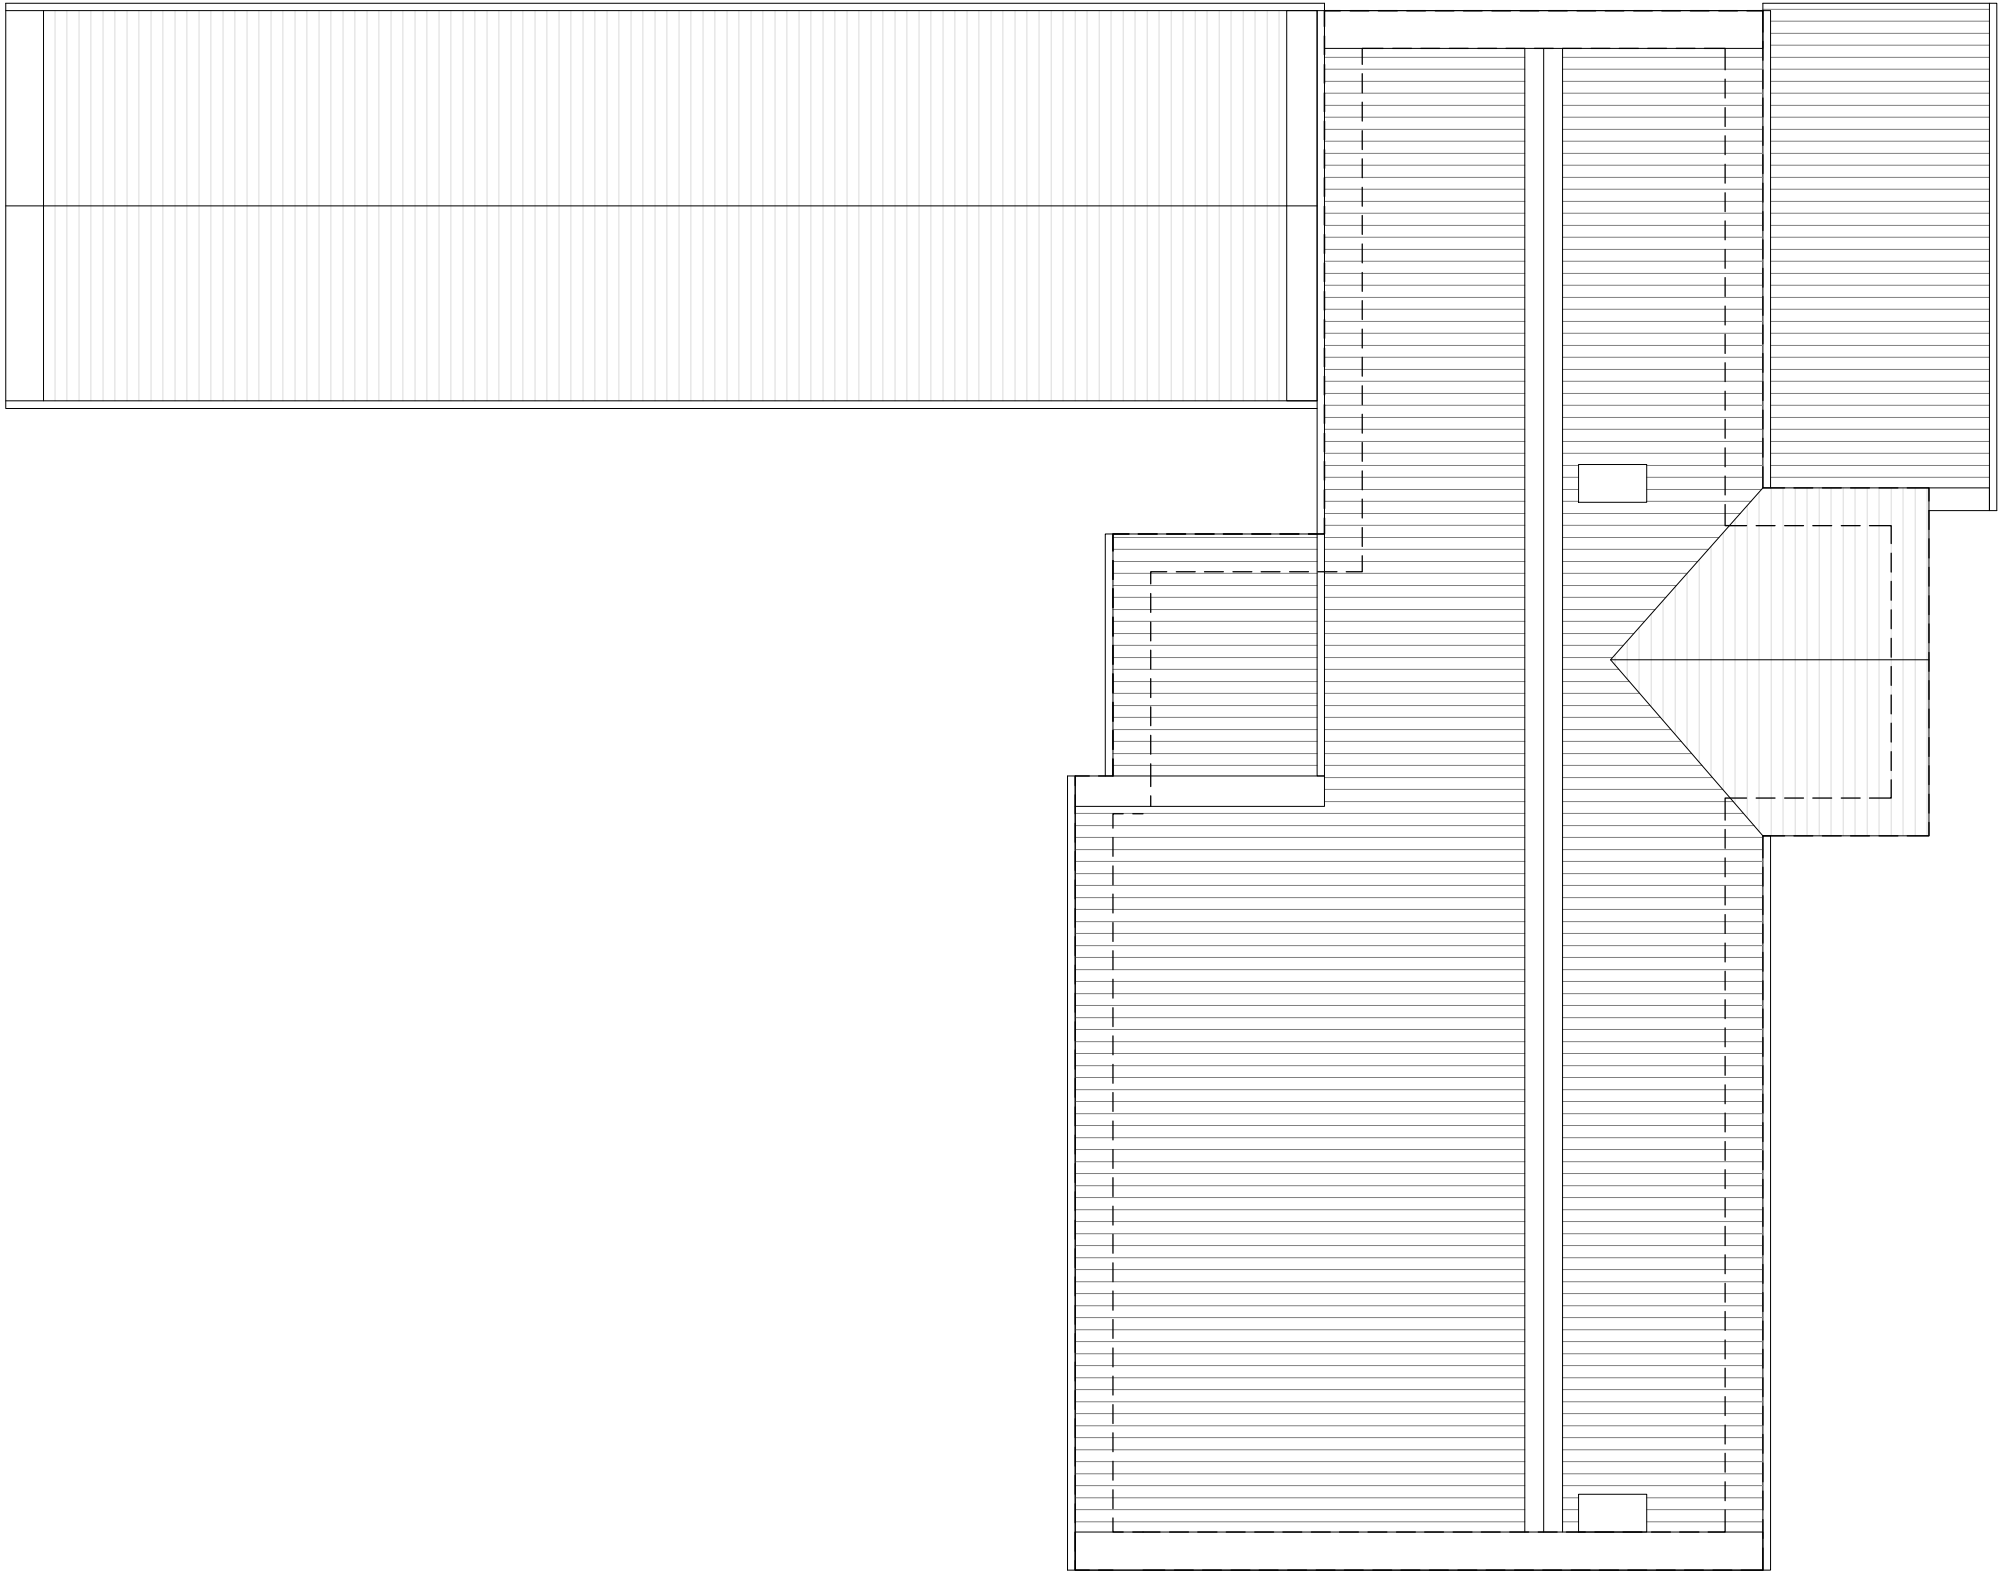

Existing Roof Plan
1:100 @ A3

 

JDC Architectural Design Services

stage: PLANNING
job: Fosse Barn Extension
drawing: Existing Roof Plan
drg no. 1001_1102
scale: 1:100 @ A3 rev:

jdccarchitecturaldesignservice@gmail.com
00447415024295
61 Ridge Green Close, Bath BA22EG