




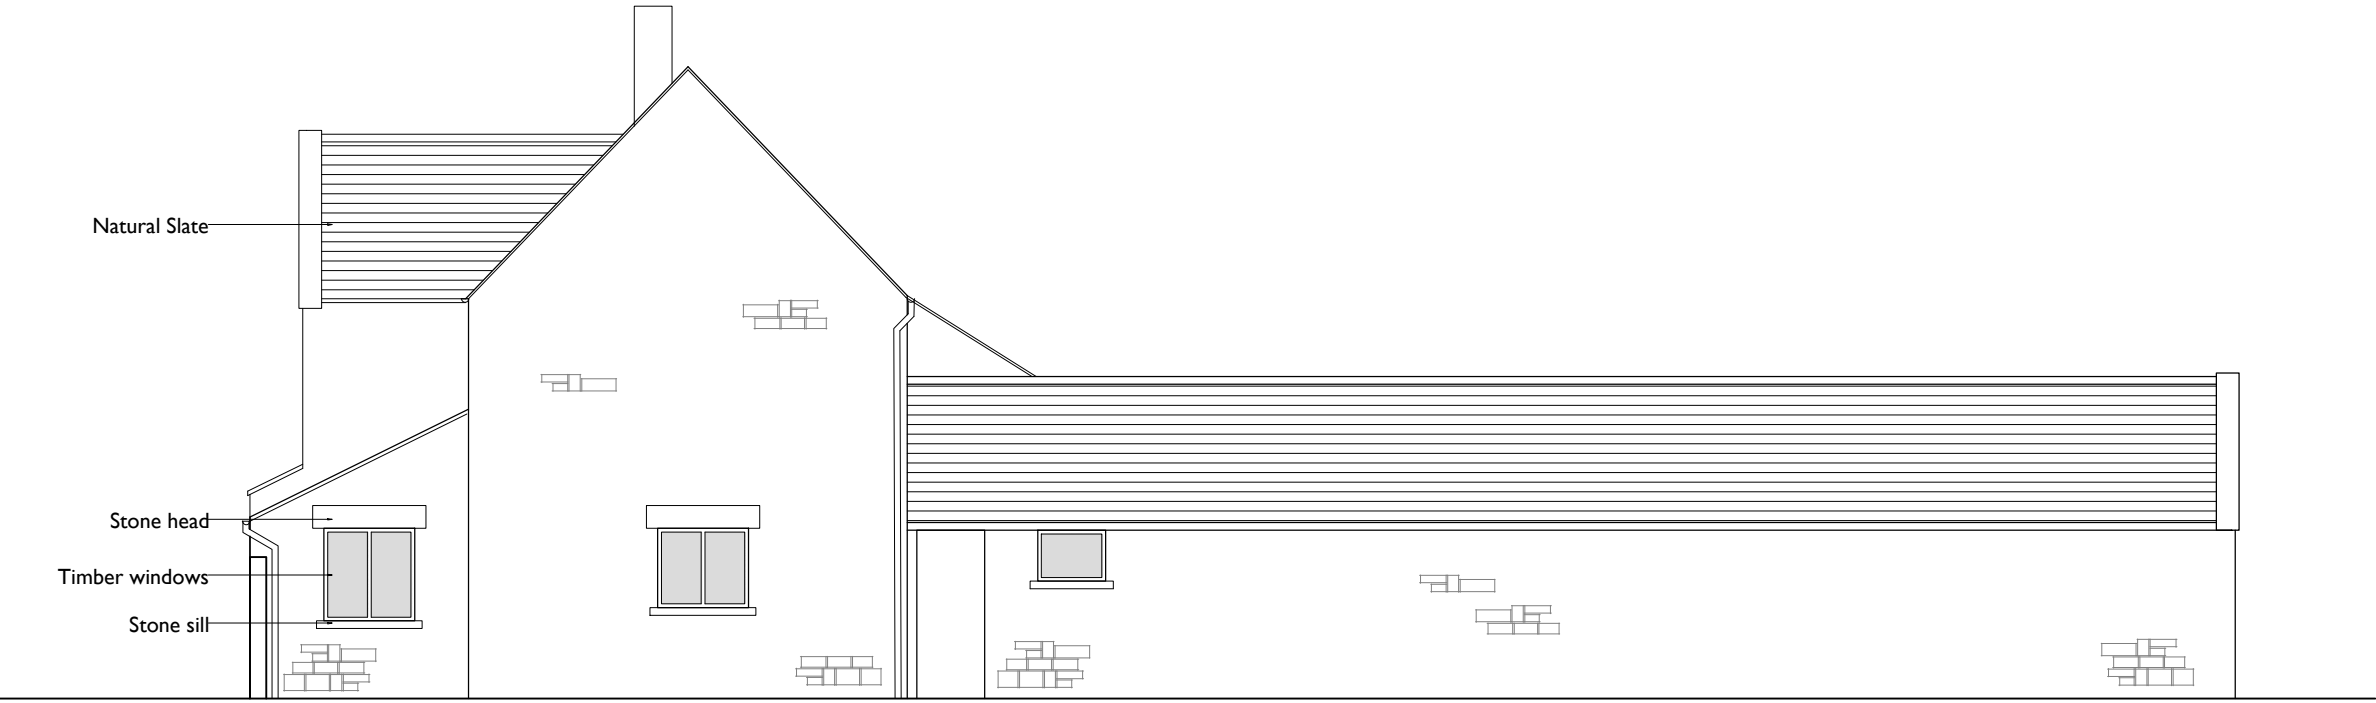

Existing North Elevation
1:100 @ A3

 

Existing South Elevation
1:100 @ A3

 

JDC Architectural Design Services

stage:	PLANNING
job:	Fosse Barn Extension
drawing:	Existing N & S Elevations
drg no.	1001_1103
scale:	1:100 @ A3
rev:	