


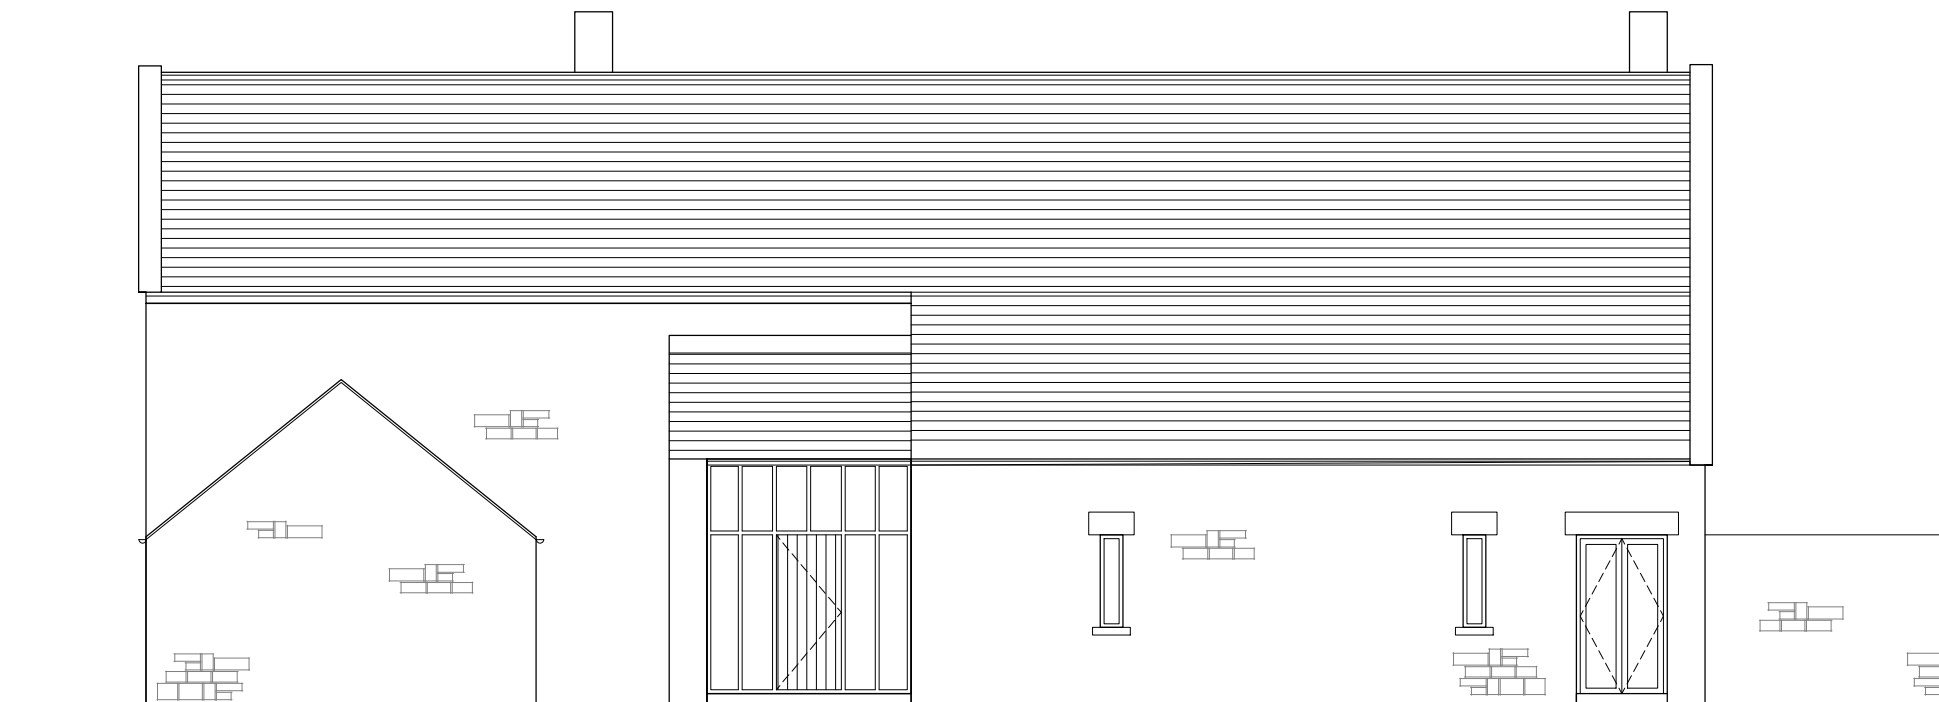


Existing West Elevation
1:100 @ A3

0m 5m 10m




Existing East Elevation
1:100 @ A3

0m 5m 10m

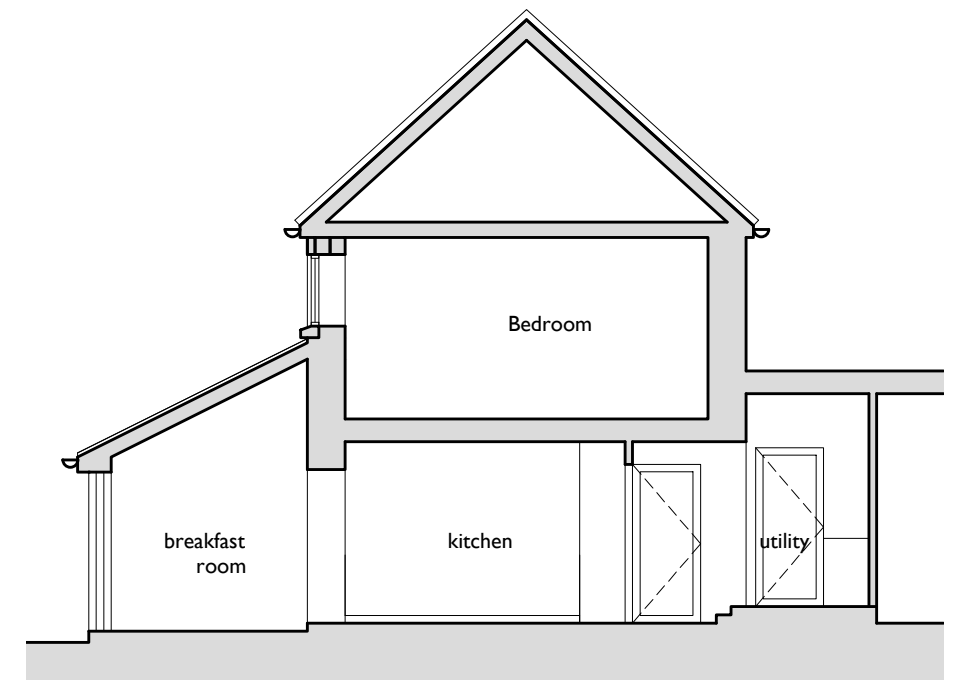

Existing Section AA
1:100 @ A3

0m 5m 10m

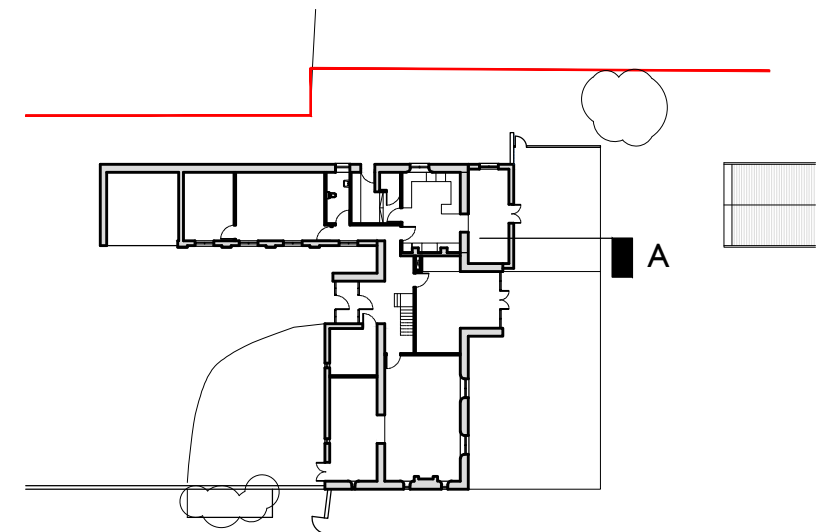

JDC Architectural Design Services

stage: PLANNING
job: Fosse Barn Extension
drawing: Existing Elevations & Section
drg no. 1001_1104
scale: 1:100 @ A3 rev:

jdcarchitecturaldesignservice@gmail.com
00447415024295
61 Ridge Green Close, Bath BA22EG