


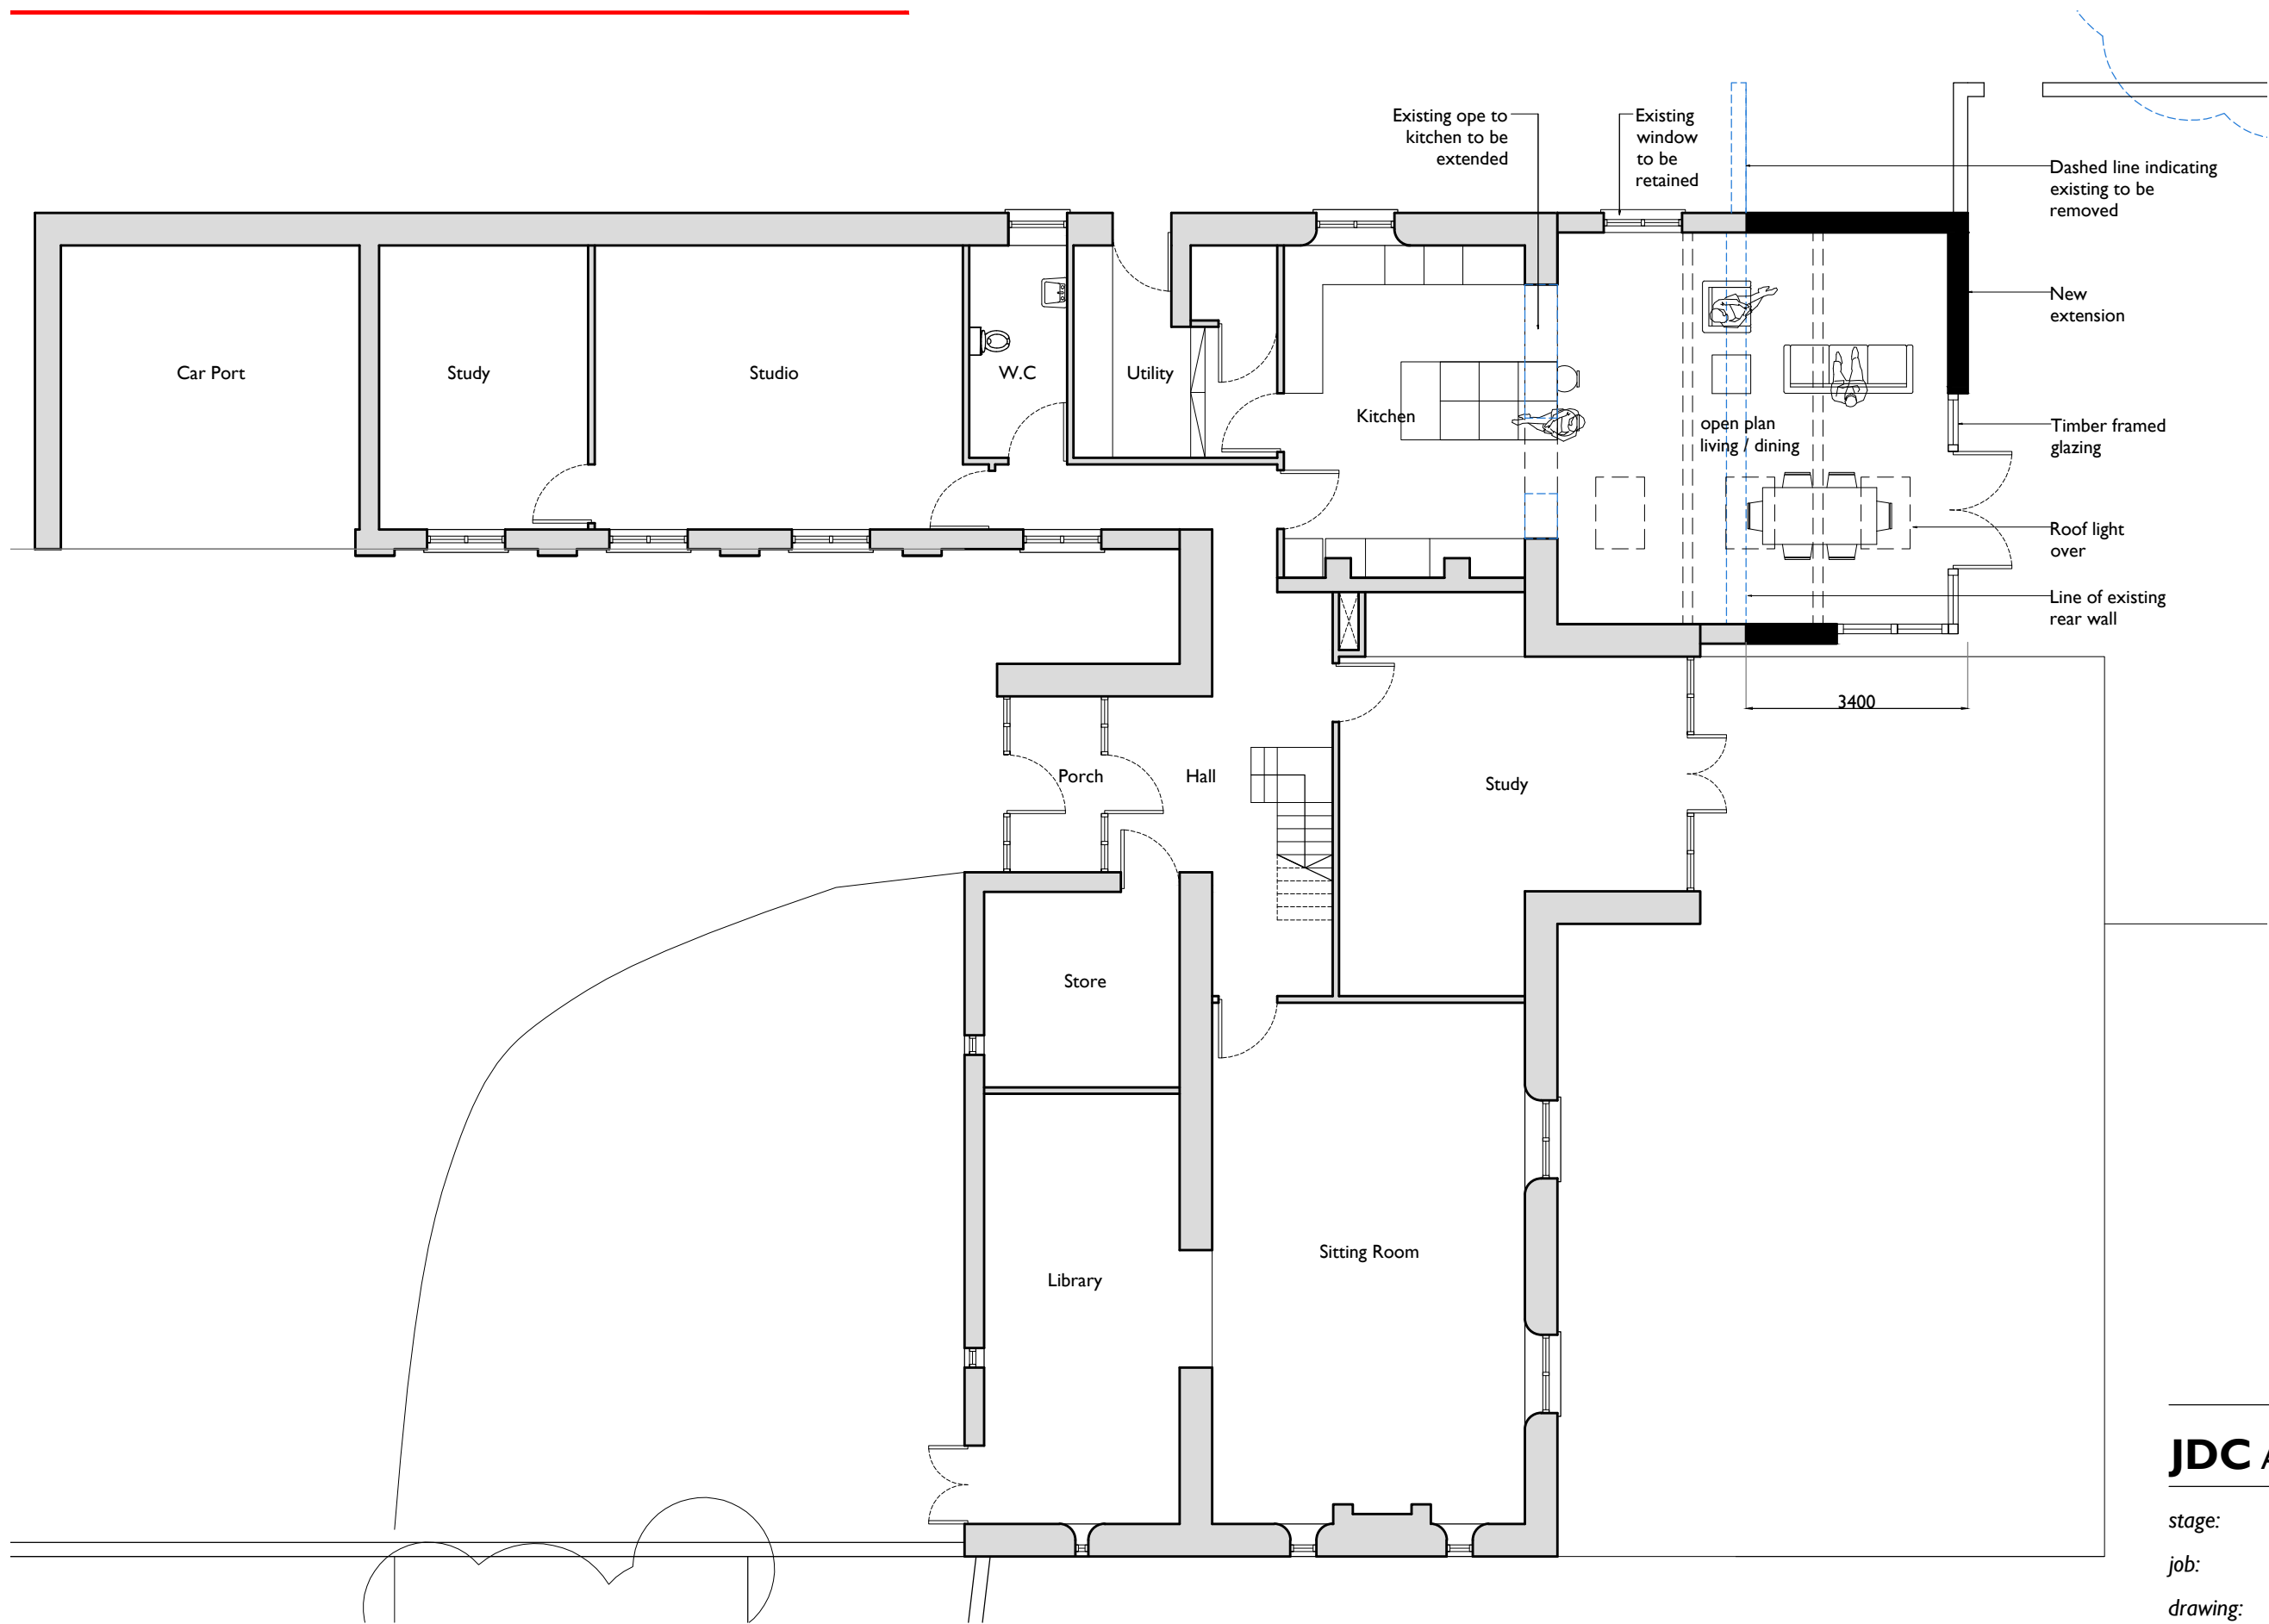

JDC Architectural Design Services

stage: PLANNING
job: Fosse Barn Extension
drawing: Existing Ground Floor Plan
drg no. 1001_1200
scale: 1:100 @ A3 rev:

Proposed Ground Floor Plan
1:100 @ A3



0m 5m 10m

jdcarchitecturaldesignservice@gmail.com
00447415024295
61 Ridge Green Close, Bath BA22EG