





Proposed West Elevation
1:100 @ A3

0m 5m 10m

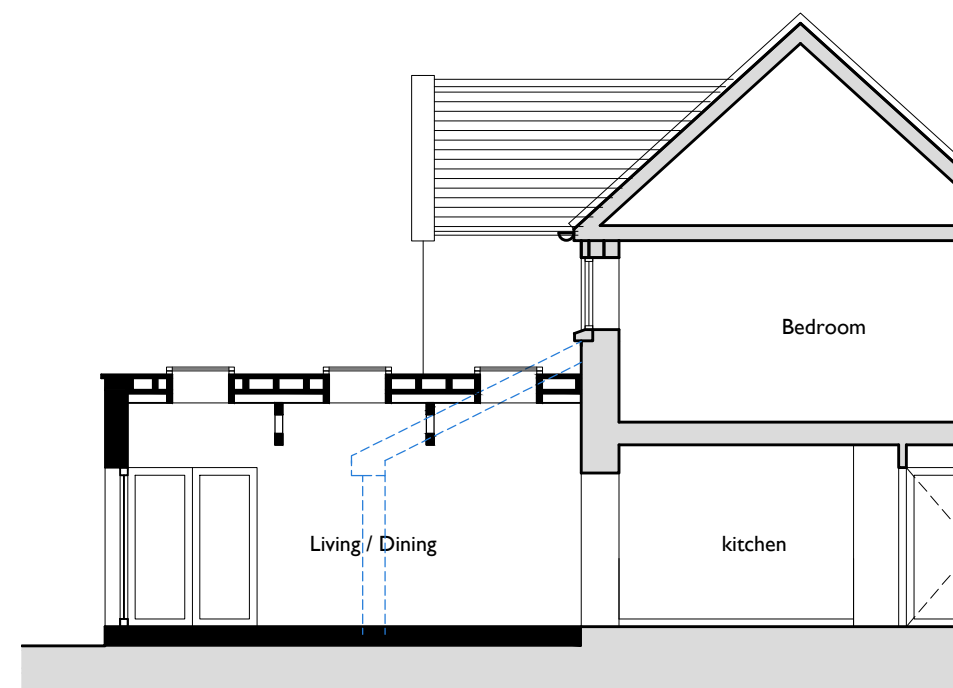


Proposed Section AA
1:100 @ A3

0m 5m 10m

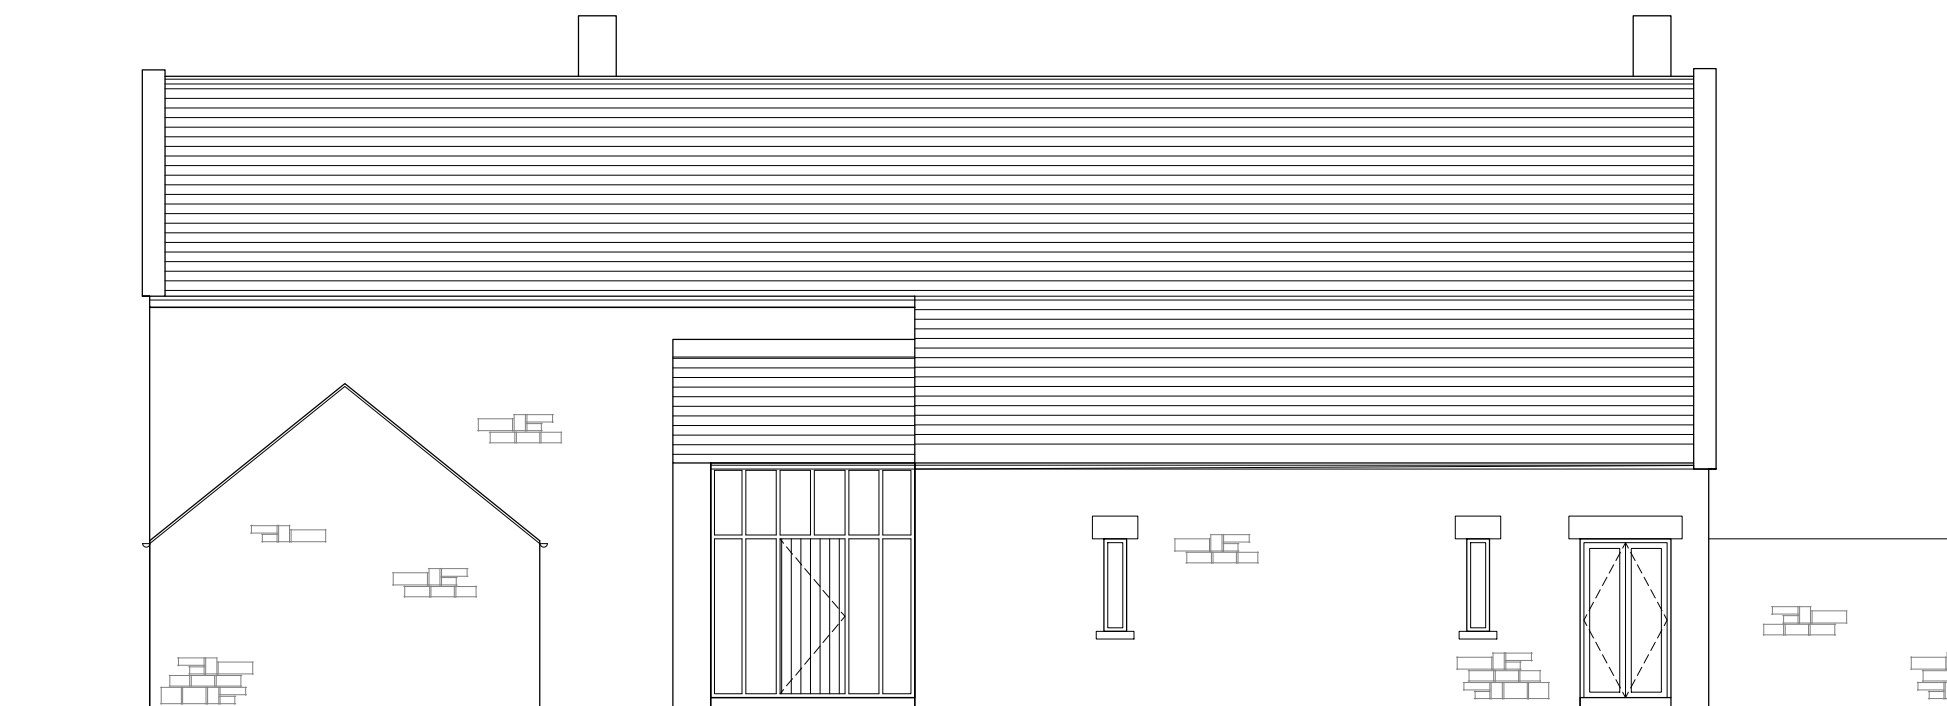

Proposed East Elevation
1:100 @ A3

0m 5m 10m

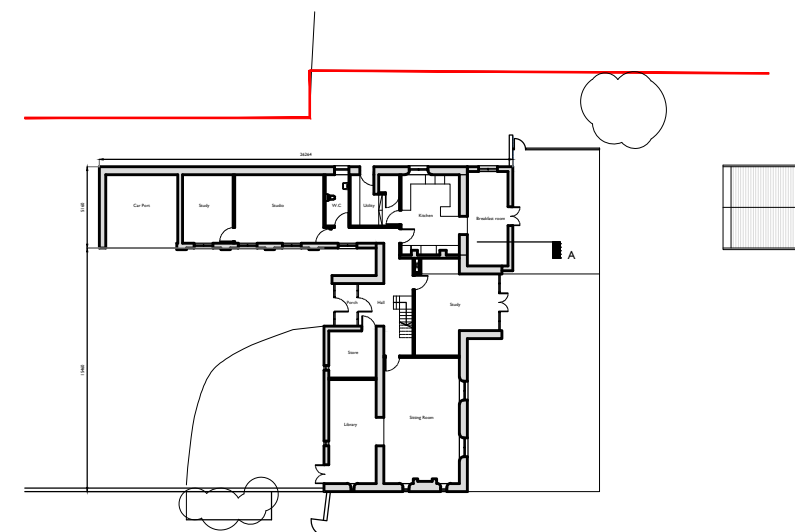

JDC Architectural Design Services

stage: PLANNING
job: Fosse Barn Extension
drawing: Proposed E & W elevation
drg no. 1001_1203
scale: 1:100 @ A3 rev:

jdcarchitecturaldesignservice@gmail.com
00447415024295
61 Ridge Green Close, Bath BA22EG