



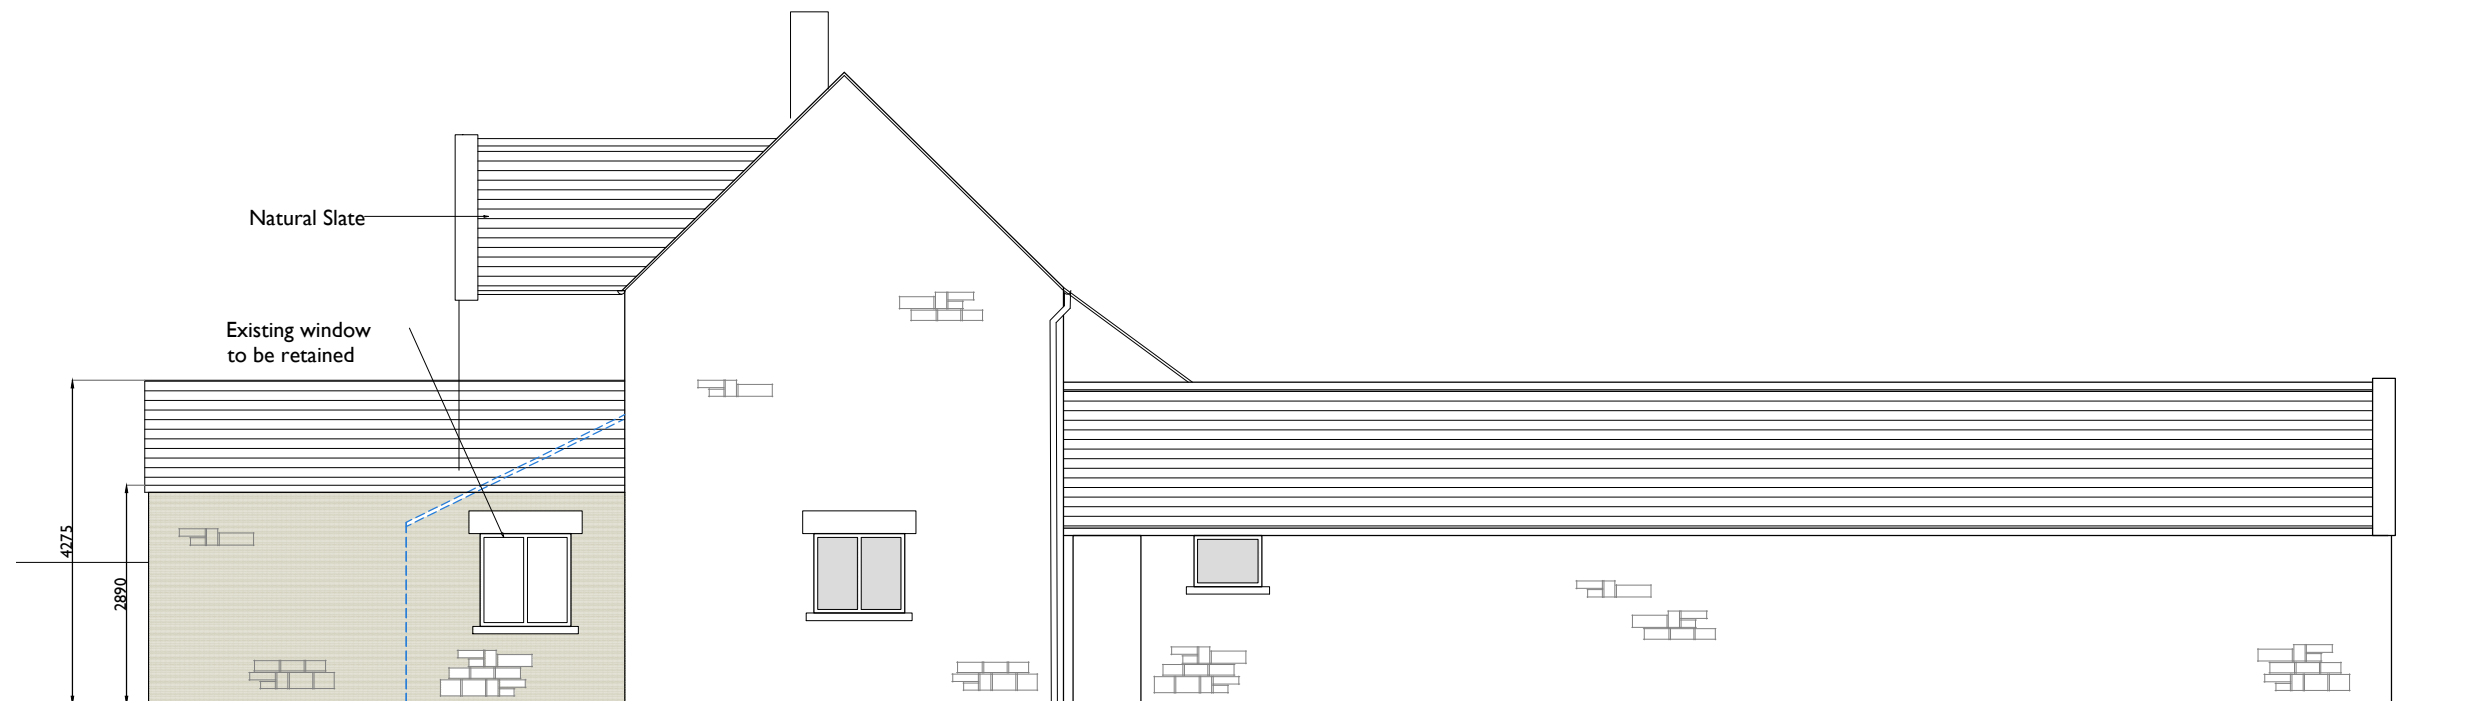

Proposed North Elevation
1:100 @ A3

0m 5m 10m

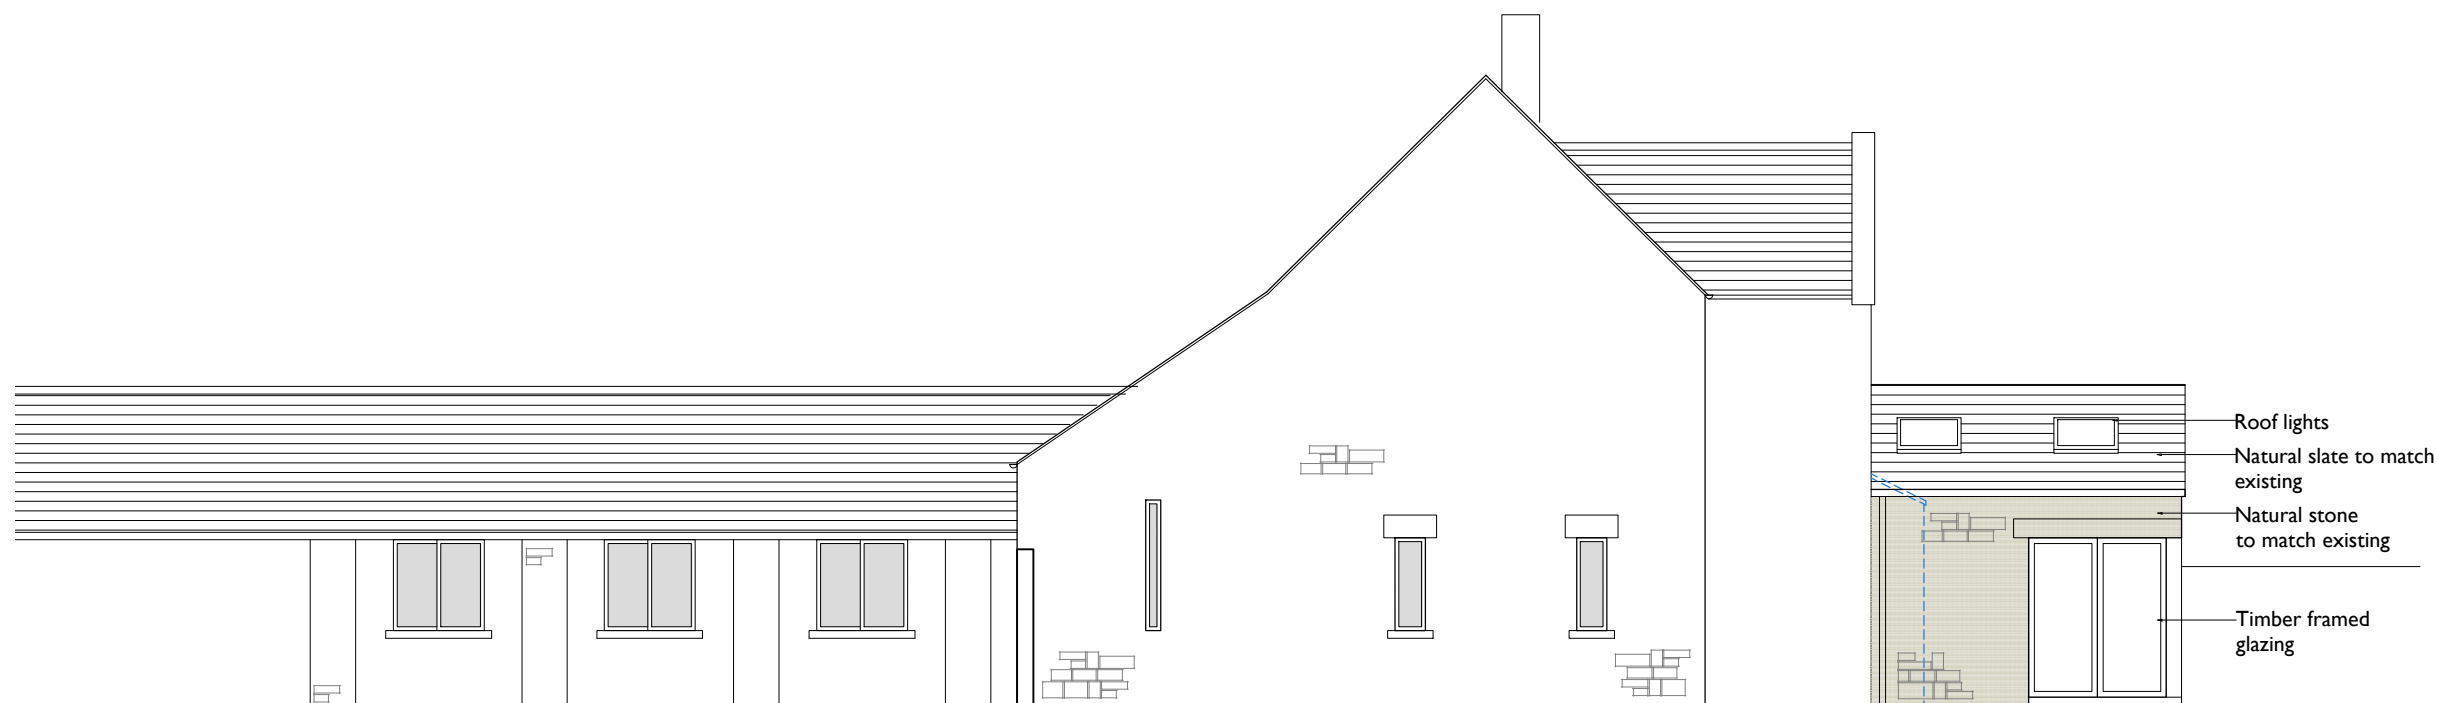

Proposed South Elevation
1:100 @ A3

0m 5m 10m

JDC Architectural Design Services

stage: PLANNING
job: Fosse Barn Extension
drawing: Proposed N & S Elevations
drg no. 1001_1204
scale: 1:100 @ A3 rev:

jdccarchitecturaldesignservice@gmail.com
00447415024295
61 Ridge Green Close, Bath BA22EG