



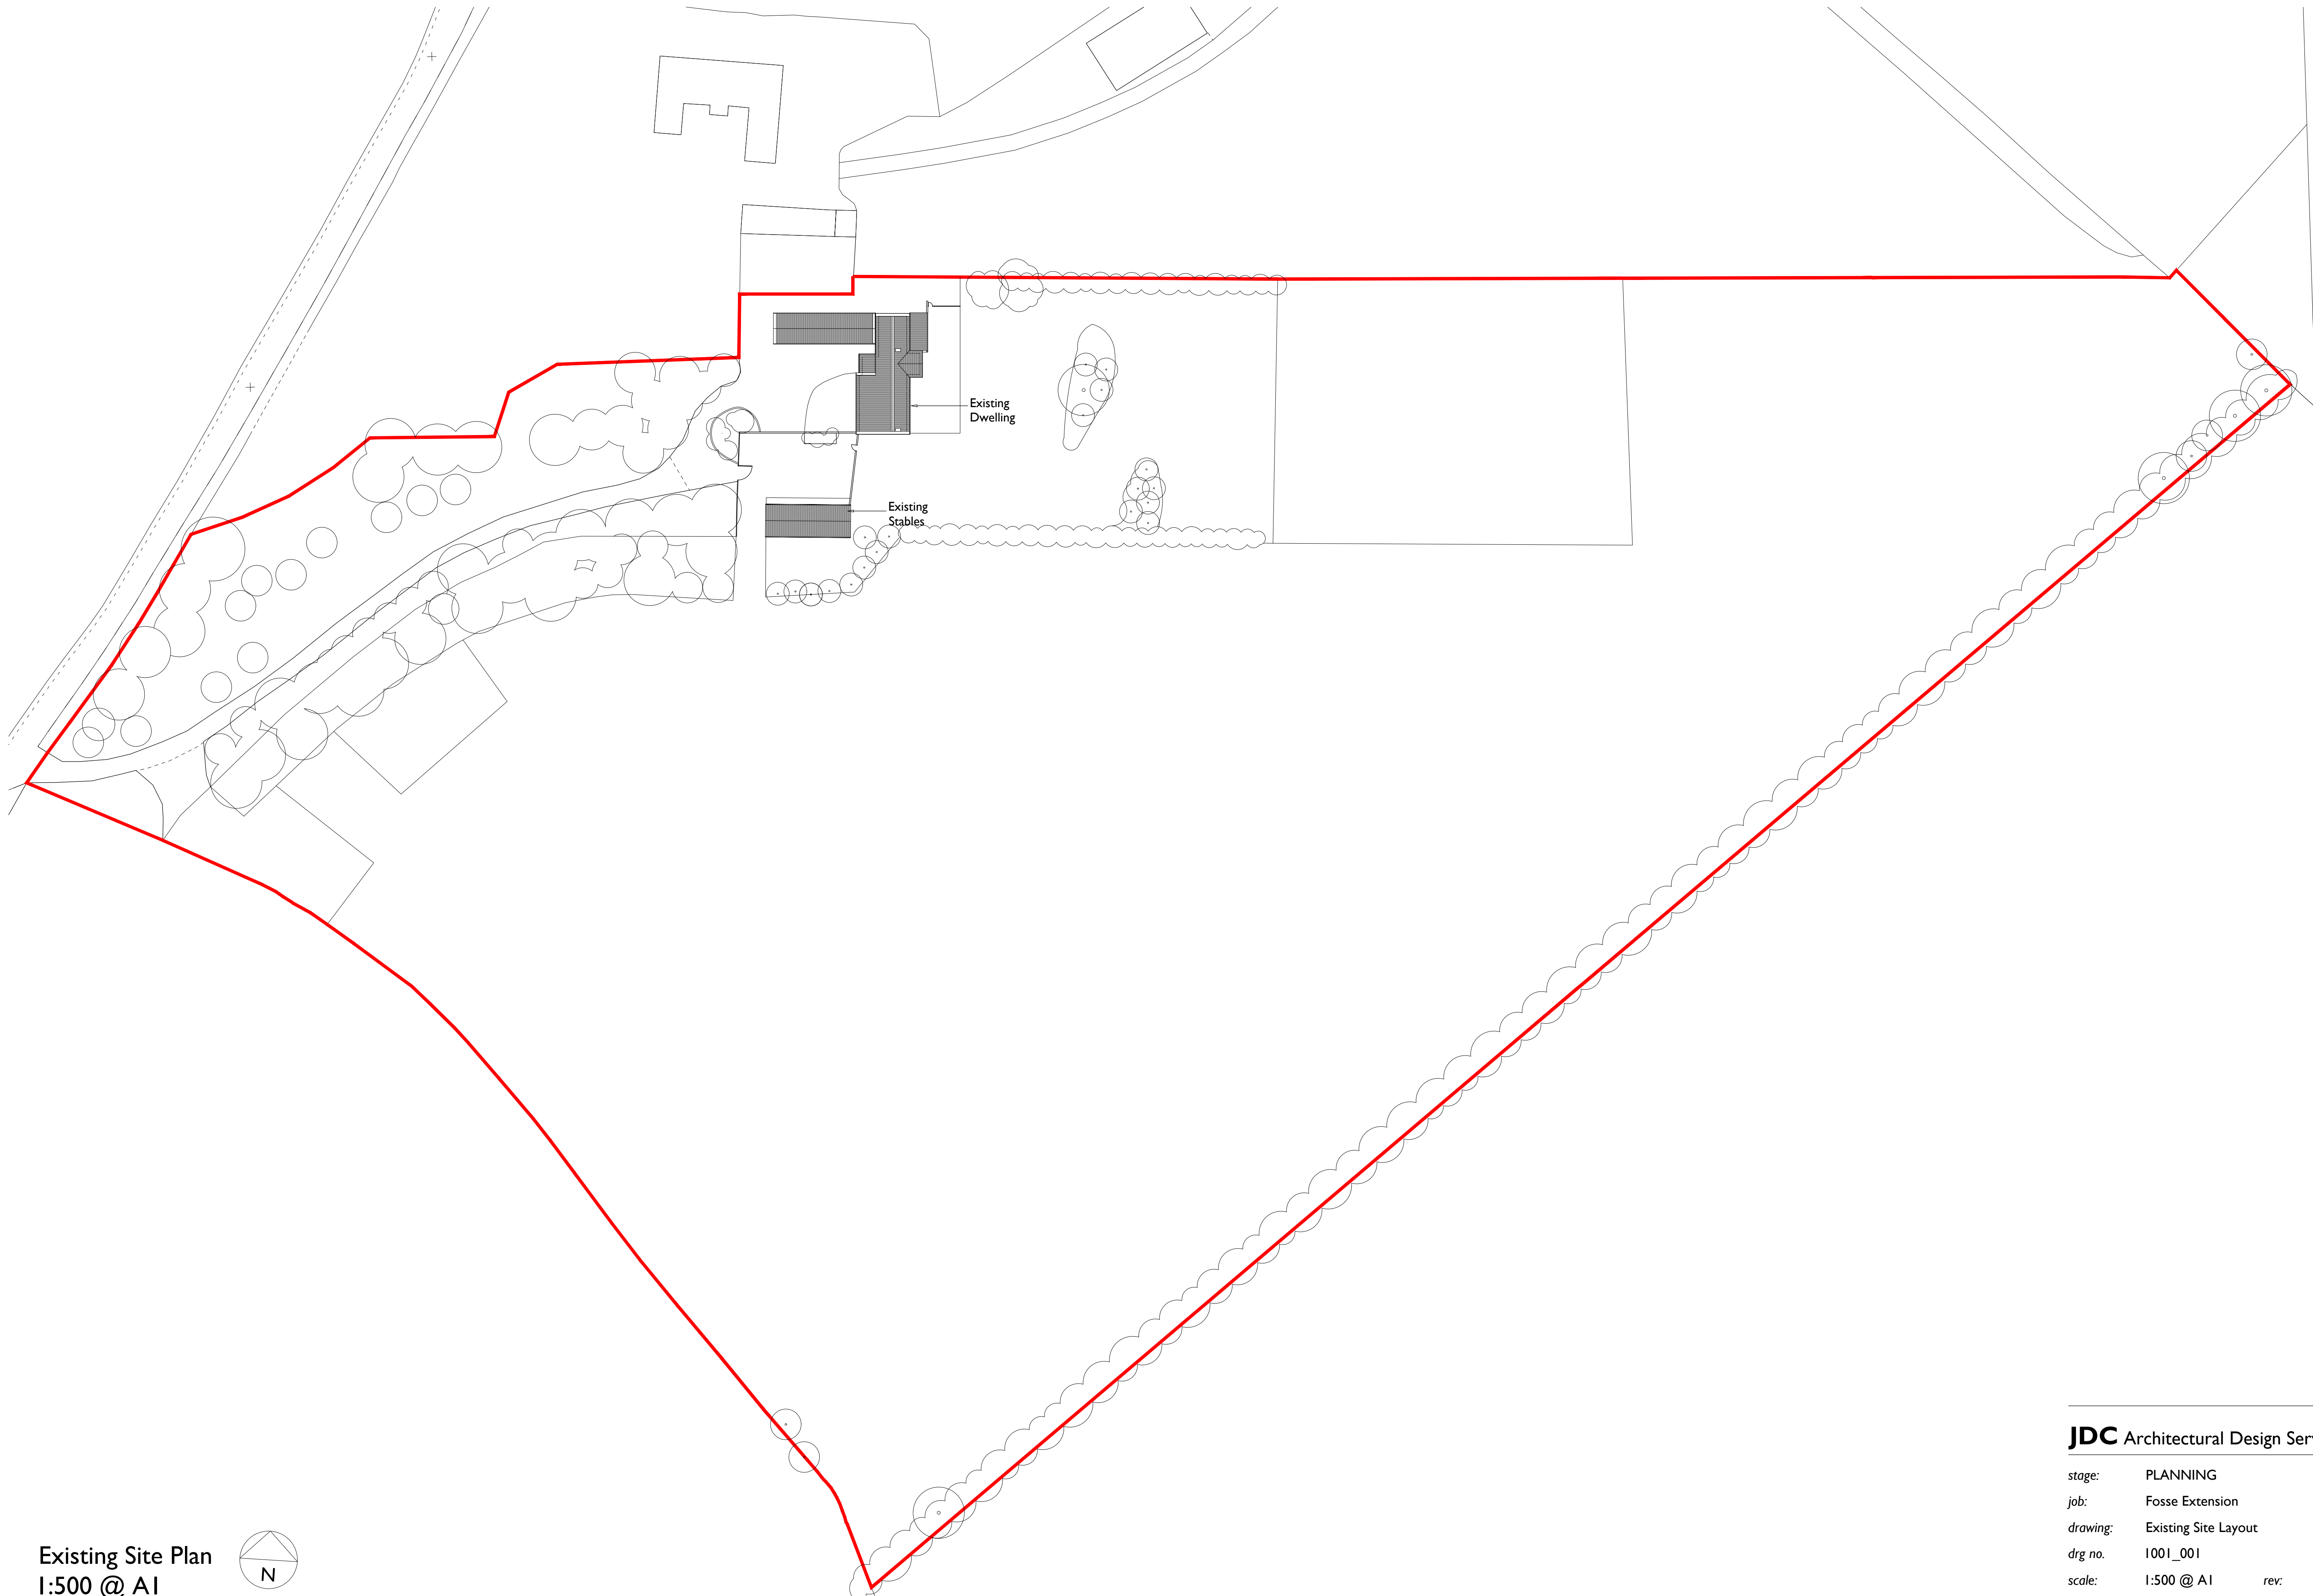

Existing Site Plan
1:500 @ A1

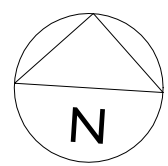

0m 40m 80m

JDC Architectural Design Services

stage:	PLANNING	
job:	Fosse Extension	
drawing:	Existing Site Layout	
drg no.	1001_001	
scale:	1:500 @ A1	rev: