


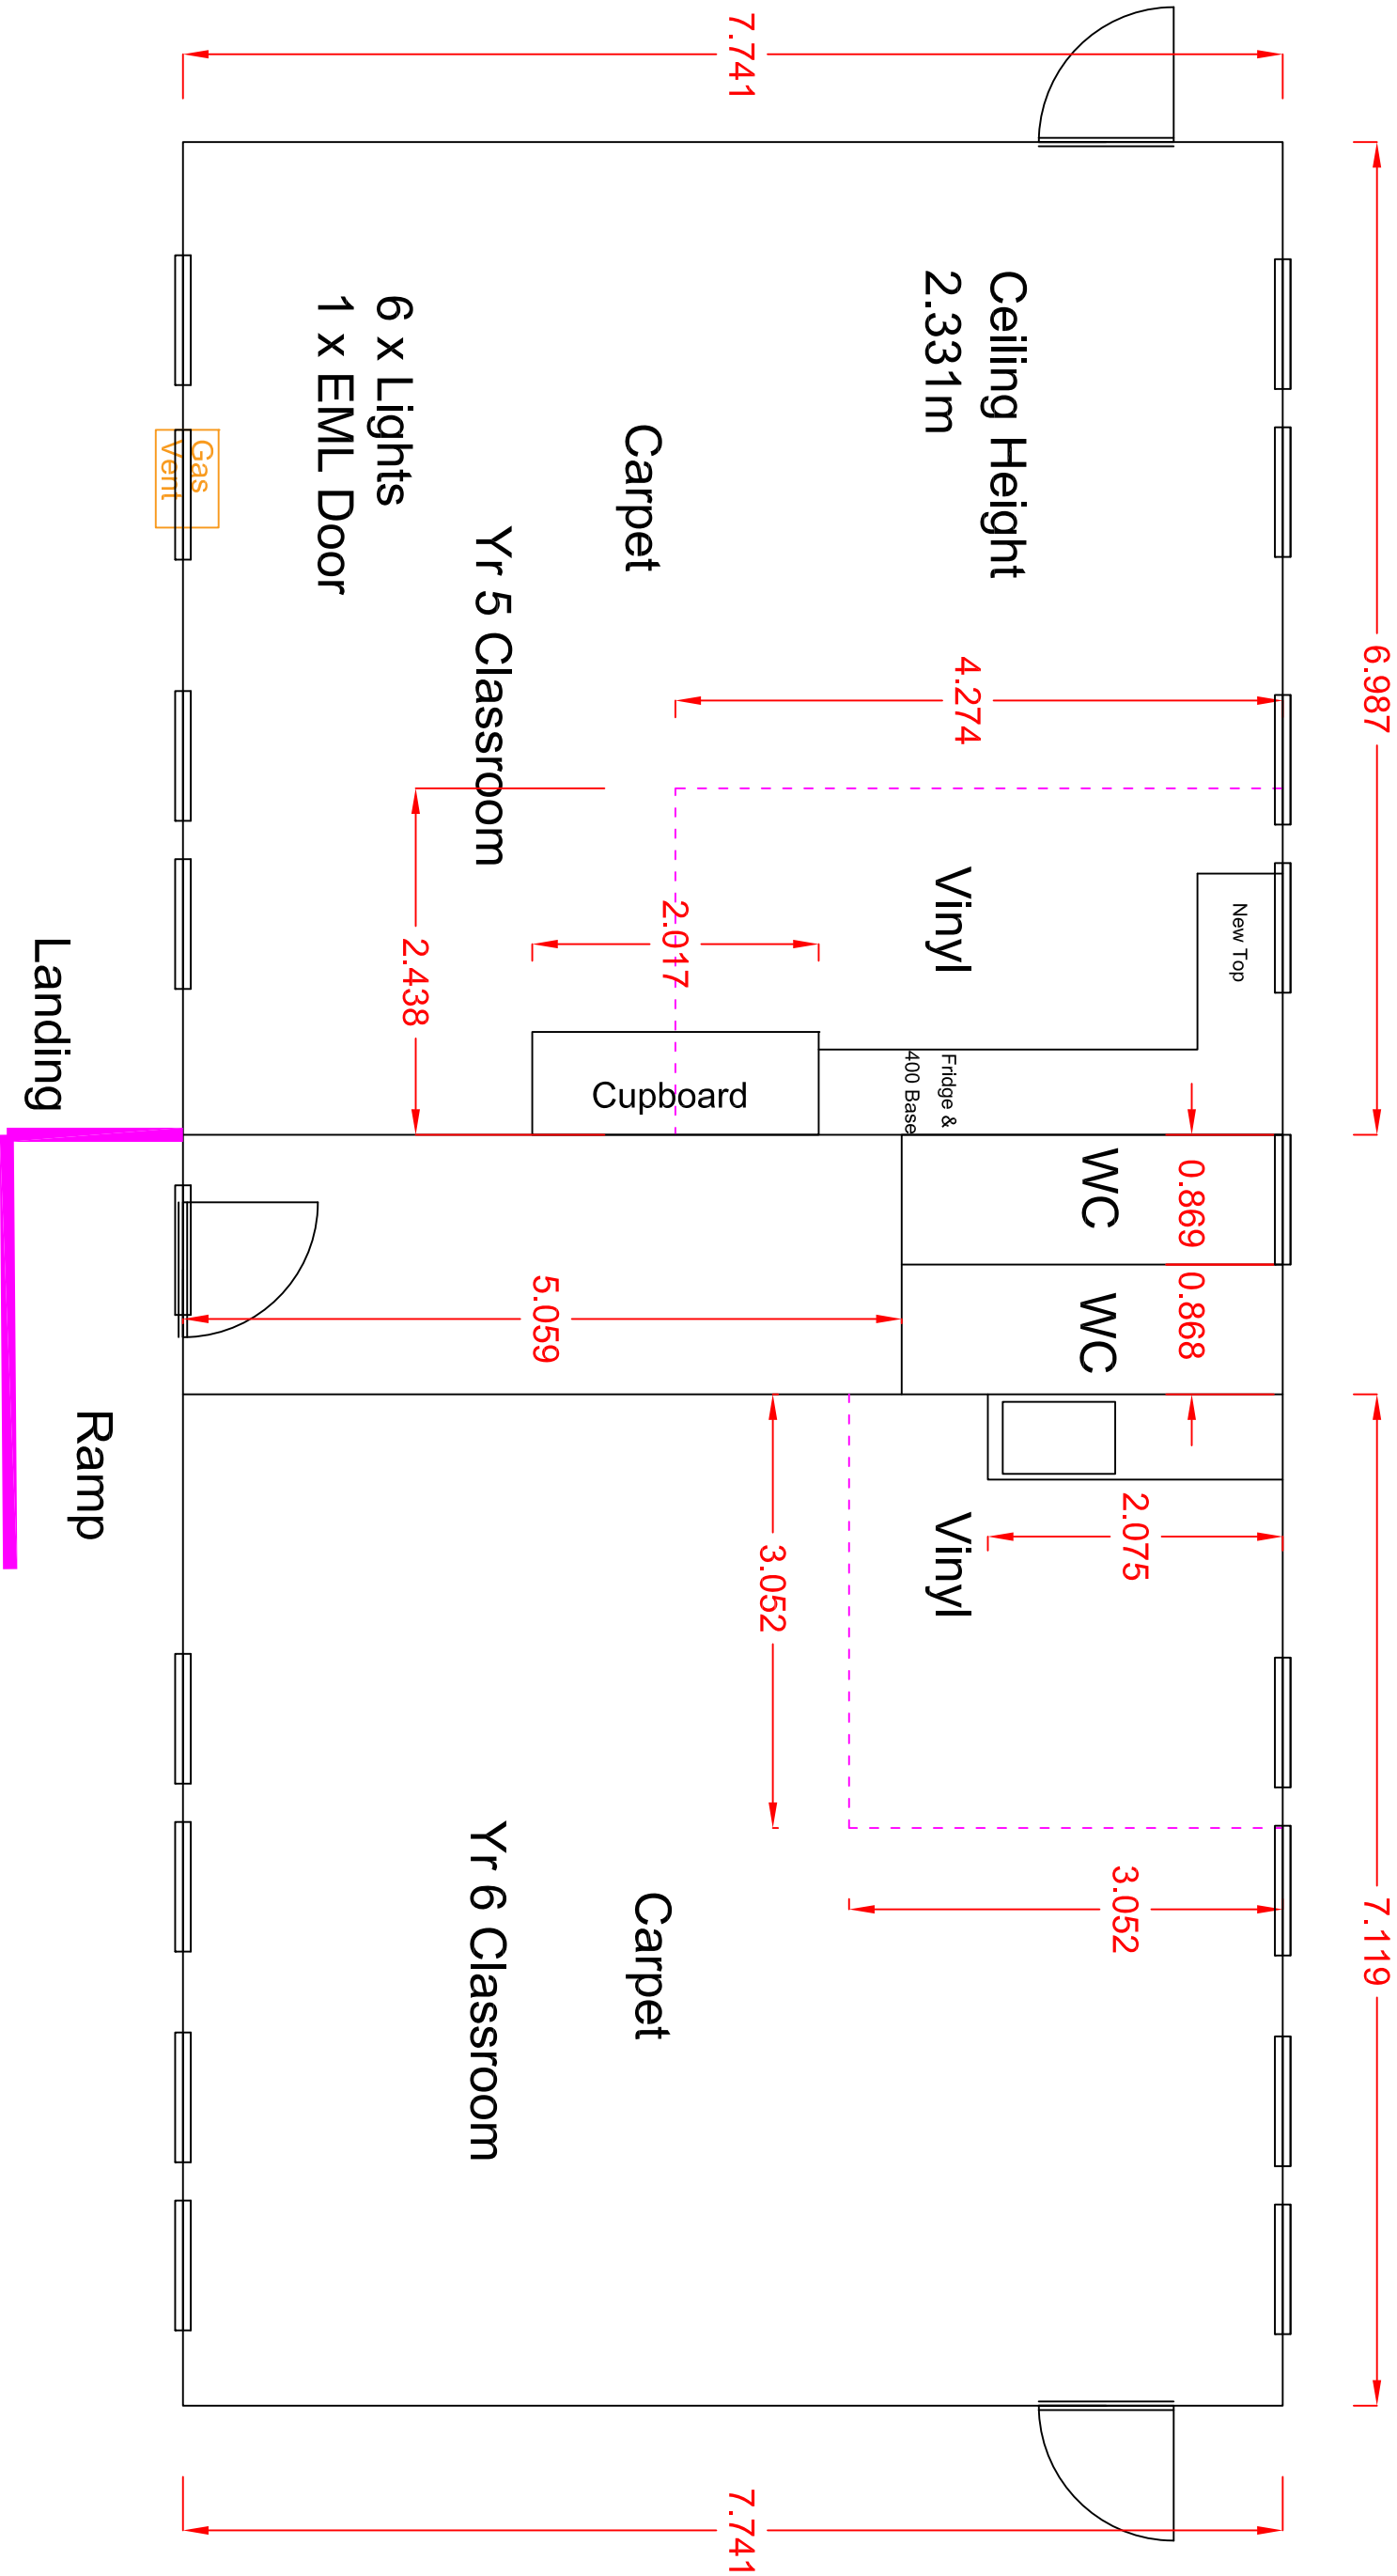

# Existing floor Plan

Scale 1:50 @ A3

|                                       |       |          |            |     |   |
|---------------------------------------|-------|----------|------------|-----|---|
| Excalibur Academies Trust             |       |          |            |     |   |
| Burbage Primary School                |       |          |            |     |   |
| Mobile Classrooms Existing Floor Plan |       |          |            |     |   |
| SCALE                                 | DRAWN | DATE     | DRAWING NO | REV | # |
| 1:50                                  | IN    | Dec 2025 | 002        |     |   |



Granham Hill,  
Marlborough,  
Wiltshire,  
United Kingdom  
SN8 4AX