




82 WESTWOOD ROAD

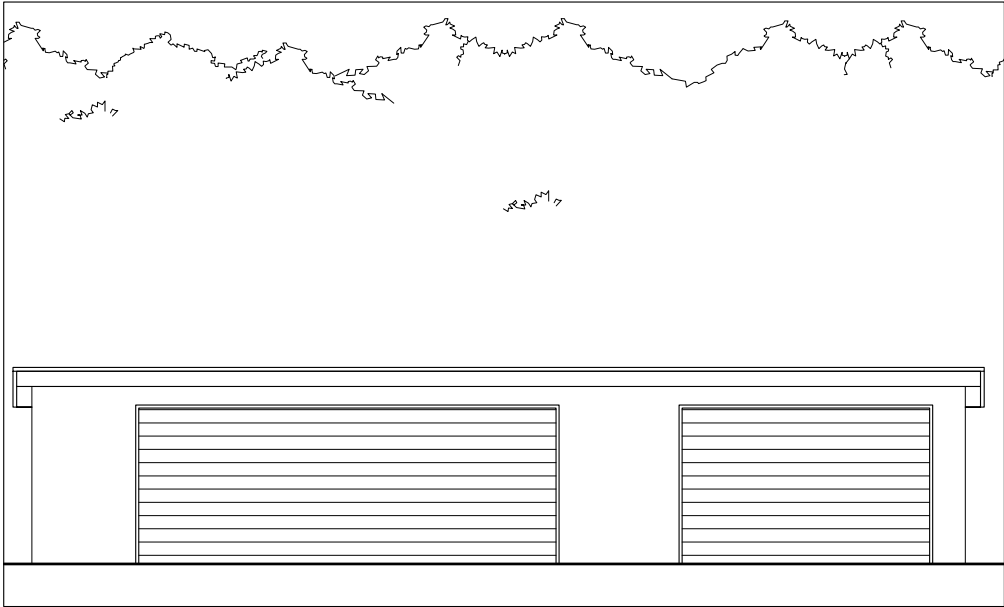


1 EAST ELEVATION - PROPOSED
scale 1:100

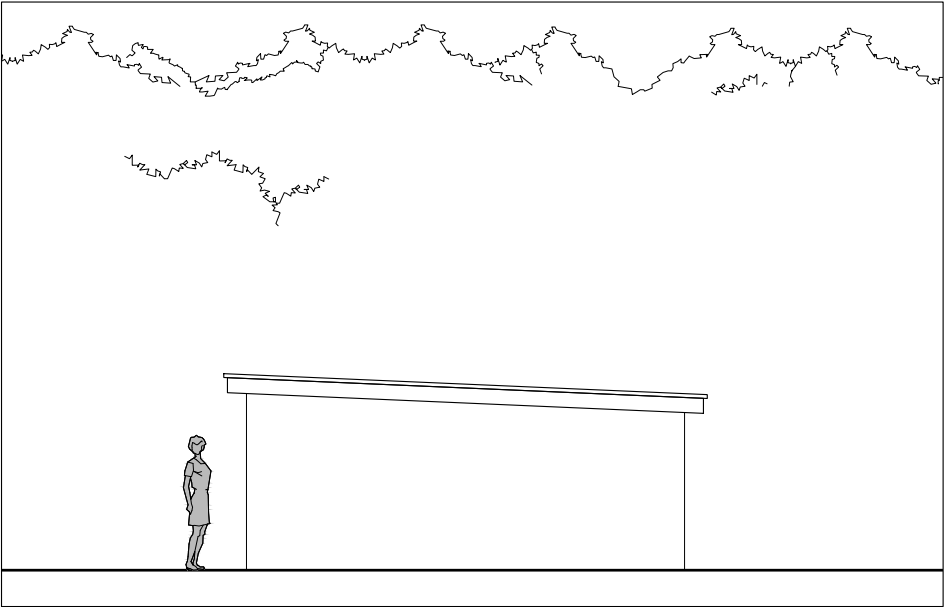

2 NORTH ELEVATION - PROPOSED
scale 1:100

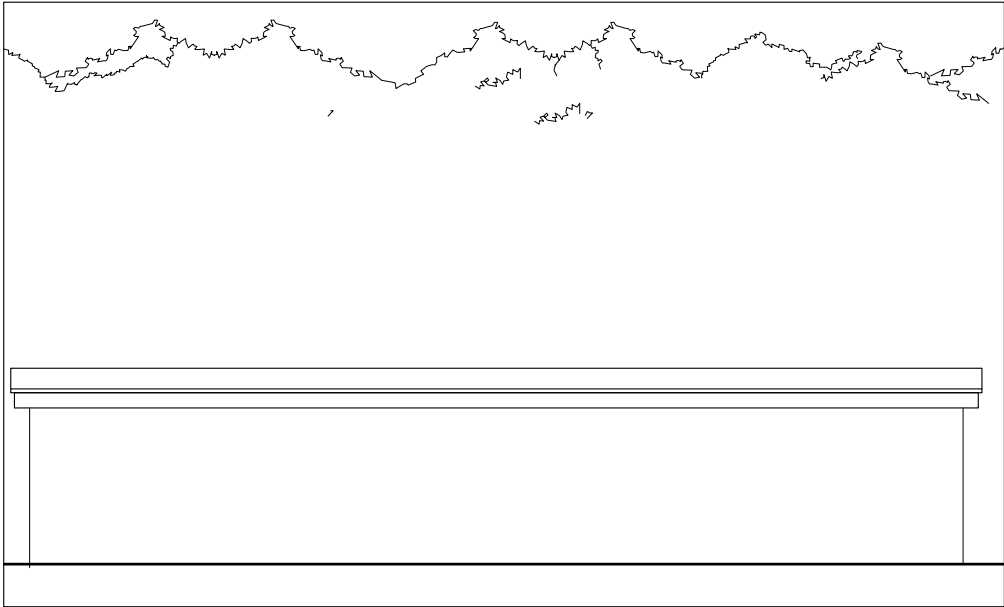

3 WEST ELEVATION - PROPOSED
scale 1:100

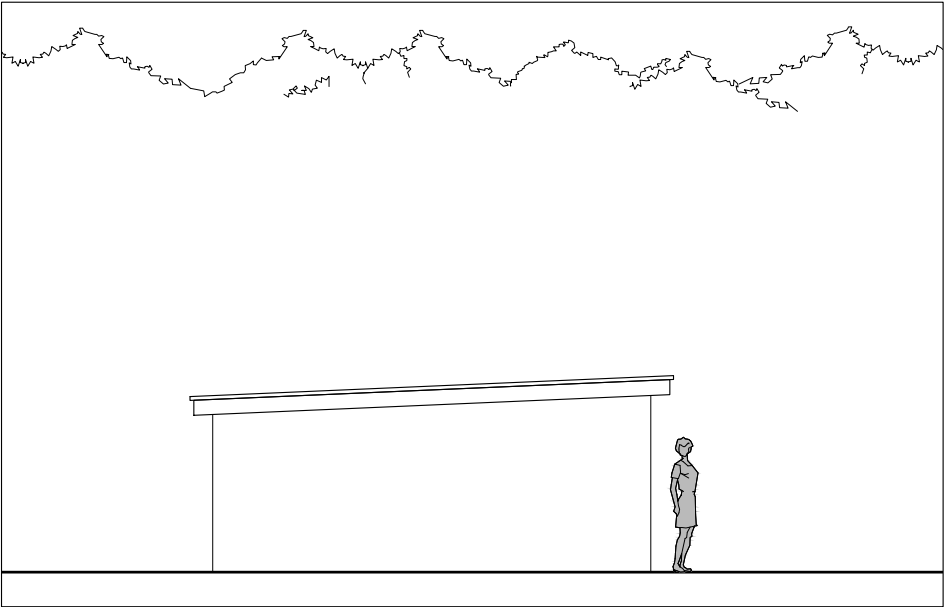

4 SOUTH ELEVATION - PROPOSED
scale 1:100

NOTES


THIS DRAWING IS THE COPYRIGHT OF THE ARCHITECTS AND MAY NOT BE REPRODUCED WITHOUT PERMISSION

THE CONTRACTOR IS RESPONSIBLE FOR CHECKING DIMENSIONS, TOLERANCES AND REFERENCE. ANY DISCREPENCIES TO BE CHECKED WITH THE ARCHITECT BEFORE PROCEEDING WITH THE WORKS

WHERE AN ITEM IS COVERED BY DRAWINGS TO DIFFERENT SCALES, THE LARGER SCALE DRAWING IS TO BE WORKED TO

DO NOT SCALE FROM DRAWING, FIGURED DIMENSIONS TO BE WORKED TO AT ALL TIMES

ALL WORK AND MATERIALS TO BE IN ACCORDANCE WITH THE BUILDING REGULATIONS AND TO COMPLY WITH THE RELEVANT CODES OF PRACTICE AND BRITISH STANDARDS

 

DETAILS	DATE	REVISION

PLANNING

PROJECT

ELEVATIONS - PROPOSED

PROPOSED CHANGE OF USE AT 82 WESTWOOD ROAD, SALISBURY, WILTSHIRE SP2 9HR

DATE	CLIENT	
JAN 2026	MR P. SHERGOLD	
SCALE	DRAWING NO.	REVISION
1:500,1250 @A3	2517/02/05/01	-

MD minutiae
ARCHITECTURAL DESIGN