


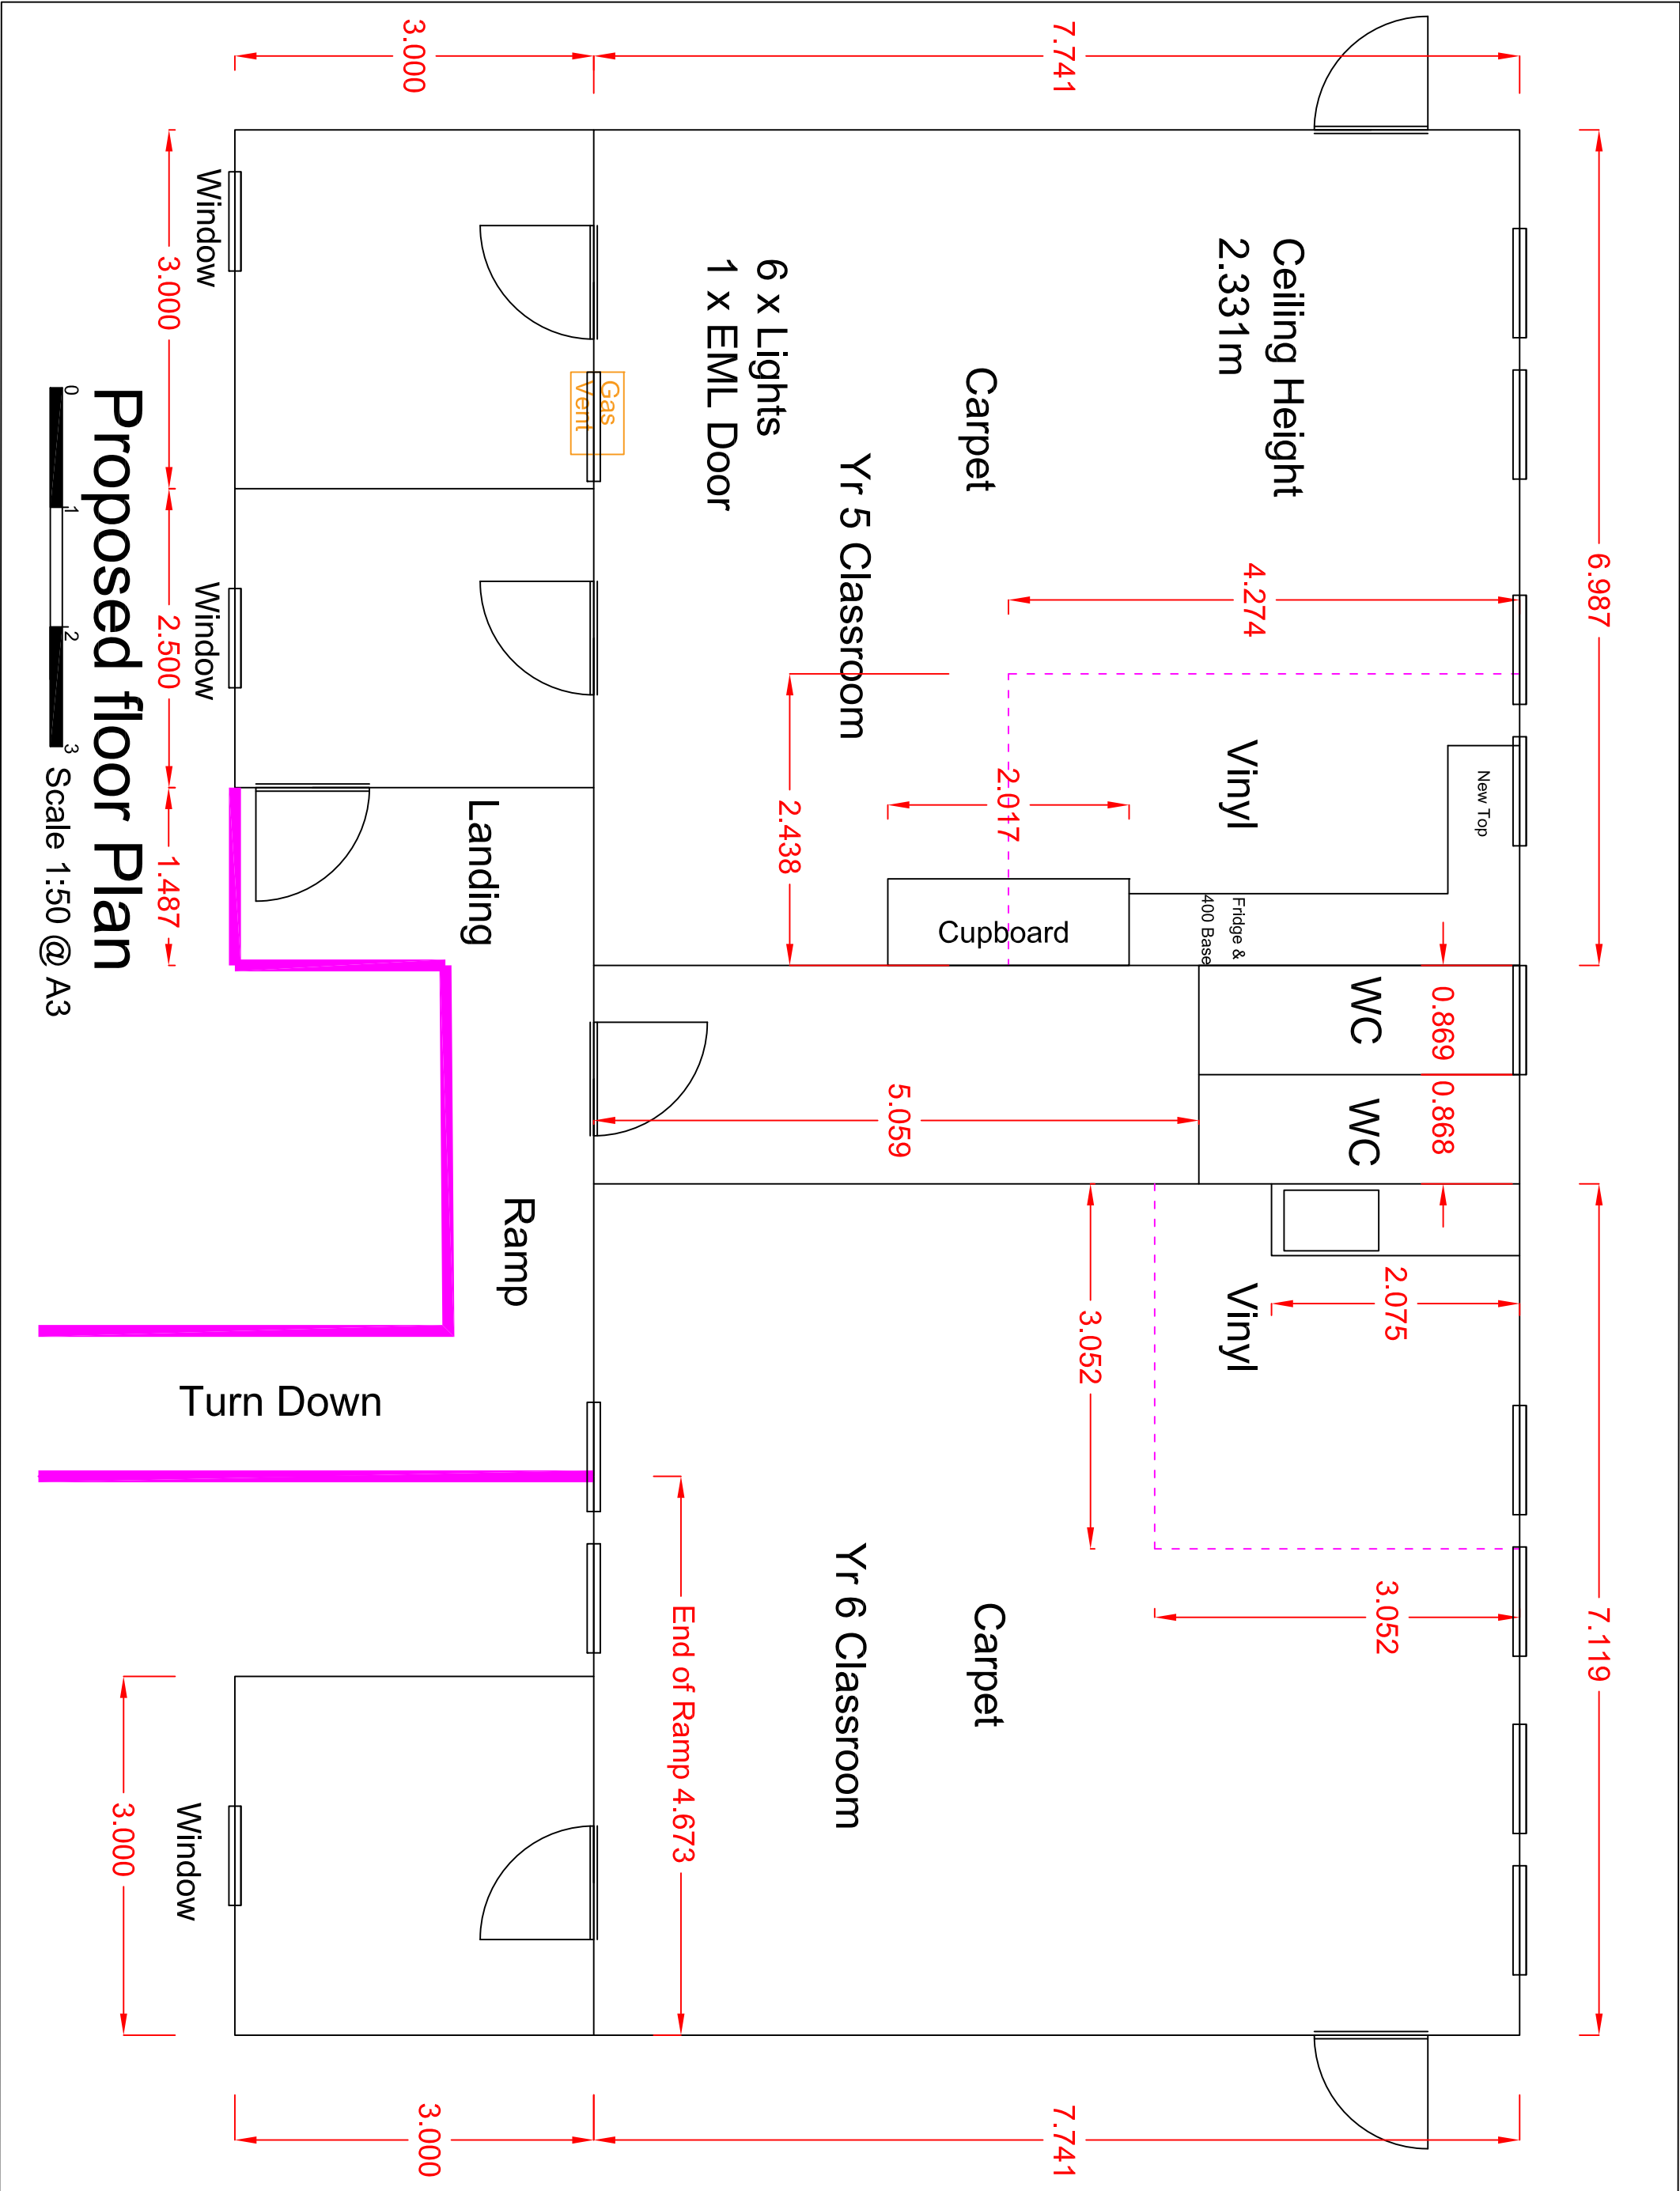

Granham Hill, Marlborough, Wiltshire, United Kingdom SN8 4AX 	CLIENT					
	Excalibur Academies Trust					
	PROJECT					
	Burbage Primary School					
	TITLE					
Mobile Classrooms Proposed Floor Plan						
SCALE	DRAWN	DATE	DRAWING NO	REV		
1:50	IN	Dec 2025	003	#		