


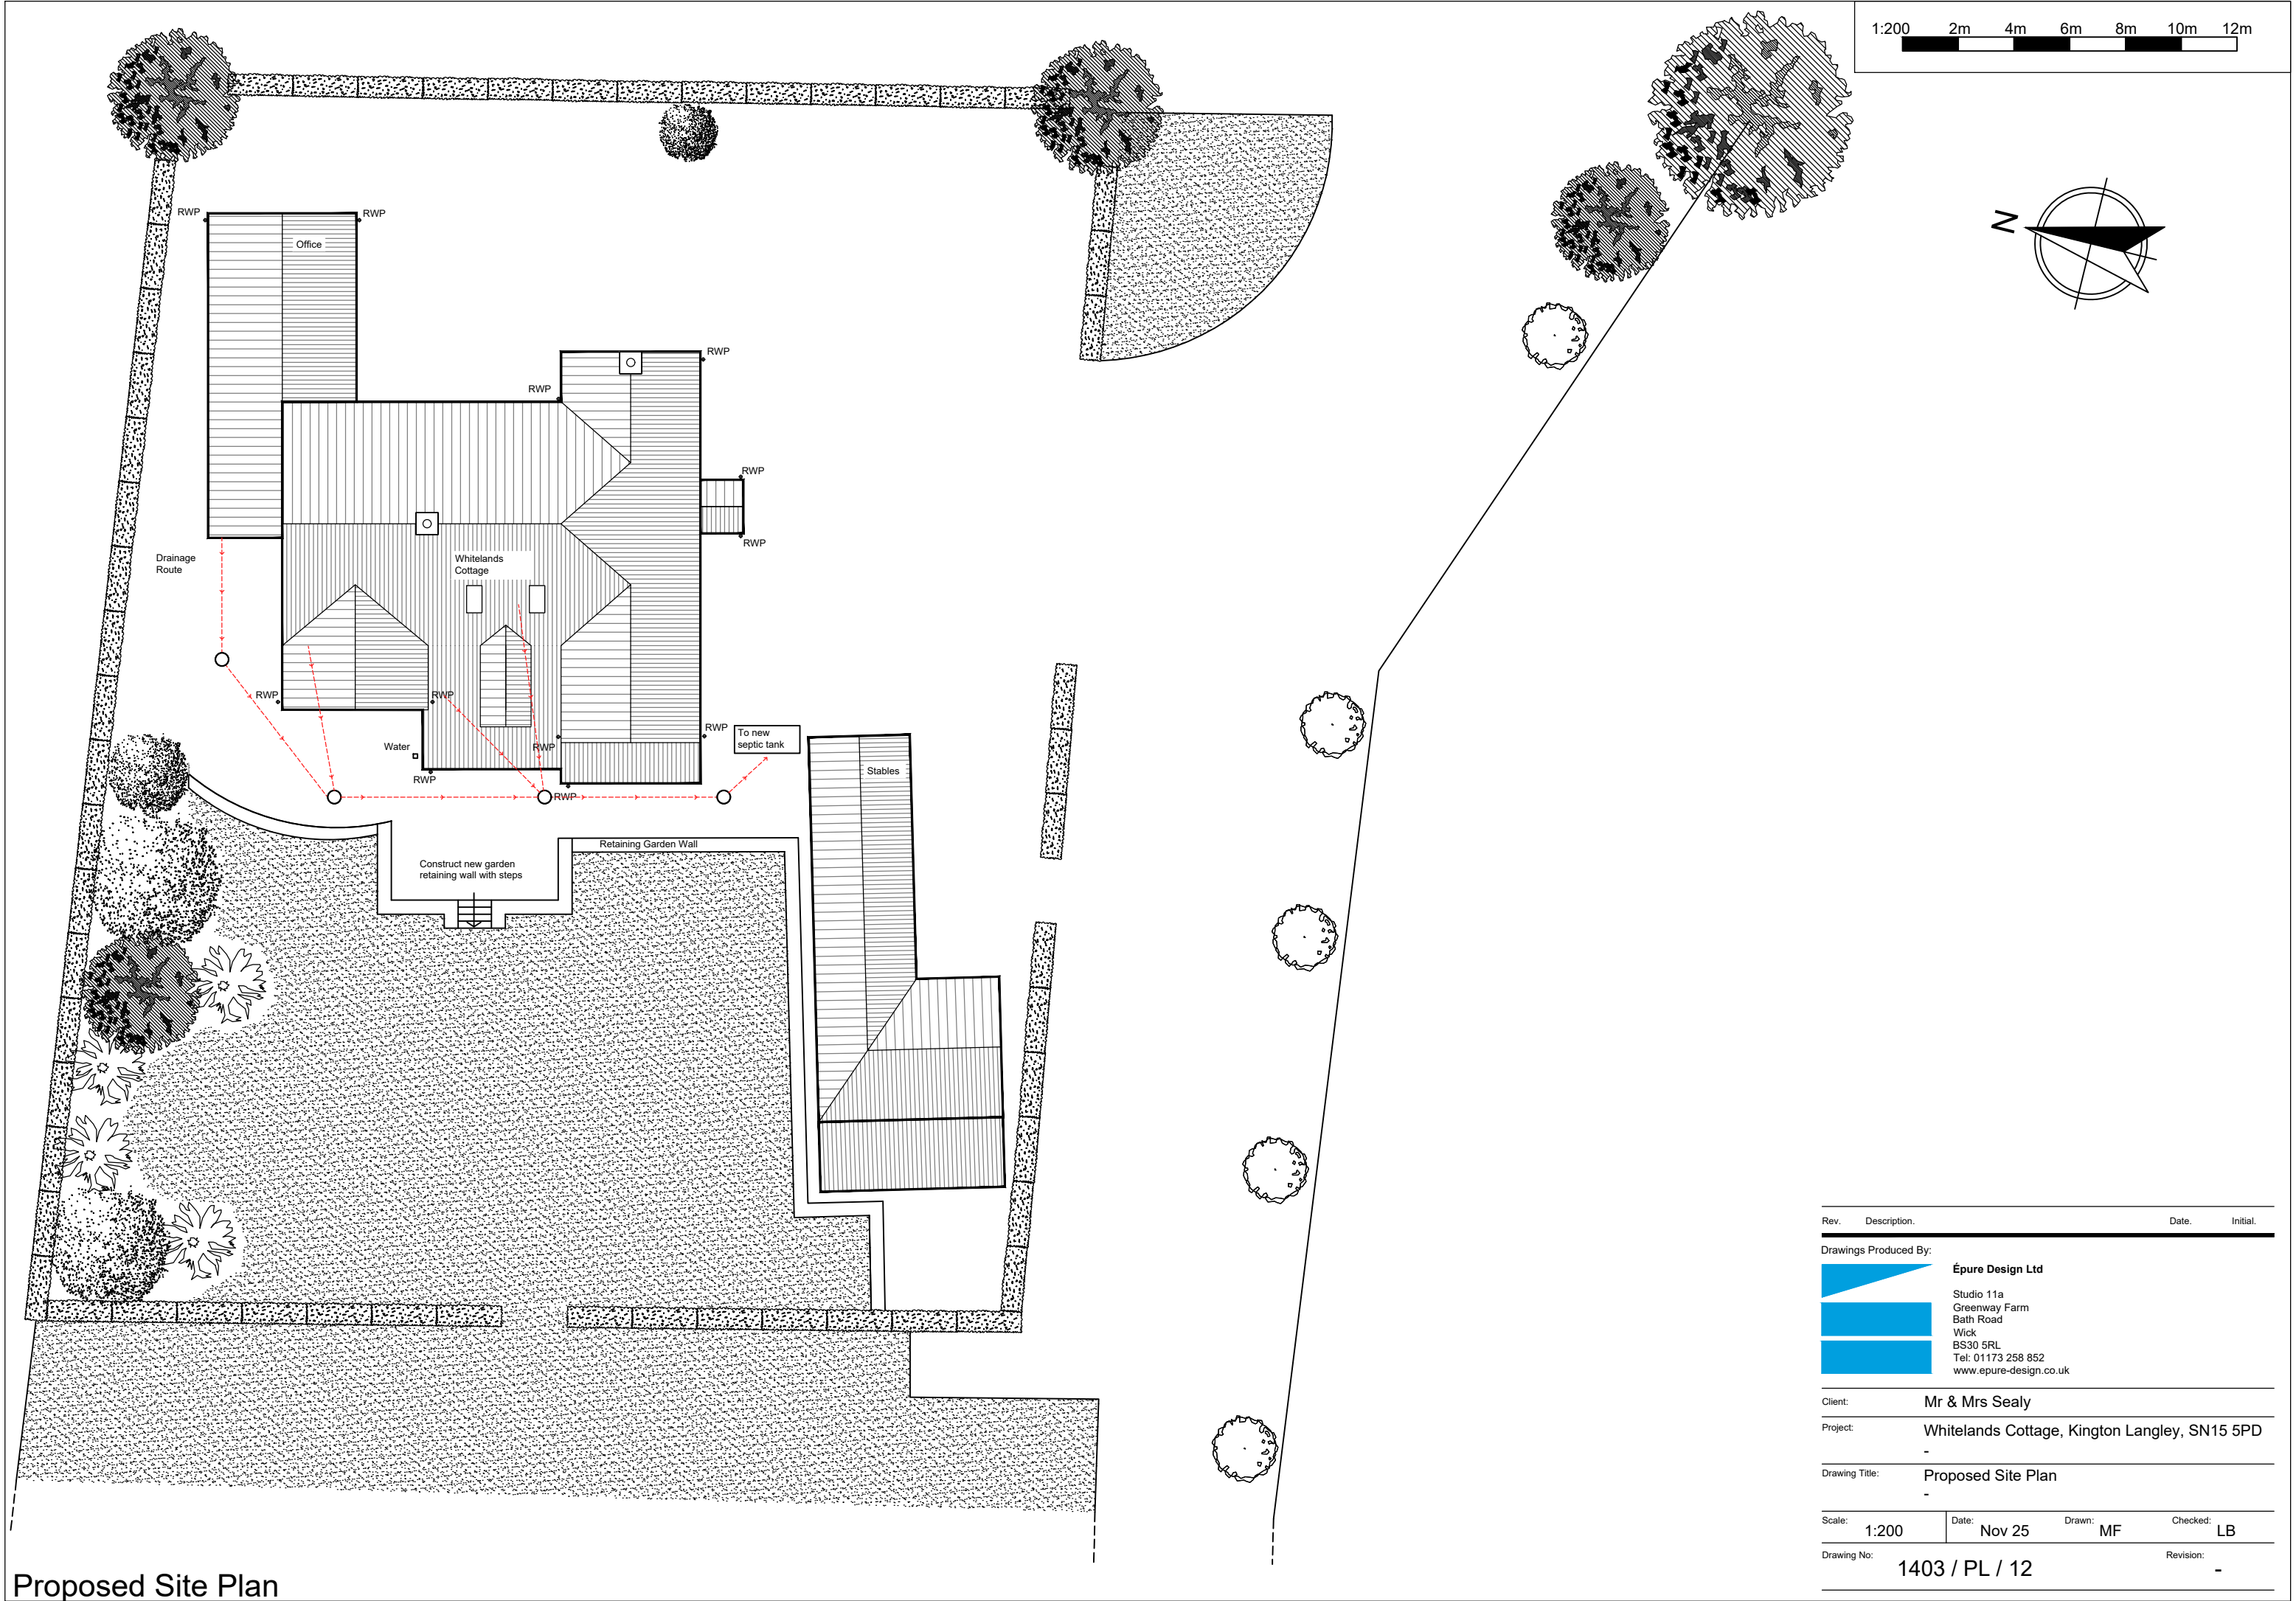

Proposed Site Plan

Rev.	Description.	Date.	Initial.
Drawings Produced By:			
		Épure Design Ltd Studio 11a Greenway Farm Bath Road Wick BS30 5RL Tel: 01173 258 852 www.epure-design.co.uk	
Client:		Mr & Mrs Sealy	
Project:		Whitelands Cottage, Kington Langley, SN15 5PD	
Drawing Title:		Proposed Site Plan	
Scale:		1:200	
Date:		Nov 25	
Drawn:		MF	
Checked:		LB	
Drawing No:		1403 / PL / 12	
Revision:		-	