






PROPOSED FRONT ELEVATION

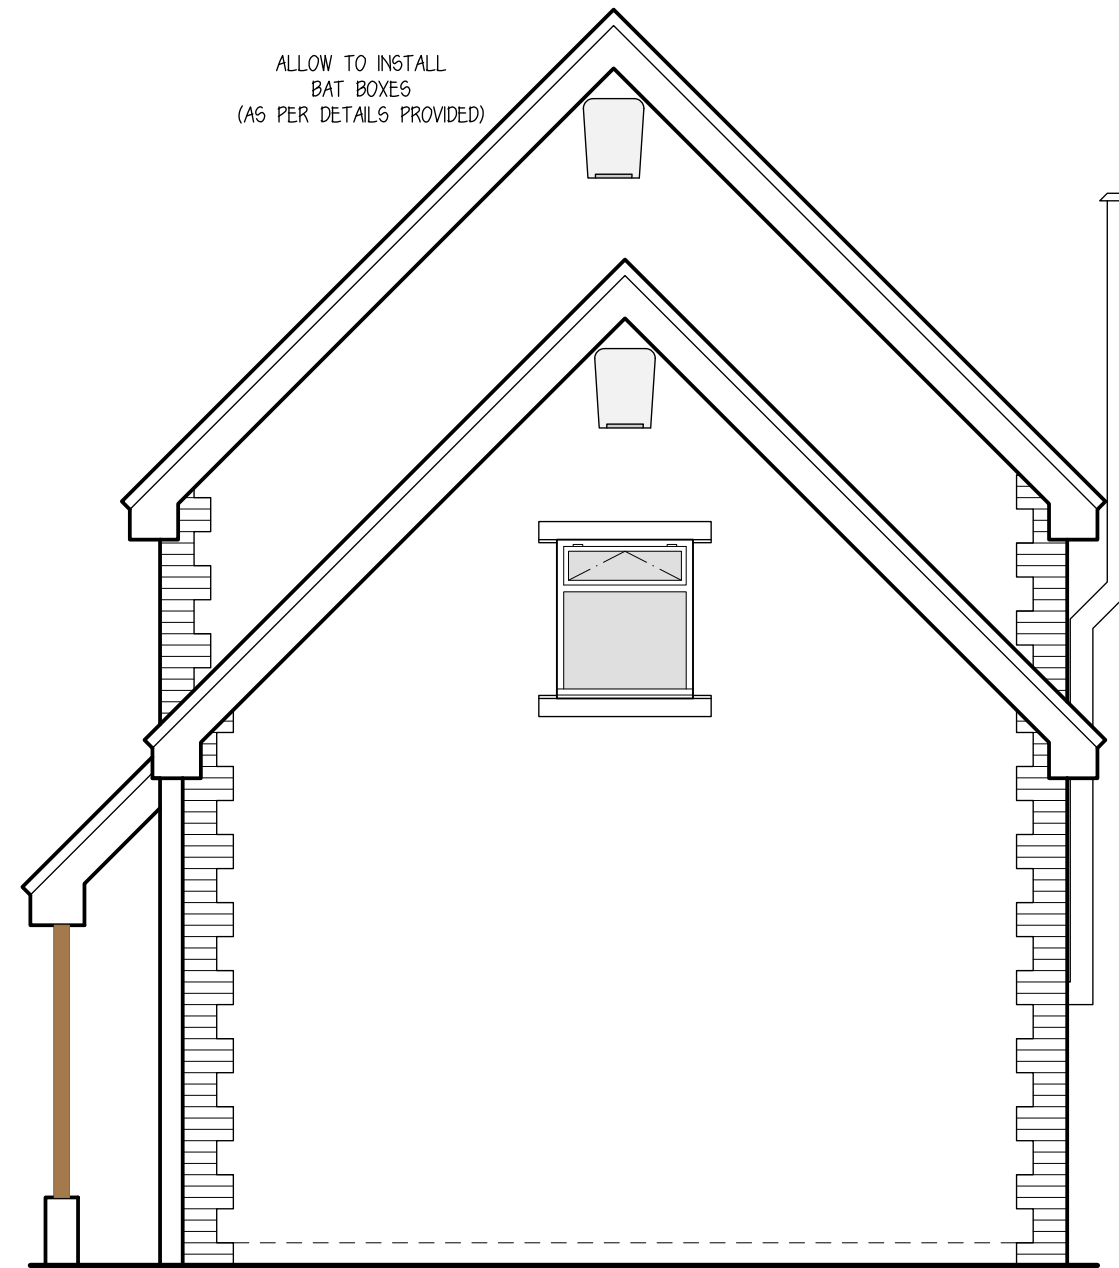

PROPOSED SIDE ELEVATION

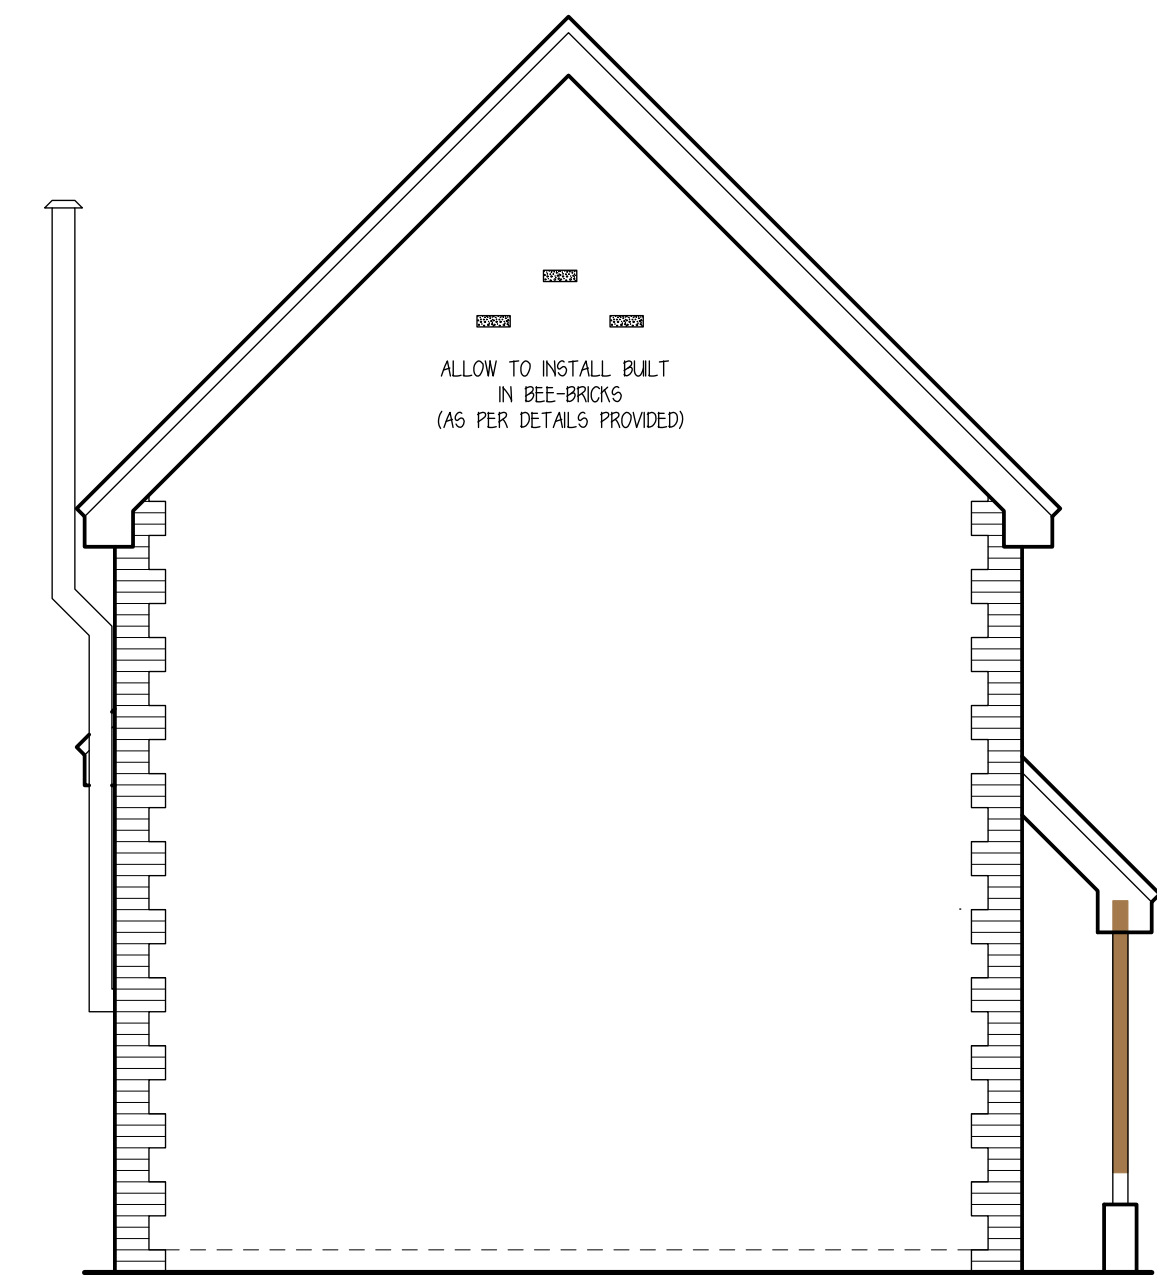

PROPOSED SIDE ELEVATION

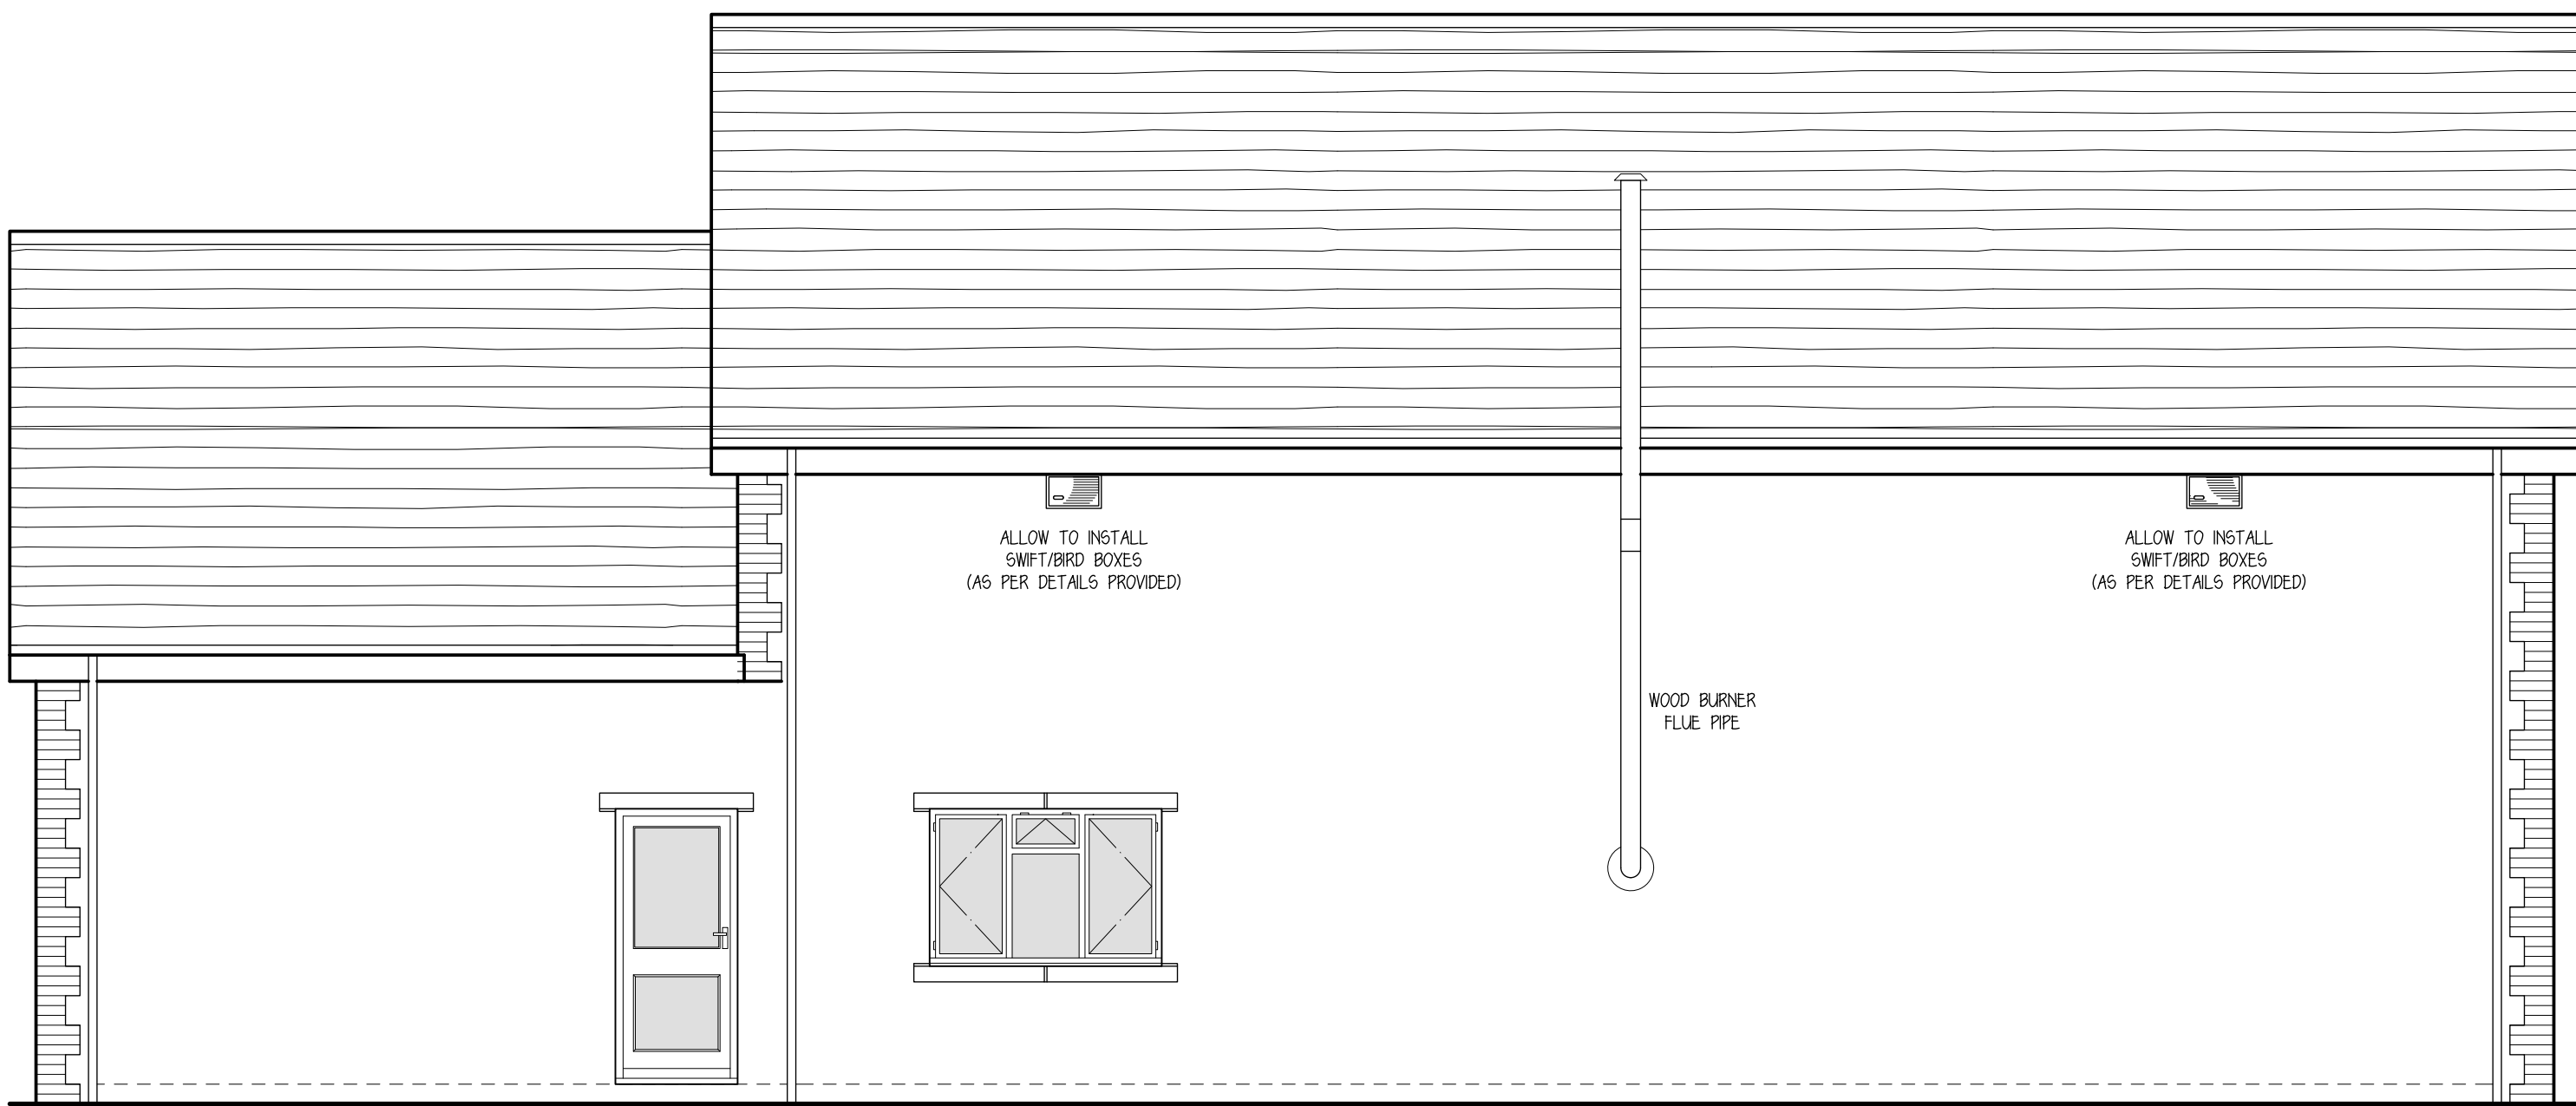

PROPOSED REAR ELEVATION

MATERIALS :

ROOF = REDLAND STONEWOLD SLATE GREY CONCRETE TILES.

WALLS = FORTERRA HAMPTON RURAL BLEND STOCK FACING BRICK TO MAIN DWELLING WITH FORTERRA GREYFRIARS GAULT BLEND STOCK FACING BRICK FOR THE QUOINS.

WINDOWS / DOORS = ANTHRACITE GREY UPVC OR ALUMINIUM.
WINDOWS, BIFOLDING DOORS, AND GARAGE DOORS TO HAVE GREY STONE CILLS AND LINTELS

GUTTERS / RWDPs = BLACK HALF ROUND DEEPFLOW

FASCIAS / SOFFITS = WHITE UPVC

Rev.	Date	Description	By	Chk	App
------	------	-------------	----	-----	-----

Client/Project
MR S ALLEN

Drawing Title
PROPOSED DETACHED DWELLING AT 5 CLIFT AVE, CHIPPENHAM WILTSHIRE, SN15 1DA

Designed SK	Drawn SK	Date 14 DEC 25	Scale 1:50
CAD Reference			Size A1

Stephen Kingshott MCABE Katie Kingshott ACABE
--

Stephen Kingshott Building Consultancy Ltd 54 Springdale Ave Broadstone, Poole Dorset BH18 9EX Tel. 07973539931

DRAWING NUMBER 0209/25 C	REVISION
-----------------------------	----------

0 2 4 6 8 10m
SCALE BAR 1:100

0 1 2 3 4 5m
SCALE BAR 1:50

0 10 20 30 40 50m
SCALE BAR 1:500