


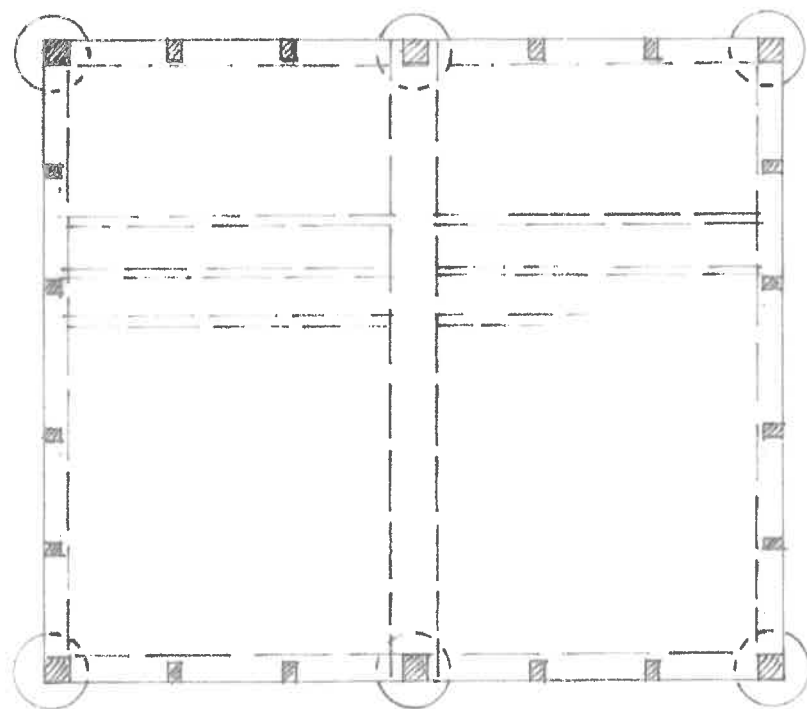


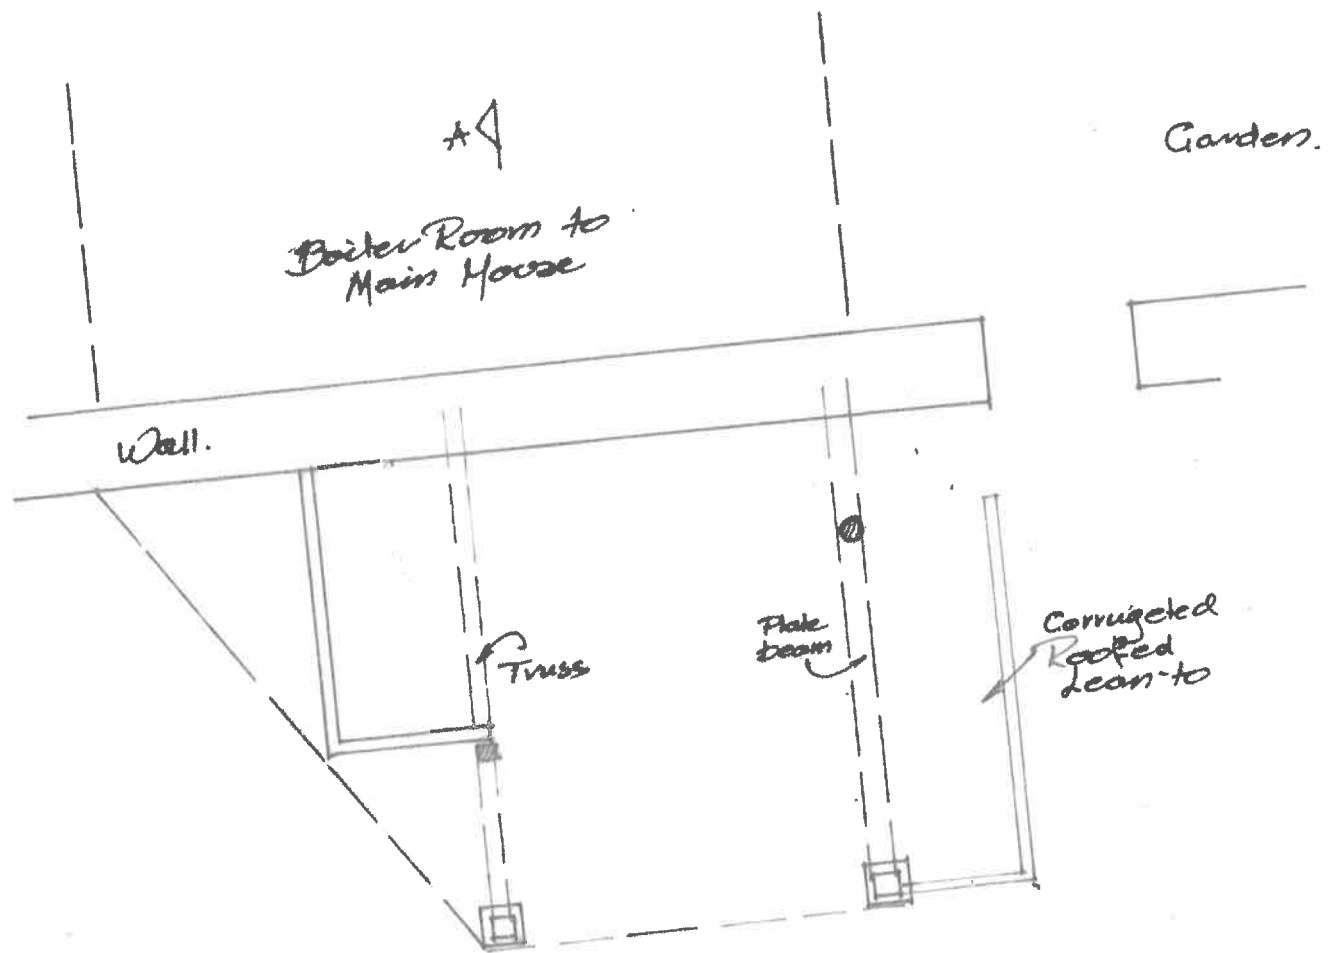

Ground Floor Plan.

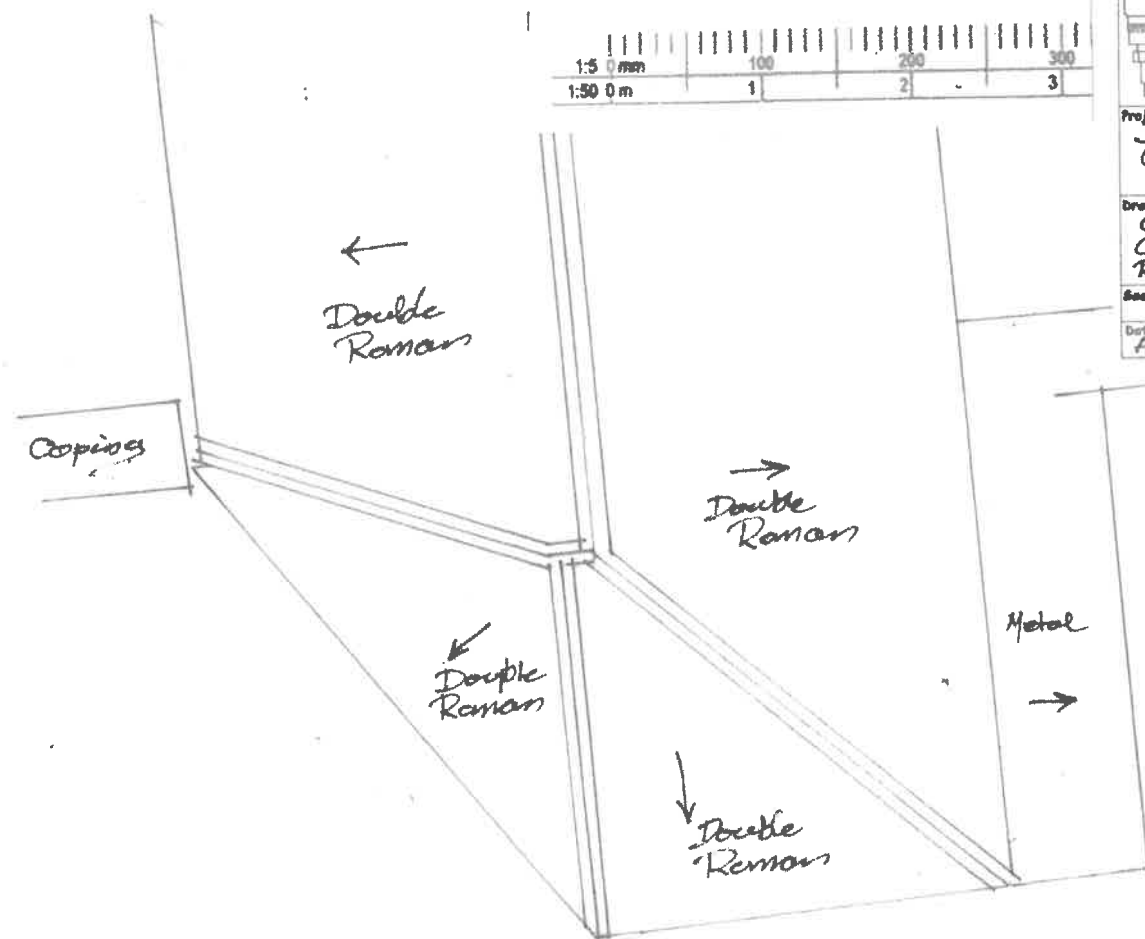

Project Shovel Farm Chippenham SN15 2NU	
Drawing Granary (Existing) Ground Floor, Roof Plan	
Scale 1:50	Drawing by 26/4/2
Date Aug 25	Drawn by Chris Hyde

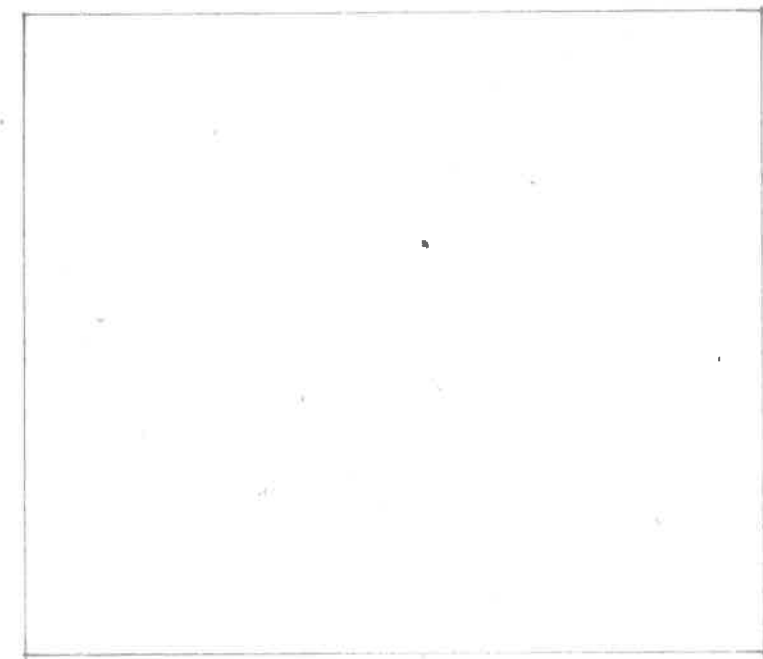

Roof Plan.