

Proposed Residential Development , Land adj.
Filands Farm



NORTH ELEVATION




EAST ELEVATION




SOUTH ELEVATION



WEST ELEVATION

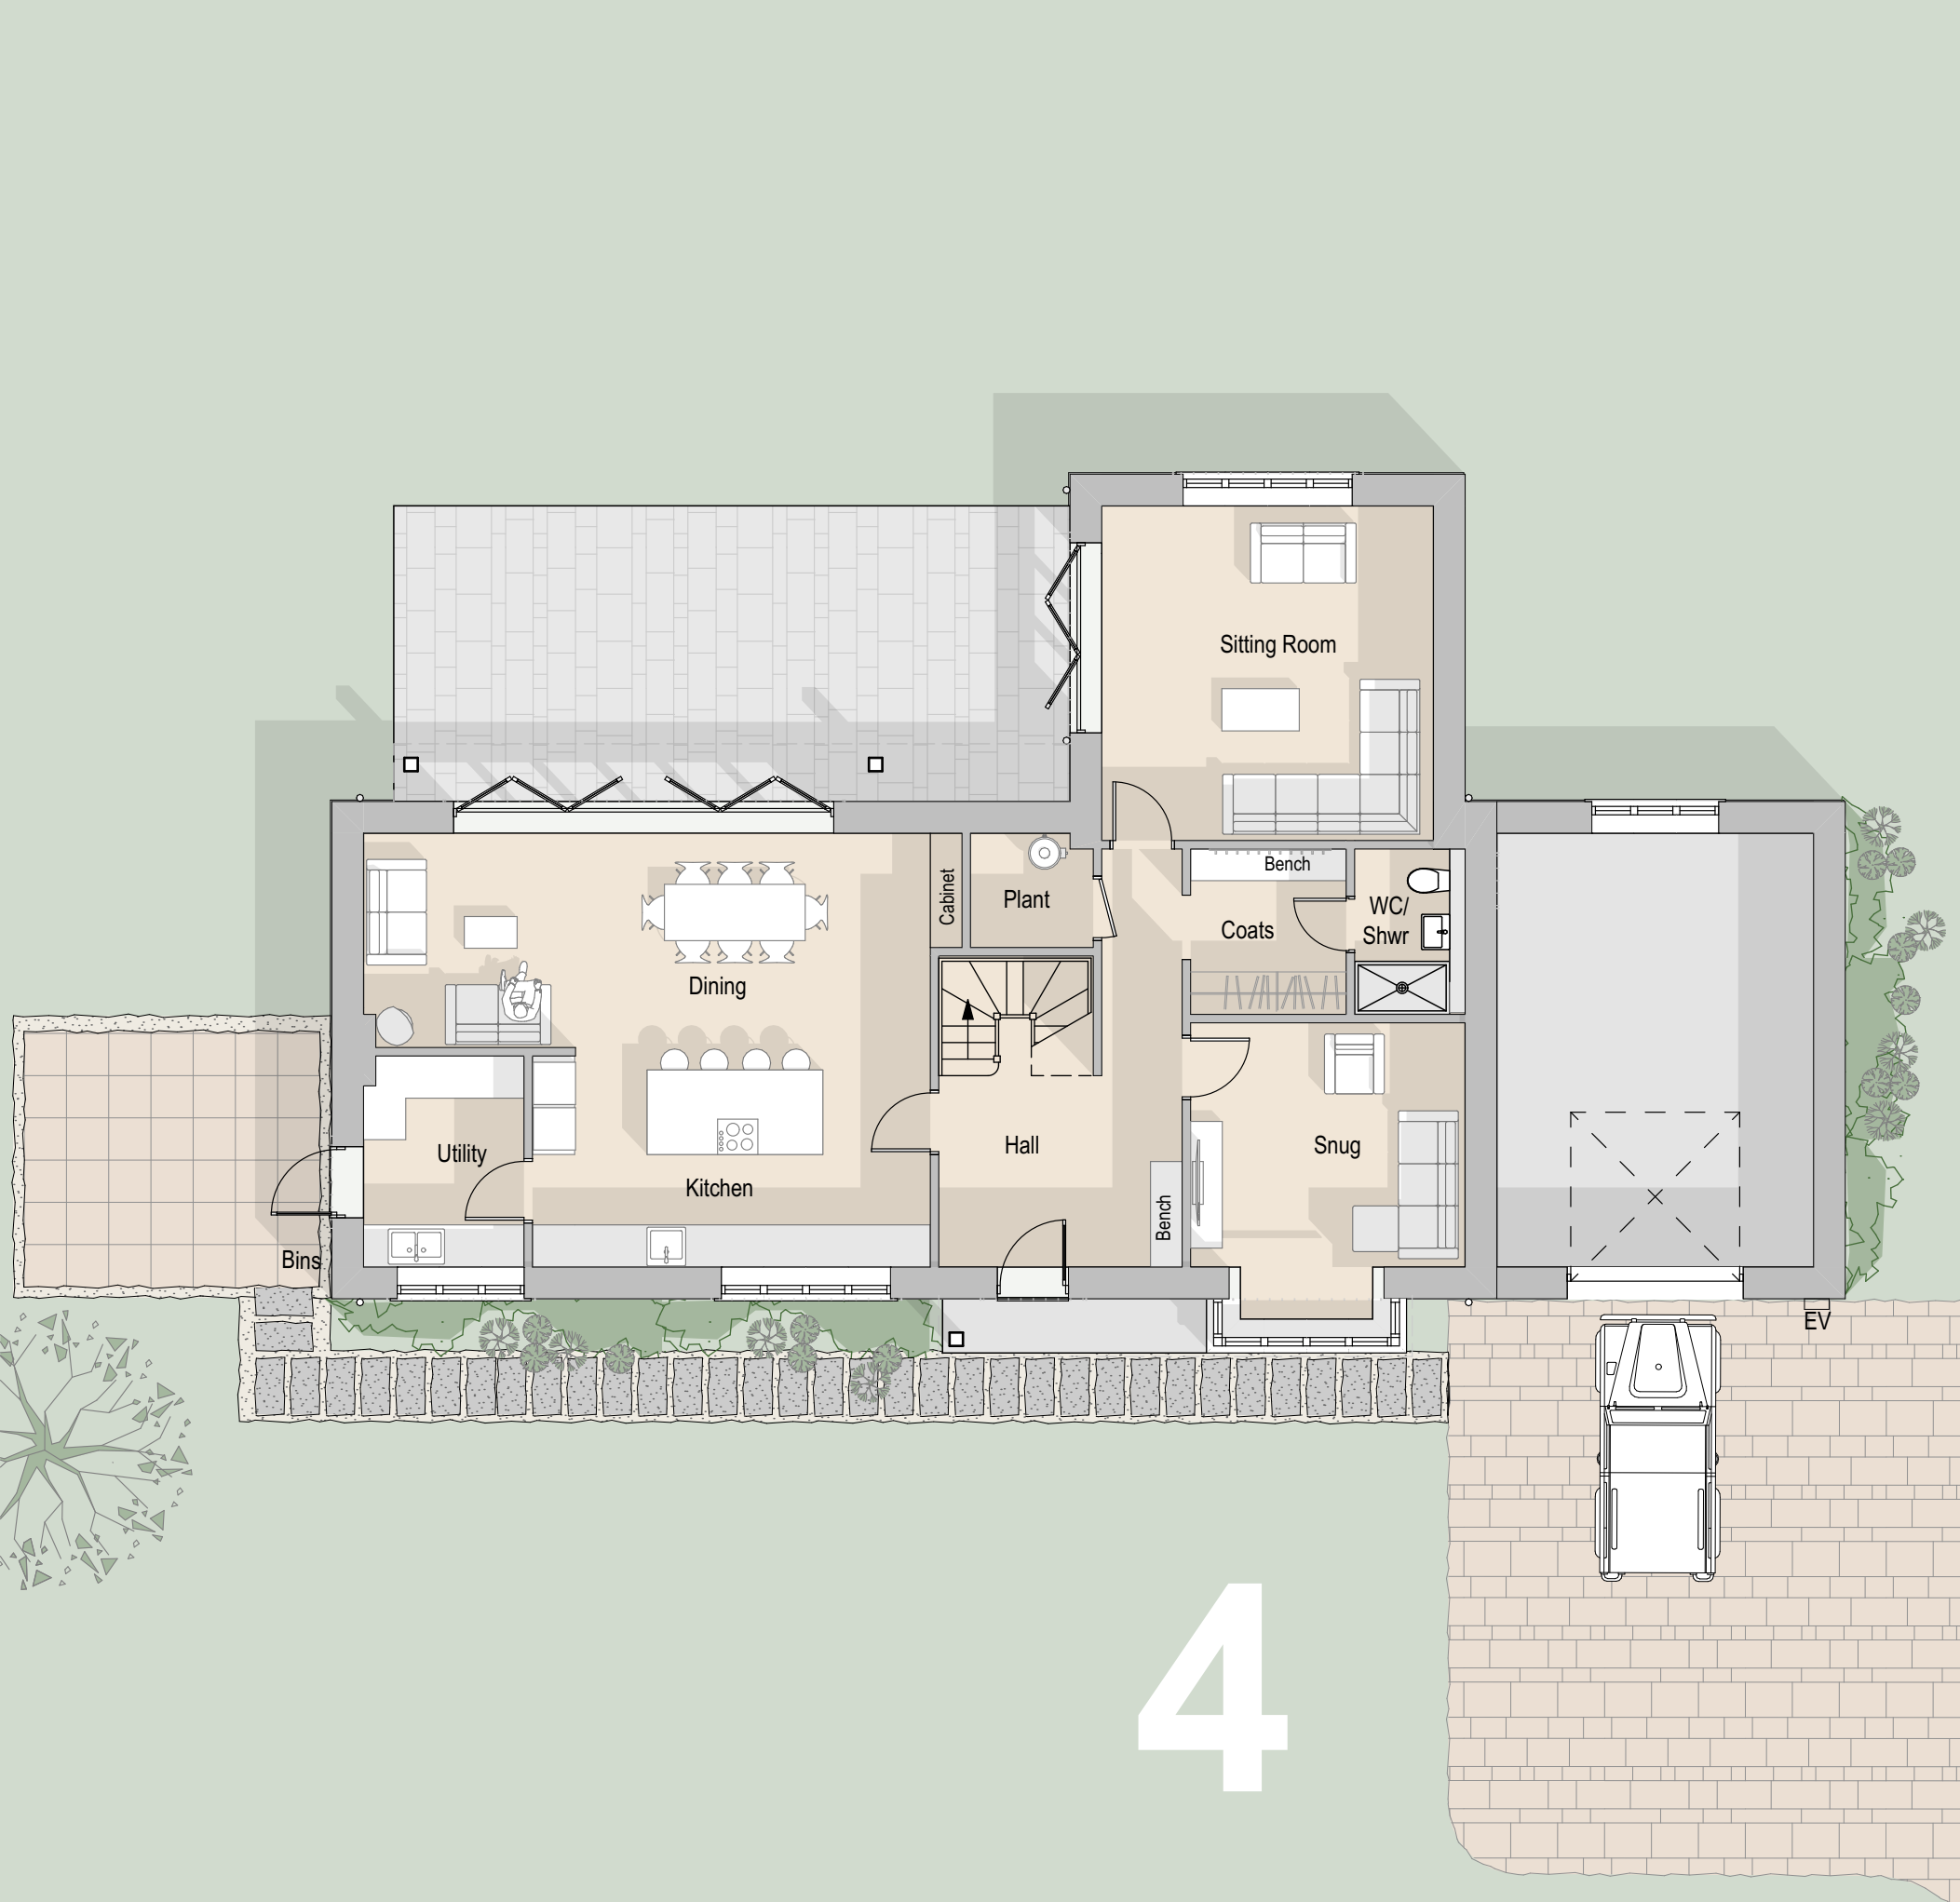

GROUND FLOOR PLAN

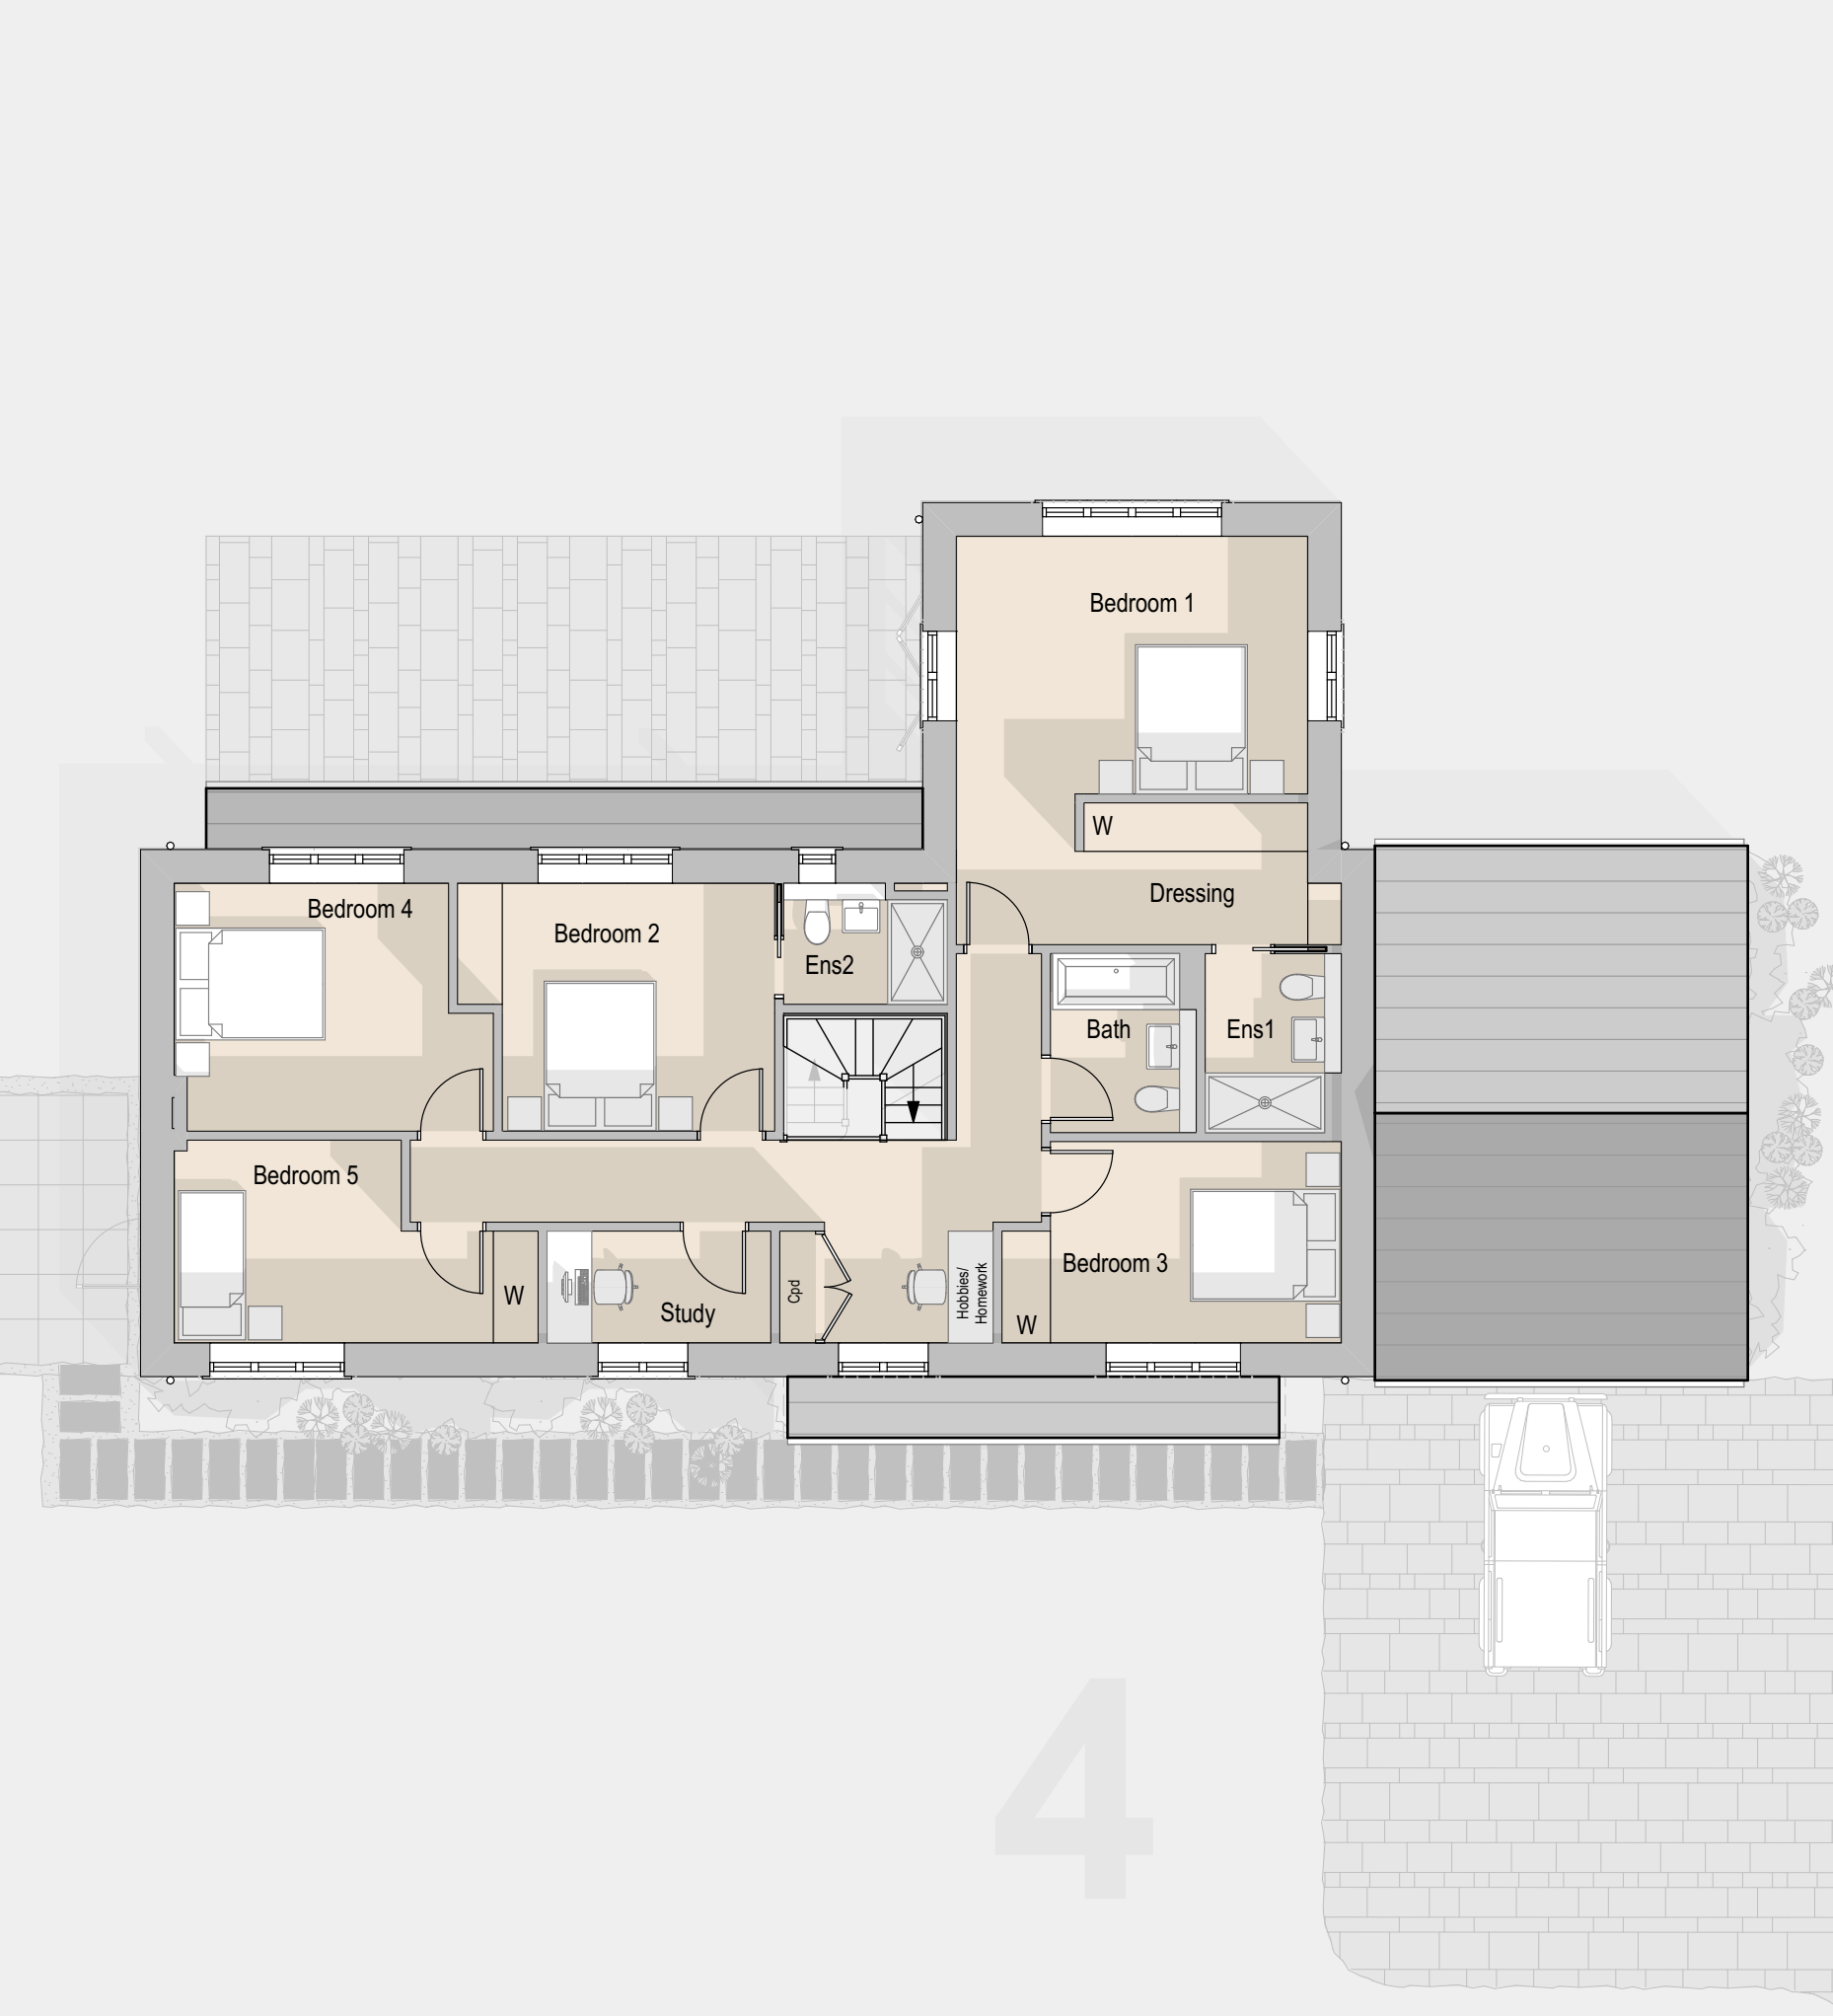


FIRST FLOOR PLAN



UNIT 4 GARDEN PERSPECTIVE




UNIT 4 ENTRANCE PERSPECTIVE

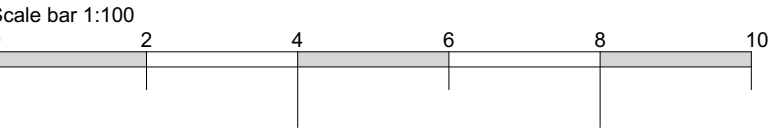

coombes : everitt architects limited
105-107
Bath Road
Cheltenham
Gloucestershire
GL53 7LE
t: 01242 807727
e: info@ce-architects.co.uk
www.ce-architects.co.uk

1. This drawing and content is copyright © of coombes : everitt architects limited and should not be copied without their prior written consent.
2. For construction purposes only, do not scale drawing. All dimensions to be checked on site prior to construction and any discrepancies reported to contract administrator.
3. Do not use this drawing for setting out unless drawing specifically indicates setting out points.
4. Engineering information is indicative only and should be taken from structural engineers design.

Rev	Initial	Description / Amendment	Date

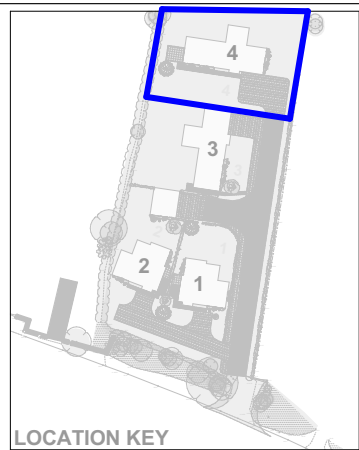

GIFA
Residence - 235m²
Garage - 28m²

Drawing title: Proposed Unit 4
Client: Mr M Smith
Drawn by: LN

Project: Proposed Residential Development
Land adj. Filands Farm, Filands,
Malmesbury, SN16 9JN
Scale: 1:100 @ A1
Date: 28.11.2025
Drawing No: 25.20.010.PL009