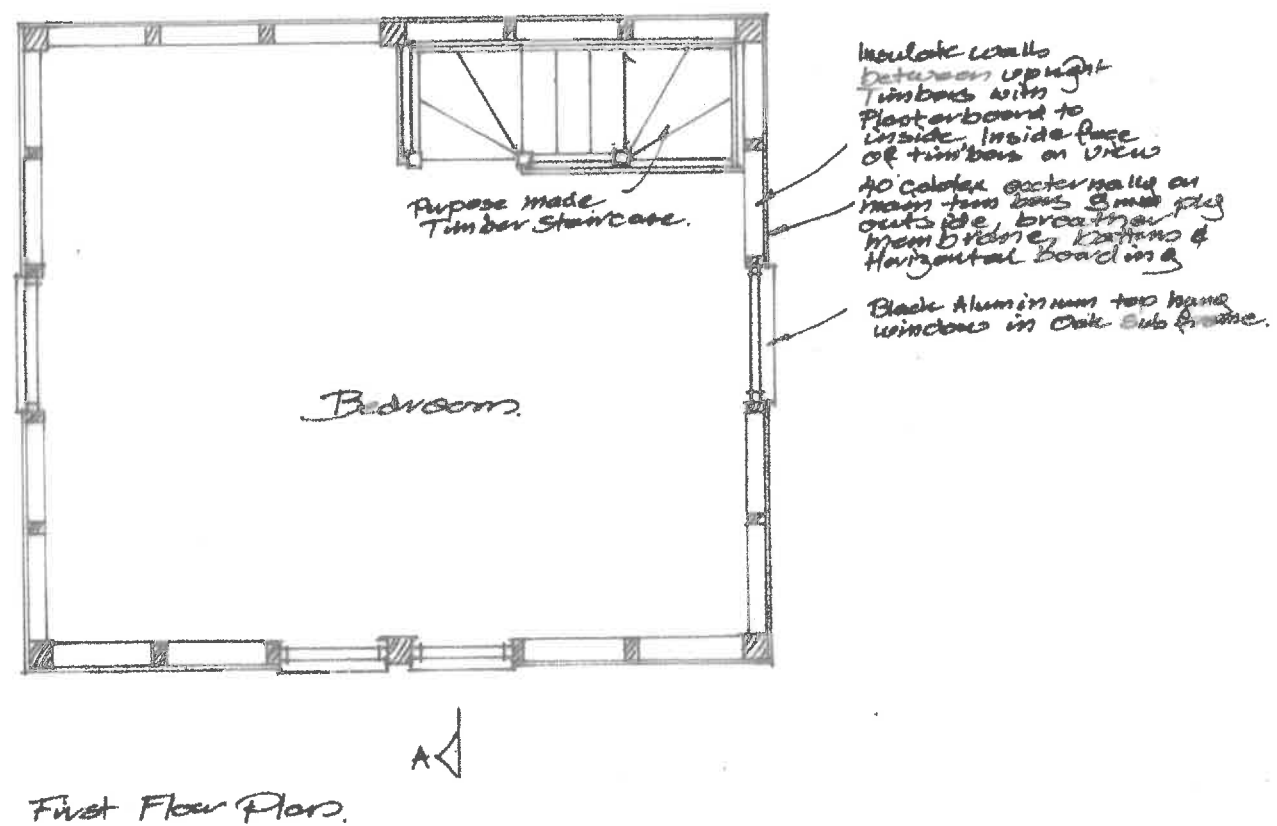
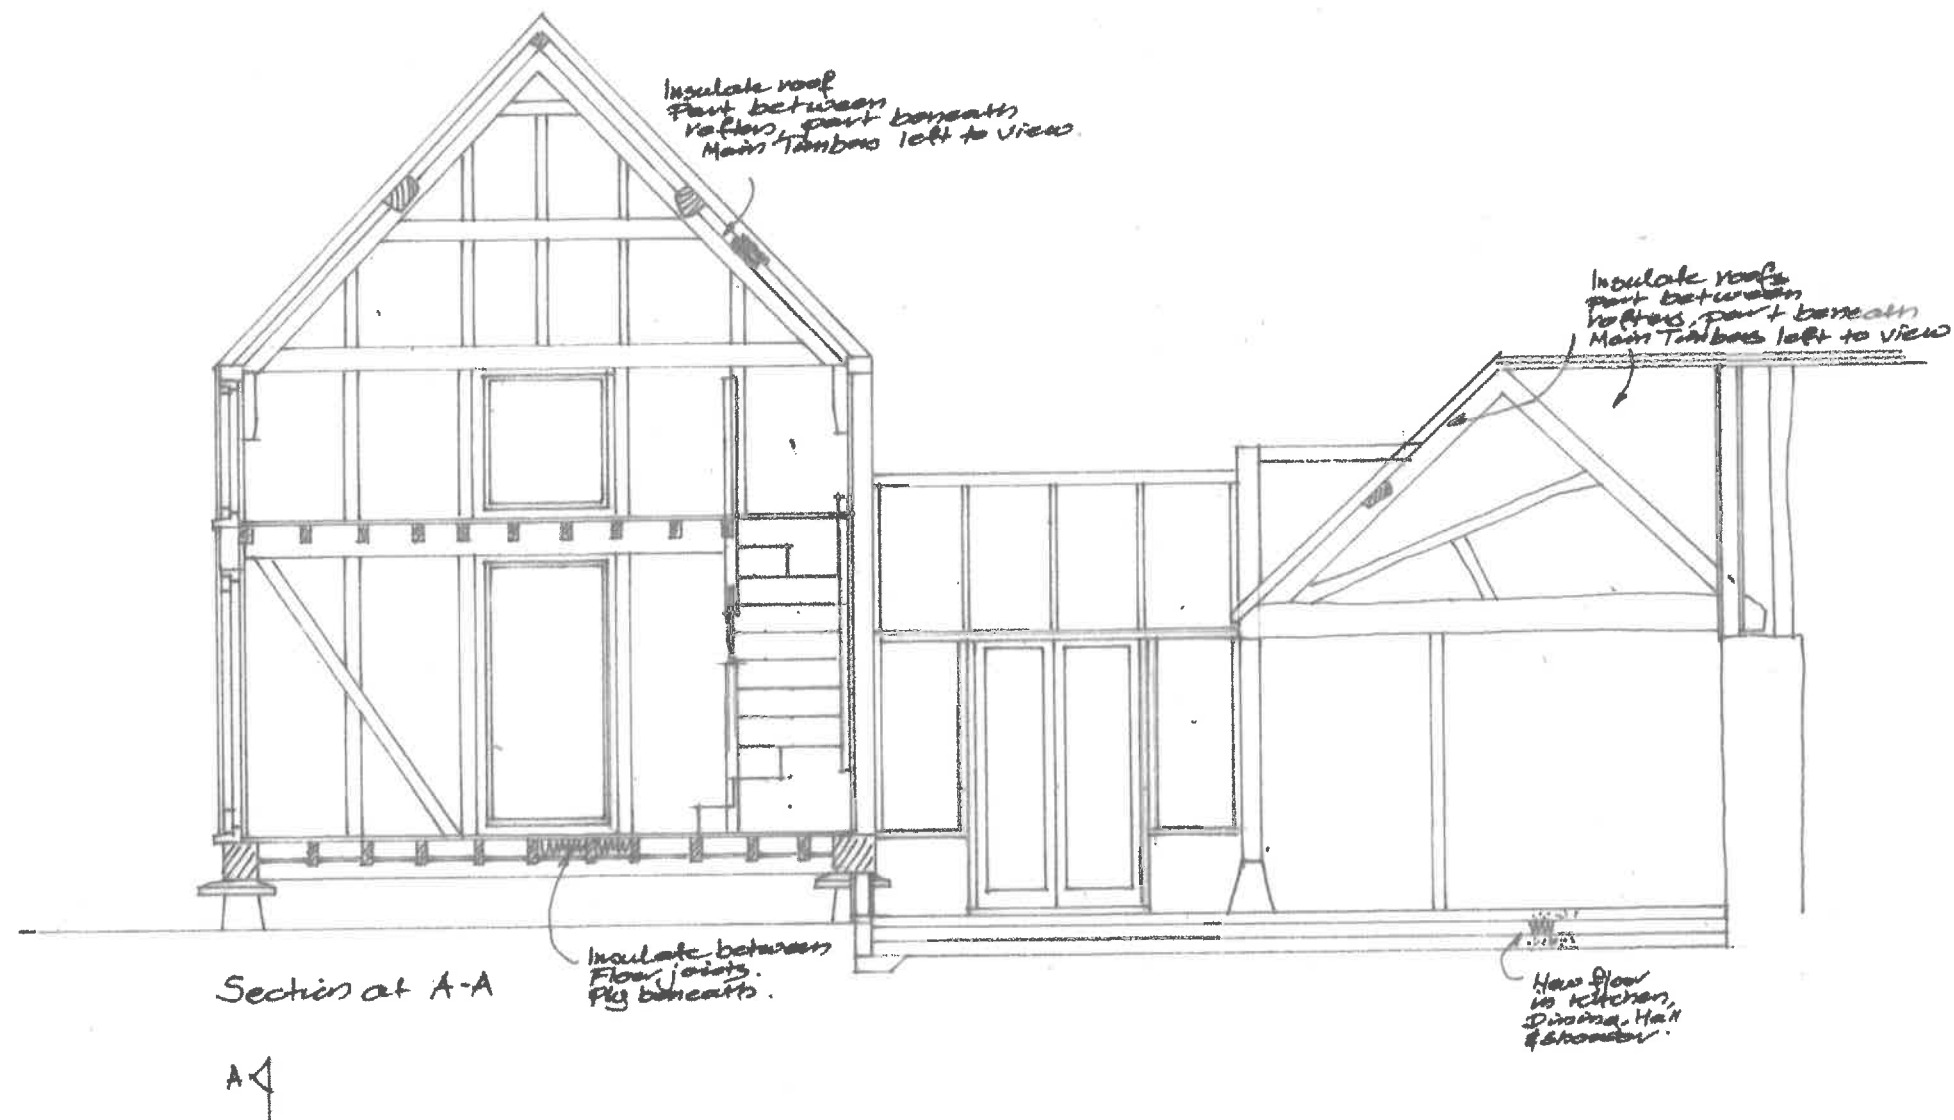


HYDE
3 Potley Lane
Corsham, Wilts
SN13 9RY
01225811057

Project: **Shawell Farm
Chippenhams
SN15 2NU**

Drawing: **Various Proposed
First Floor Plan
Section at A-A**

Scale: **1:50** Drawing No: **2643/7**

Date: **21.12.2025** Drawn: **Phil Hyde**