

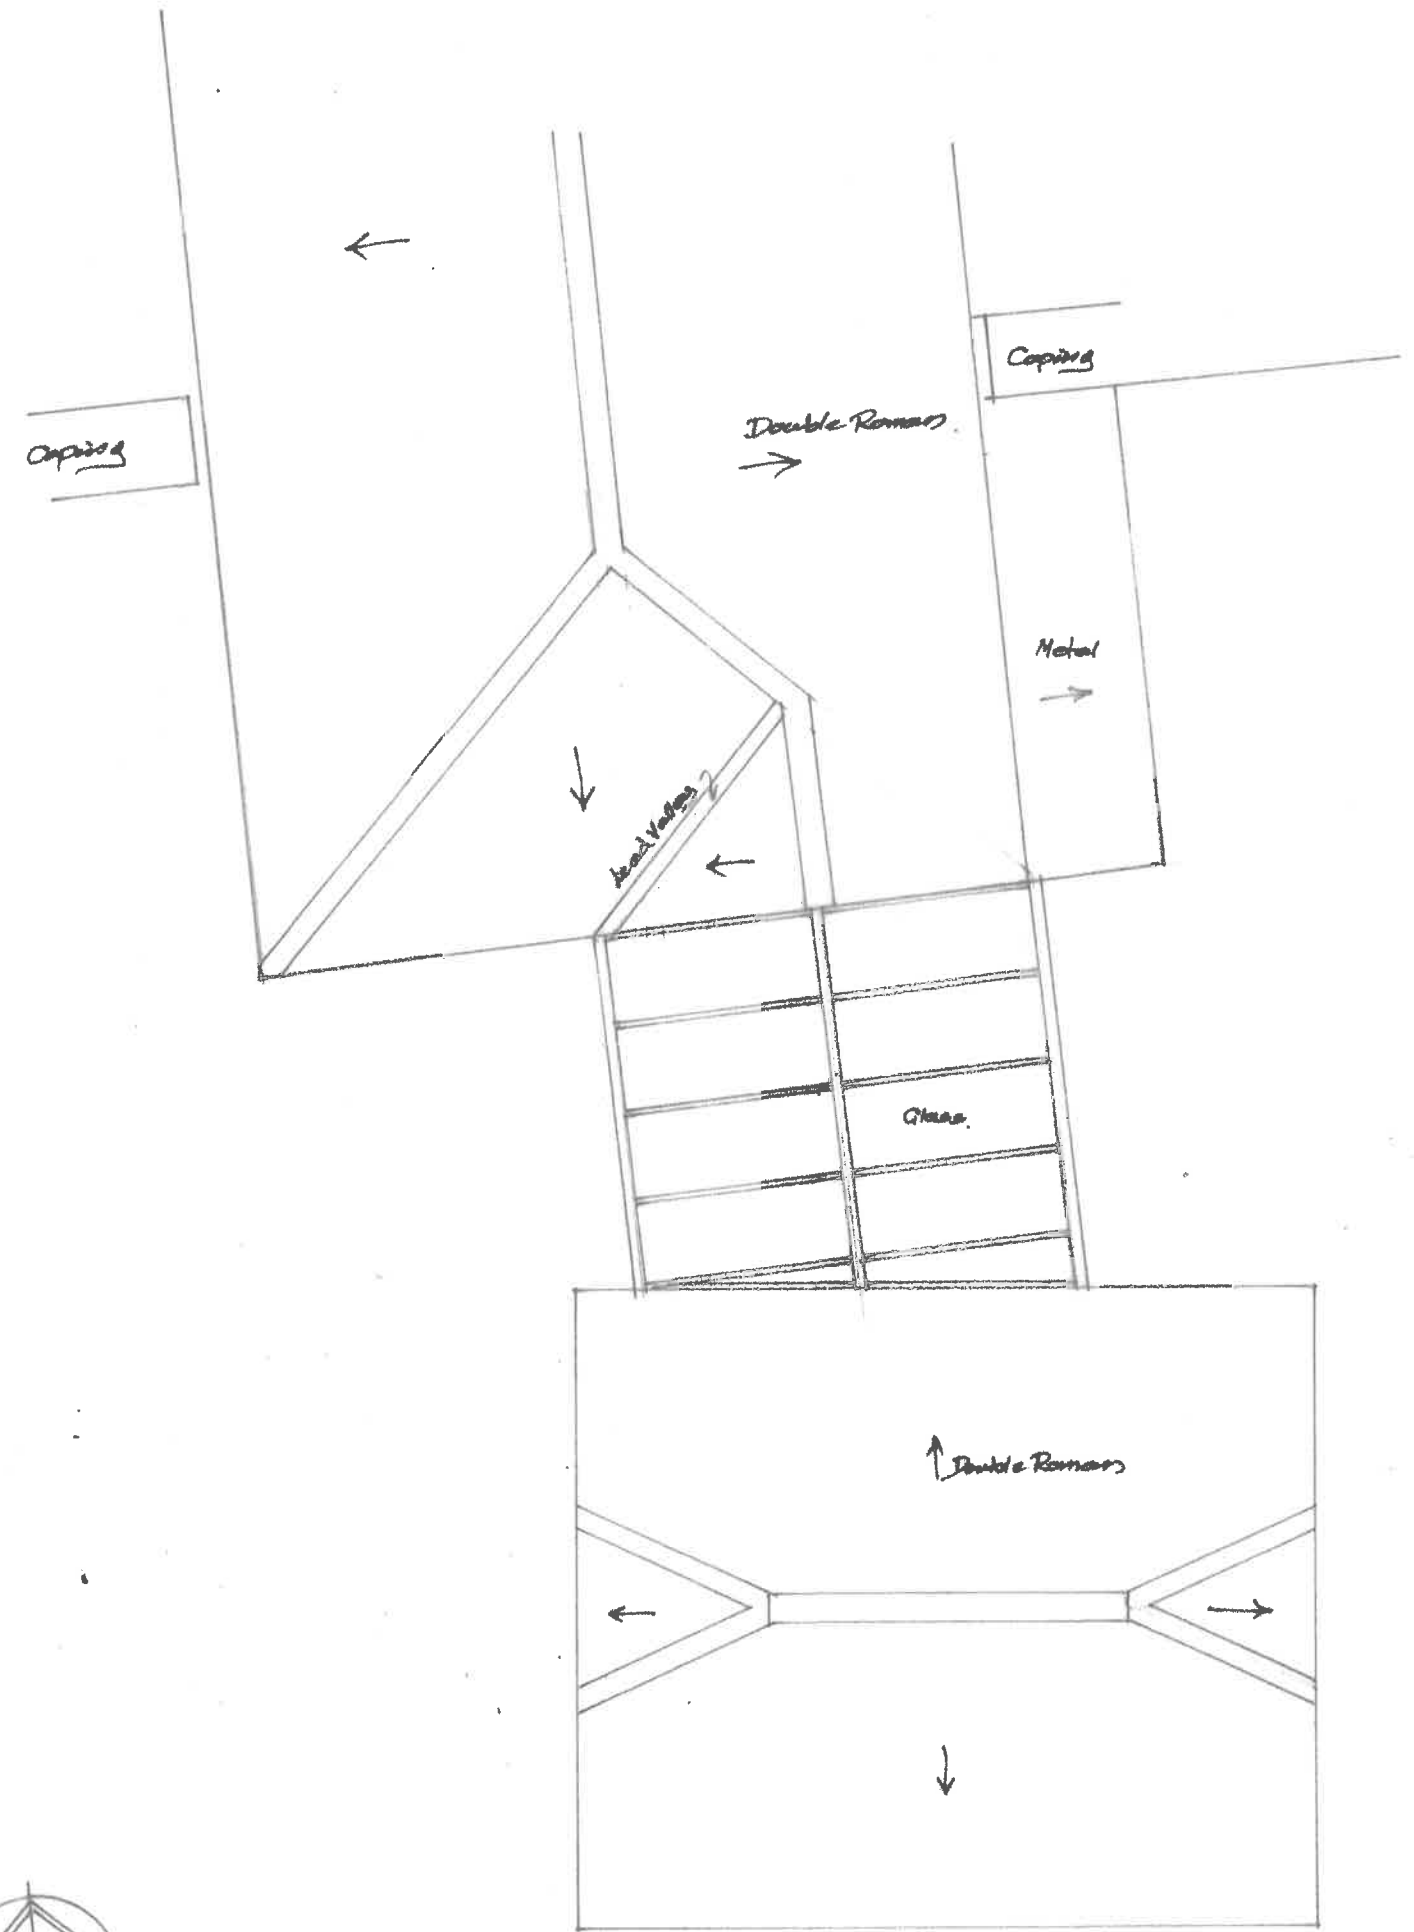


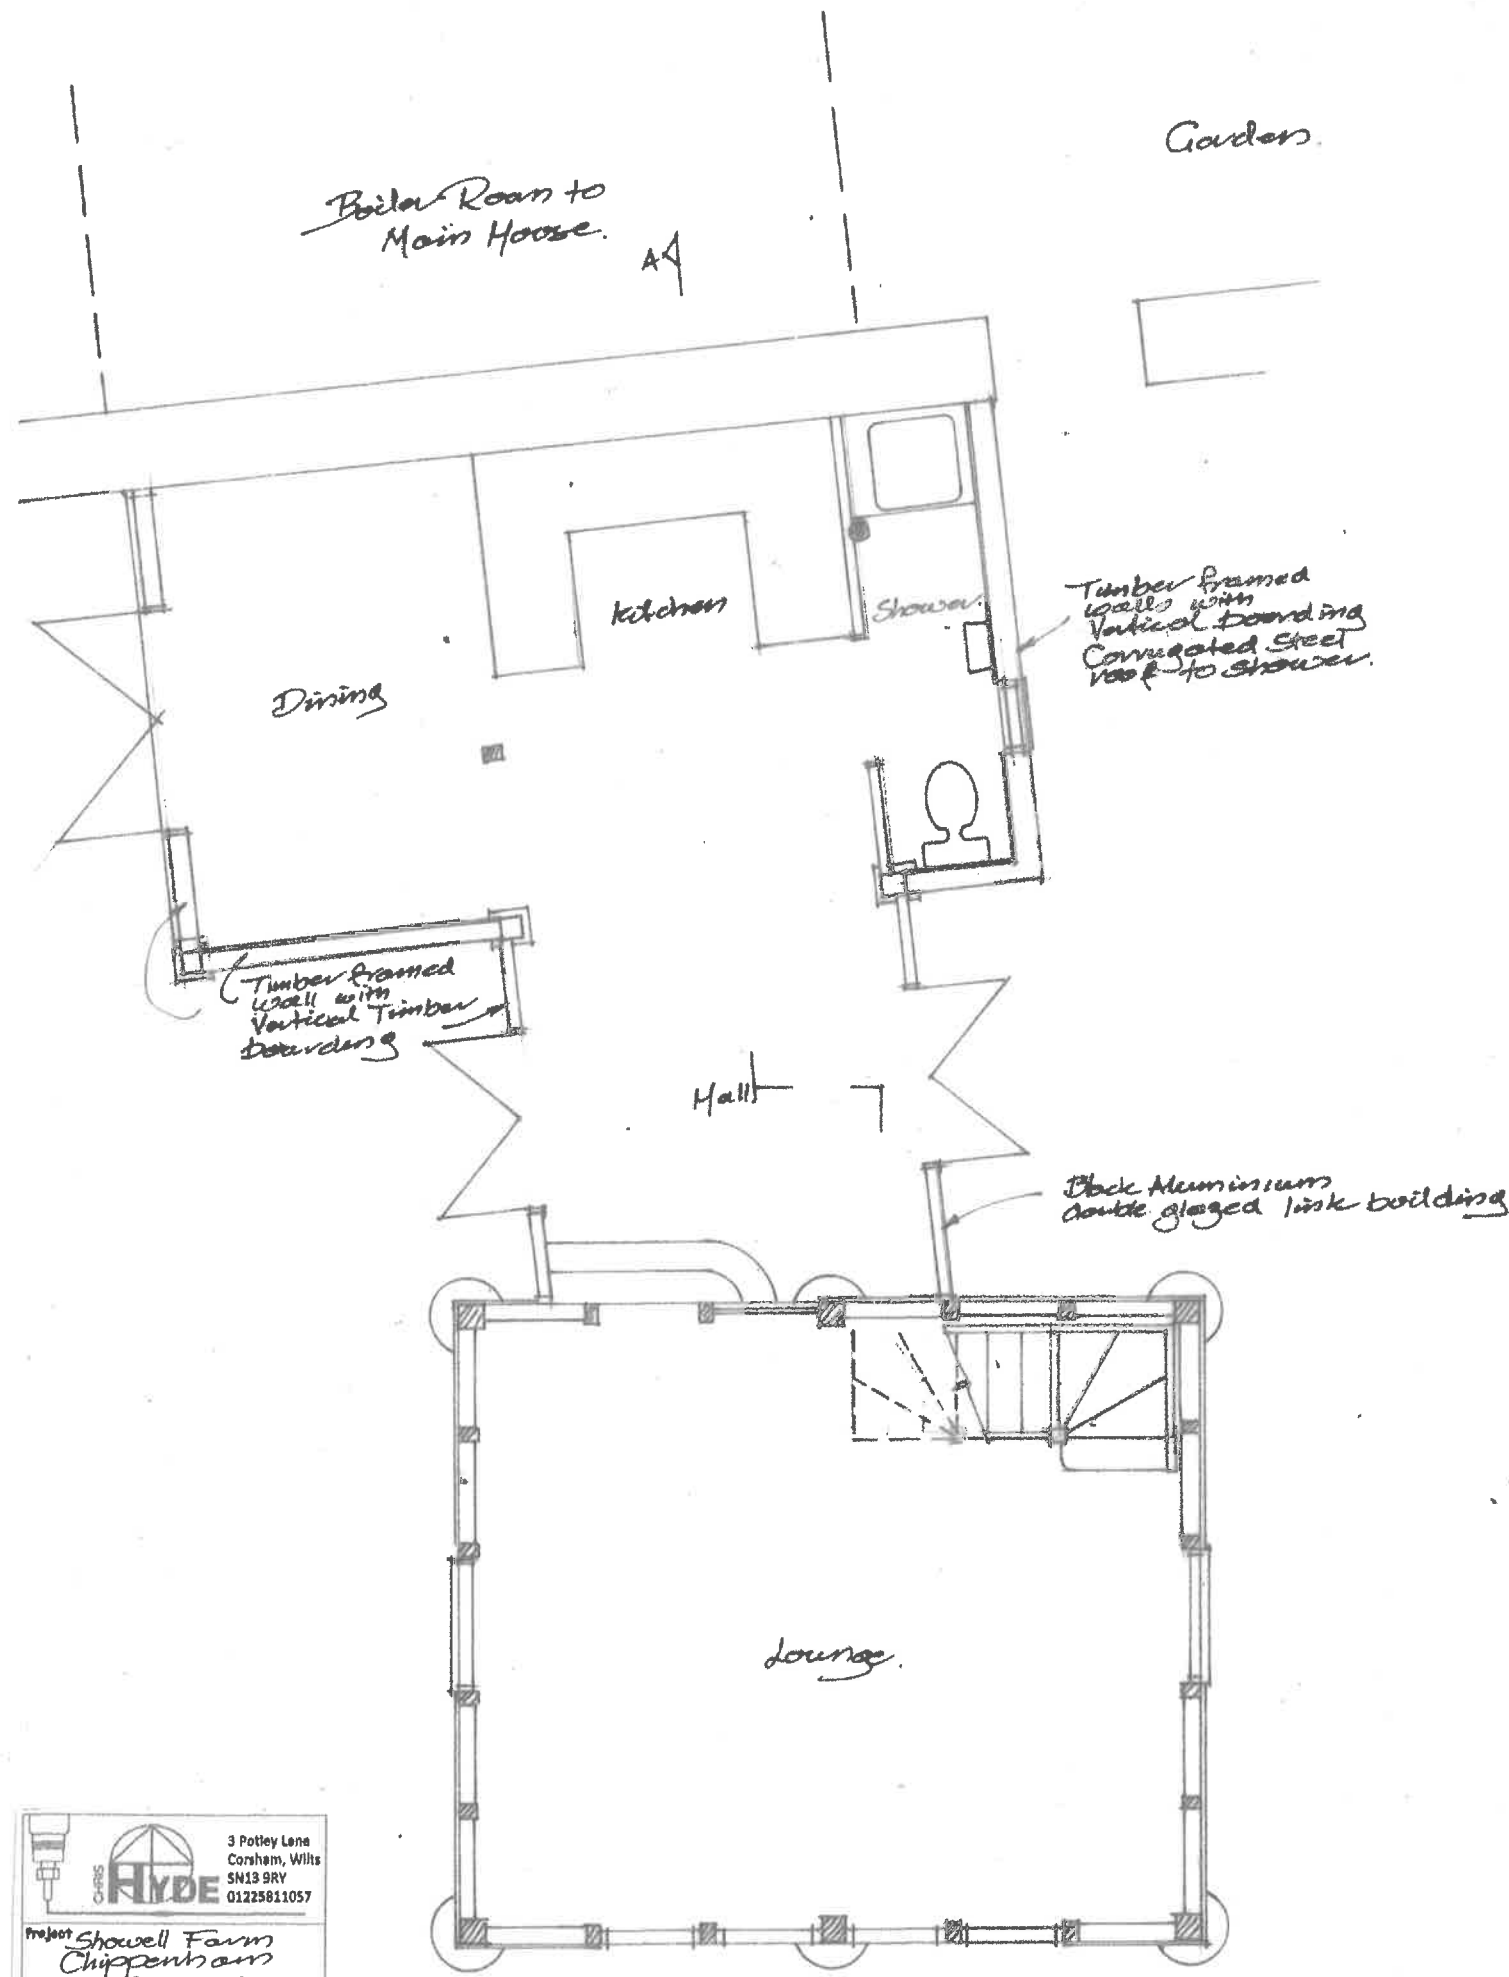


CHRIS HYDE
 3 Potley Lane
 Corsham, Wilts
 SN13 9RY
 01225811057
 Project Showell Farm
 Chippenham
 SN15 2NU
 Drawing
 Quoniam Proposed
 Ground Floor &
 Roof Plan
 Scale 1:50
 Drawing No. 2643/8
 Date Oct 2025
 Drawn Chris Hyde

 