


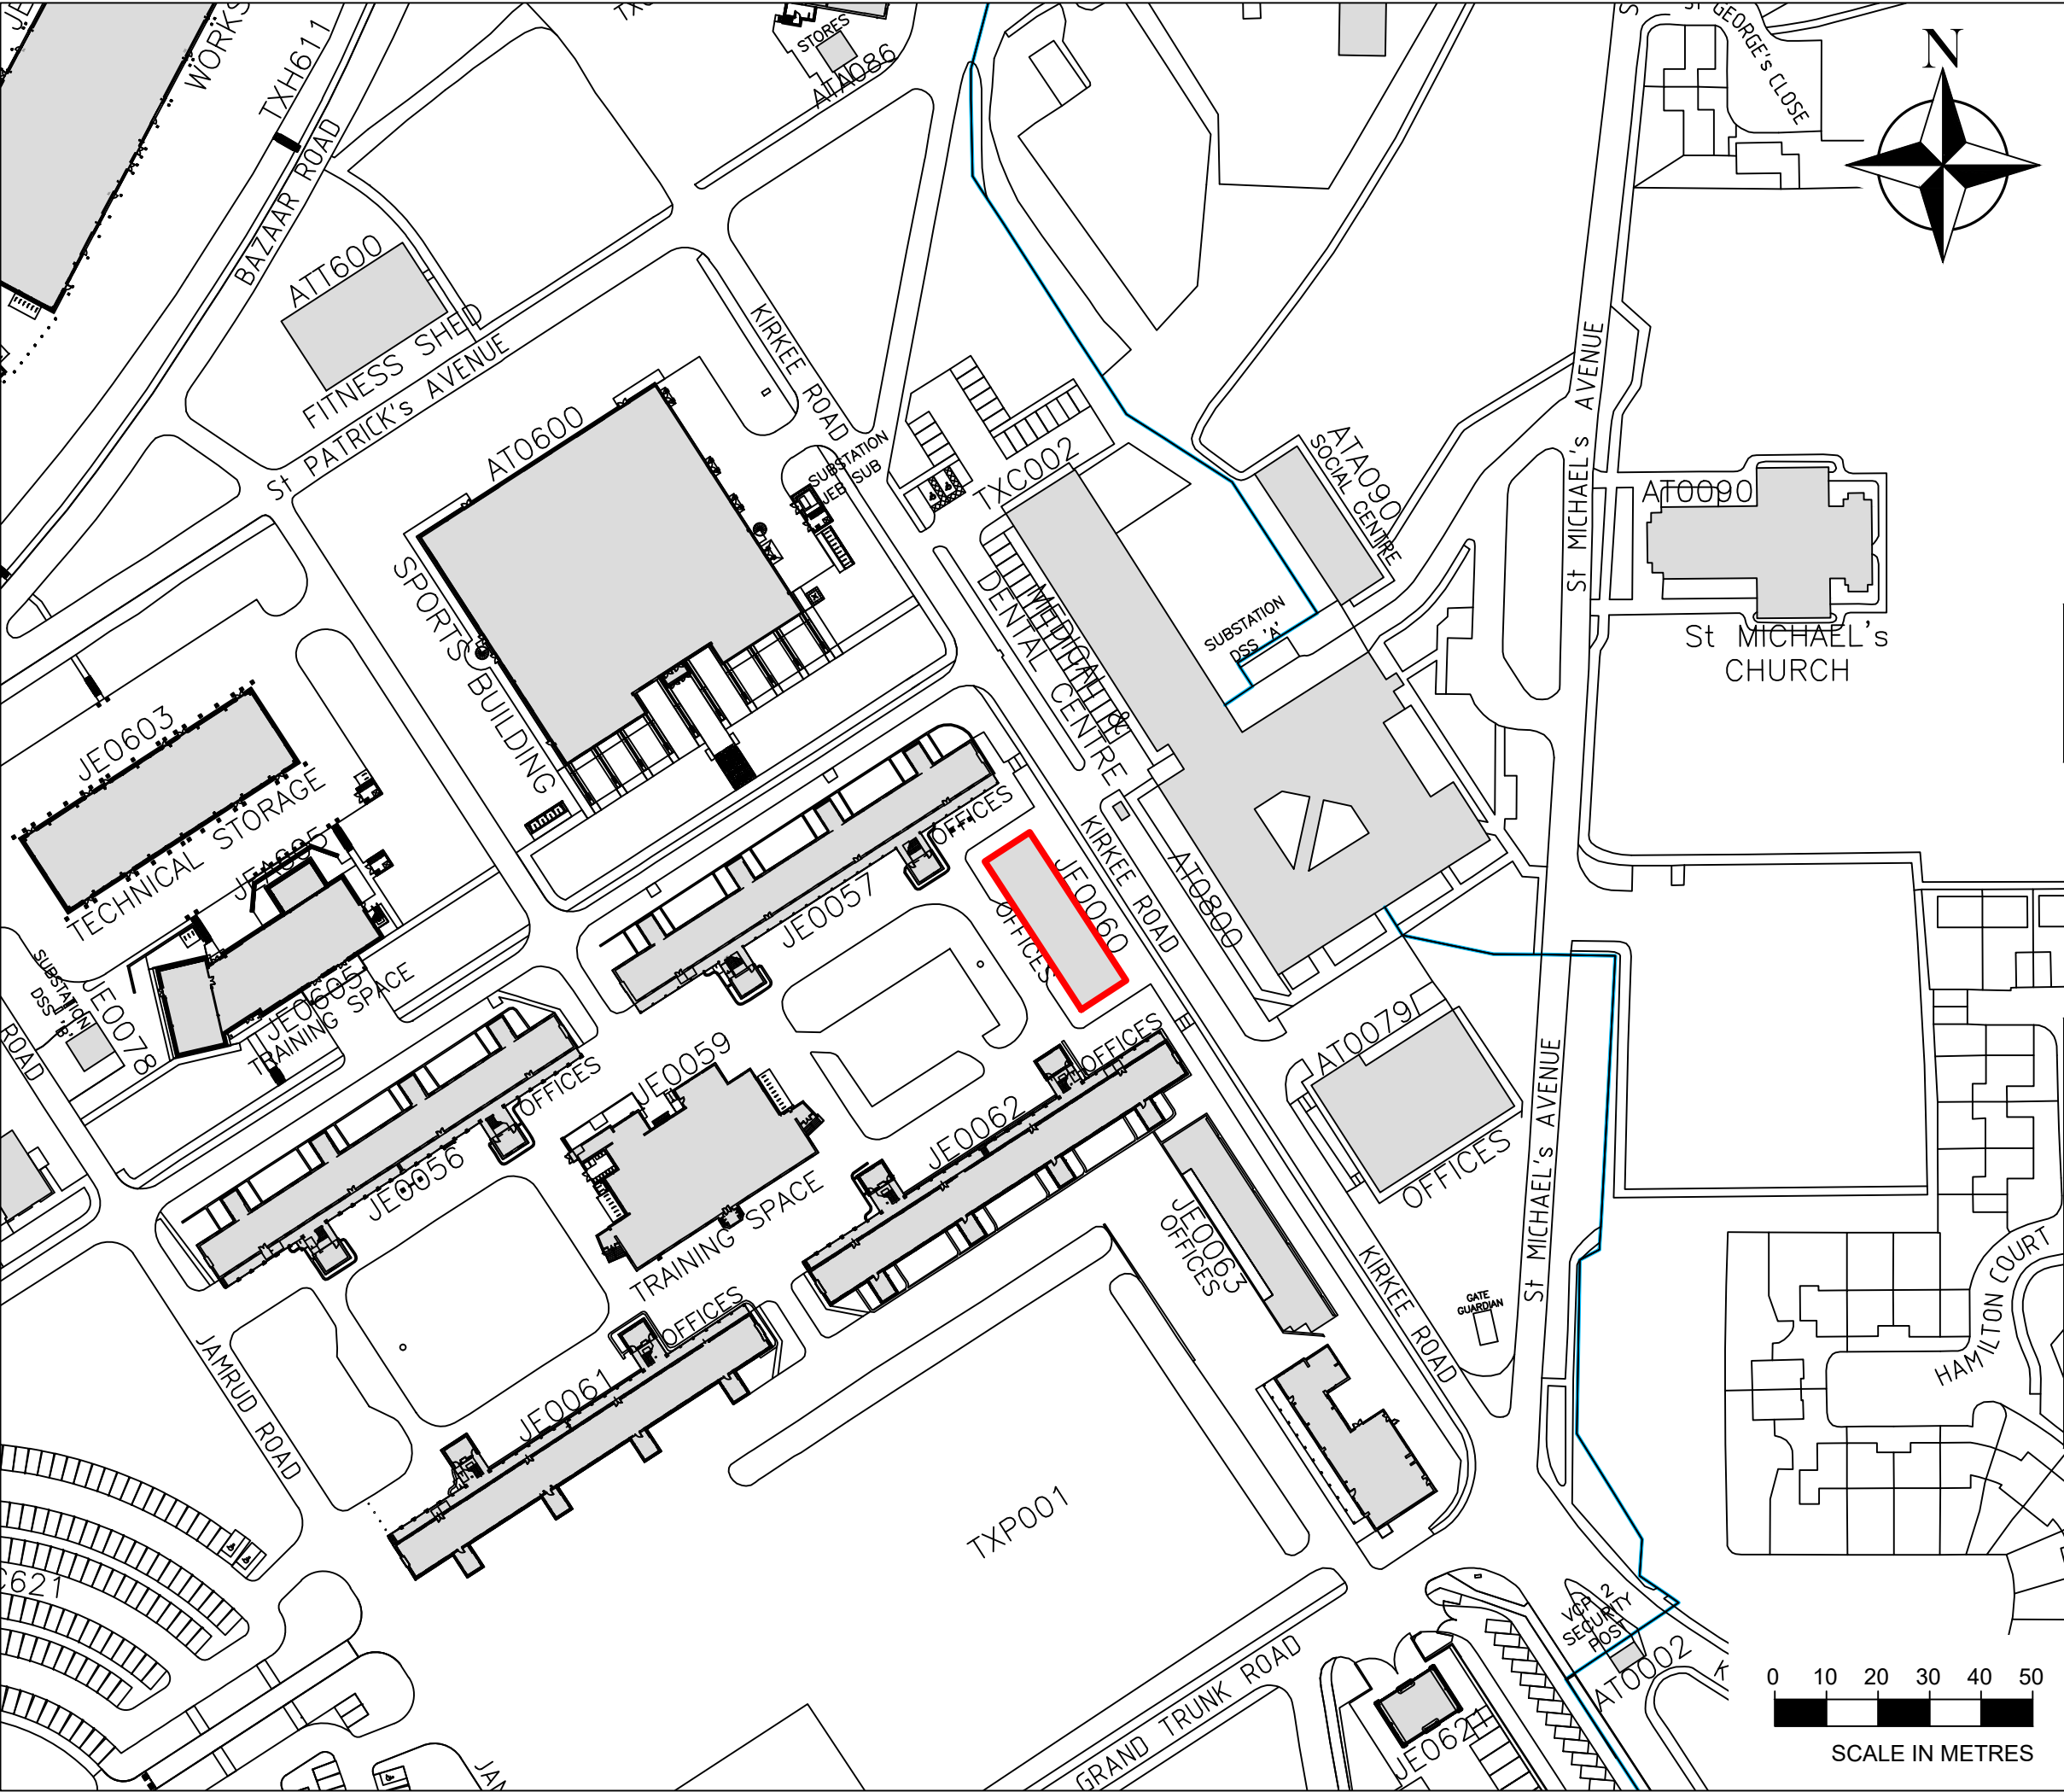

Legend or Notes:

DEMOLITION AREA

Rev	Description	Date	Approved
AMENDMENT RECORD			

Produced by:

Aspire Defence Services Limited

Office of Origin:

Aspire Defence Services Limited
Kannada House
Building 79
Jellalabad Barracks
Tidworth
Wiltshire
SP9 7BQ

Aspire Helpdesk Tel: 01980 88 5103
www.Aspiredefence.co.uk

Site/Project:

TIDNBUL SITE PLANS
TIDWORTH
JELLALABAD BARRACKS

Drawing Title:

JE0060
DEMOLITION PLAN

Drawing No. or Filename:

Rev:

Scale: **1:1250 @ A3**

Drawn: **AJT** Date: **17/07/2025**

Checked: **N. LUDLOW** Date: **17/07/2025**

Approved: Date:

This drawing remains the property of Aspire Defence Services Limited. Figured dimensions only are to be taken from this drawing. All dimensions are to be checked on site.