


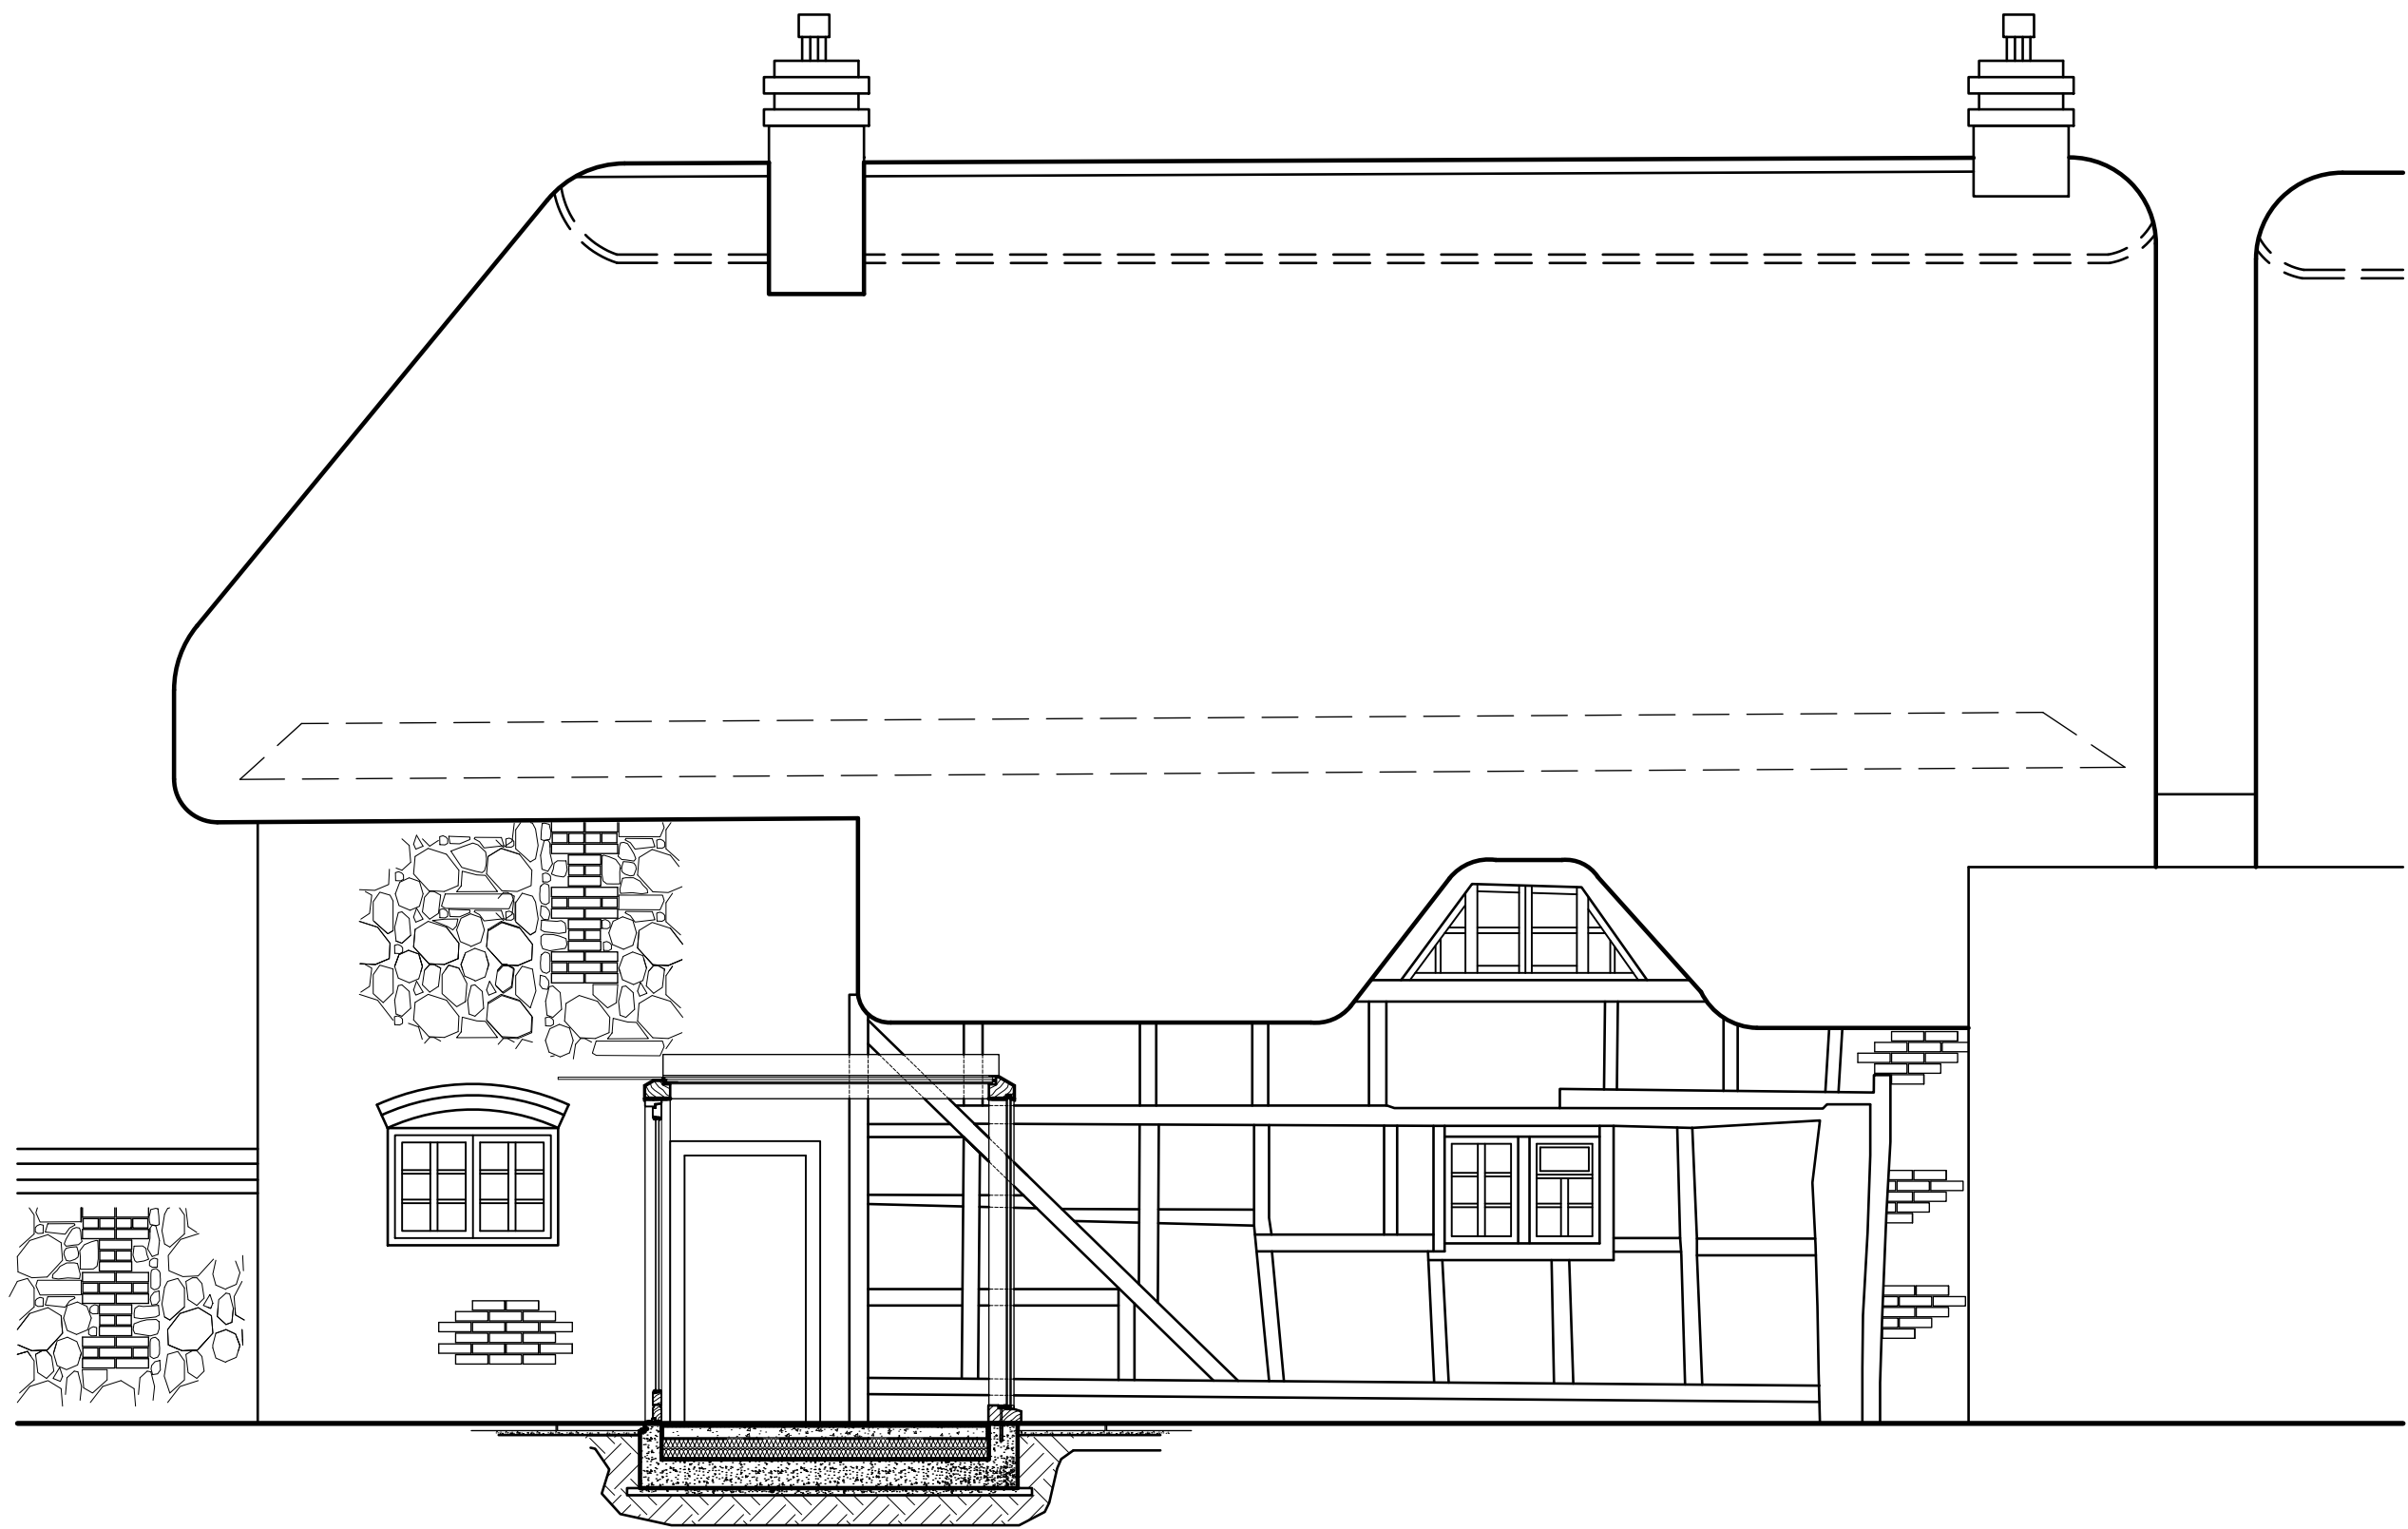

PROPOSED SECTION THROUGH THE LINK - SECTION C-C

1:50

0m 1m 2m 3m 4m 5m

SCALE BAR
1:50

mark lovell DESIGN ENGINEERS 6 HIGH STREET, DEVIZES, WILTSHIRE, SN10 1AT. TEL: 01380 724 213 FAX: 01380 721 753 WEB: www.mide.co.uk	client:	project:	drg. title:	scale:	checked:	notes:	30.01.26. - LBC - ISSUED FOR PLANNING APPROVAL & LISTED BUILDING CONSENT	LBC	
	Mrs. NANCY HOLLENDONER	NEW DINING ROOM/ ENSUITE EXTENSION TO OLD BENGERS	SECTION C-C - THROUGH THE GLASS LINK WITH VIEW OF THE REAR ELEVATION - OPTION 4	AS SHOWN @ A2	ML				
		job no.-drg. no.:		drawn by:	approved:				
		2268/P10- O4		ANW	ML				
				date:					
				JANUARY 2026					