




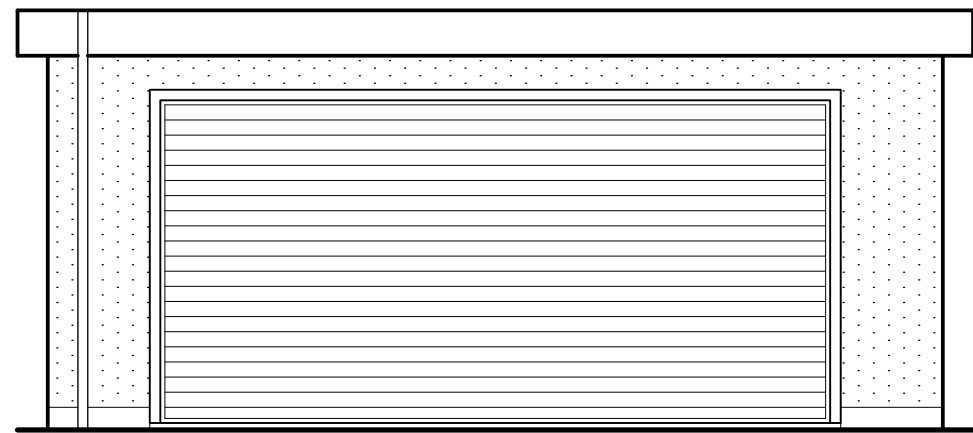


PROPOSED FRONT ELEVATION

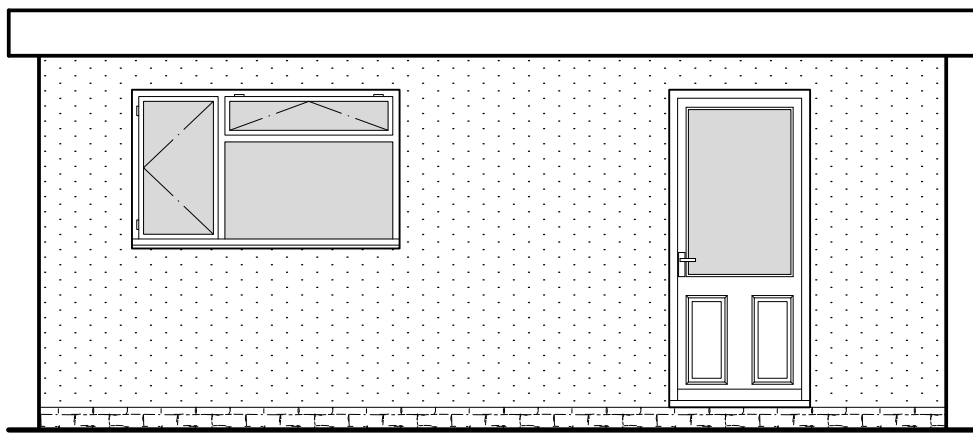


PROPOSED SIDE ELEVATION

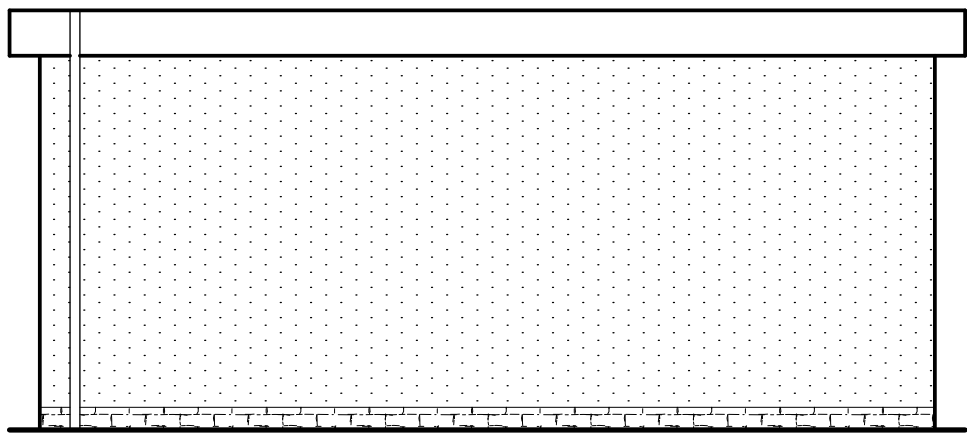


PROPOSED REAR ELEVATION

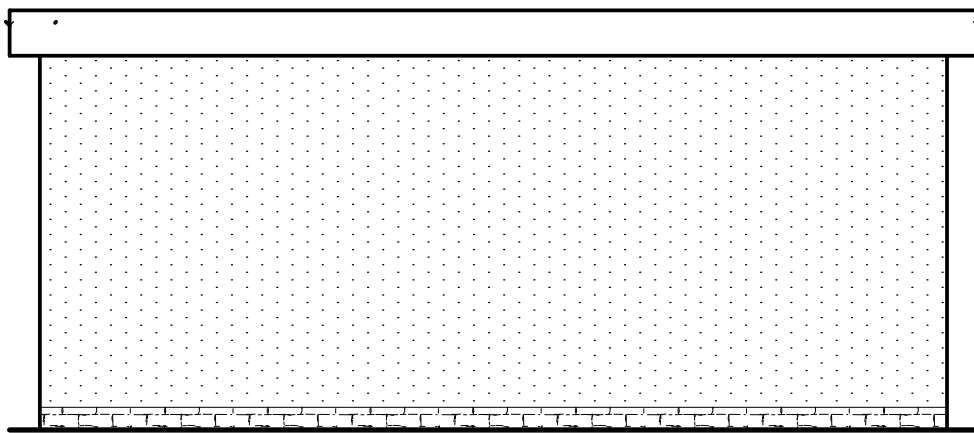

PROPOSED SIDE ELEVATION

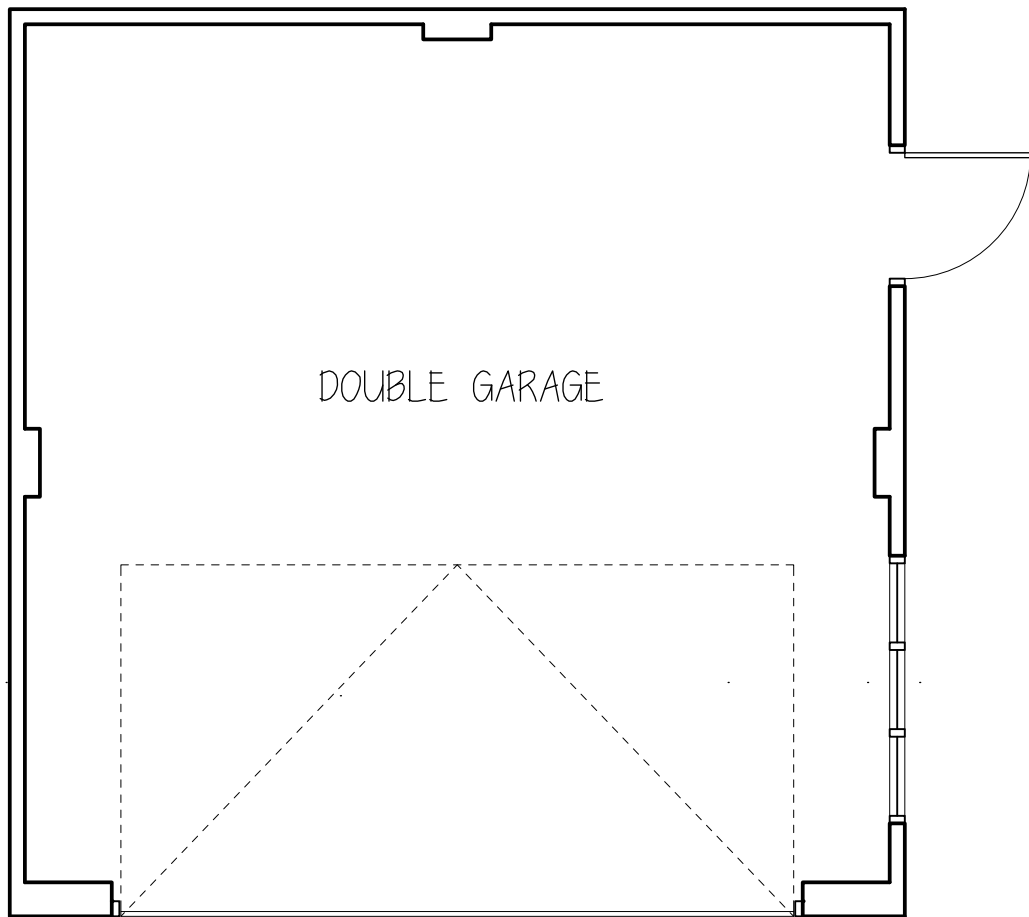

PROPOSED DBL GARAGE LAYOUT

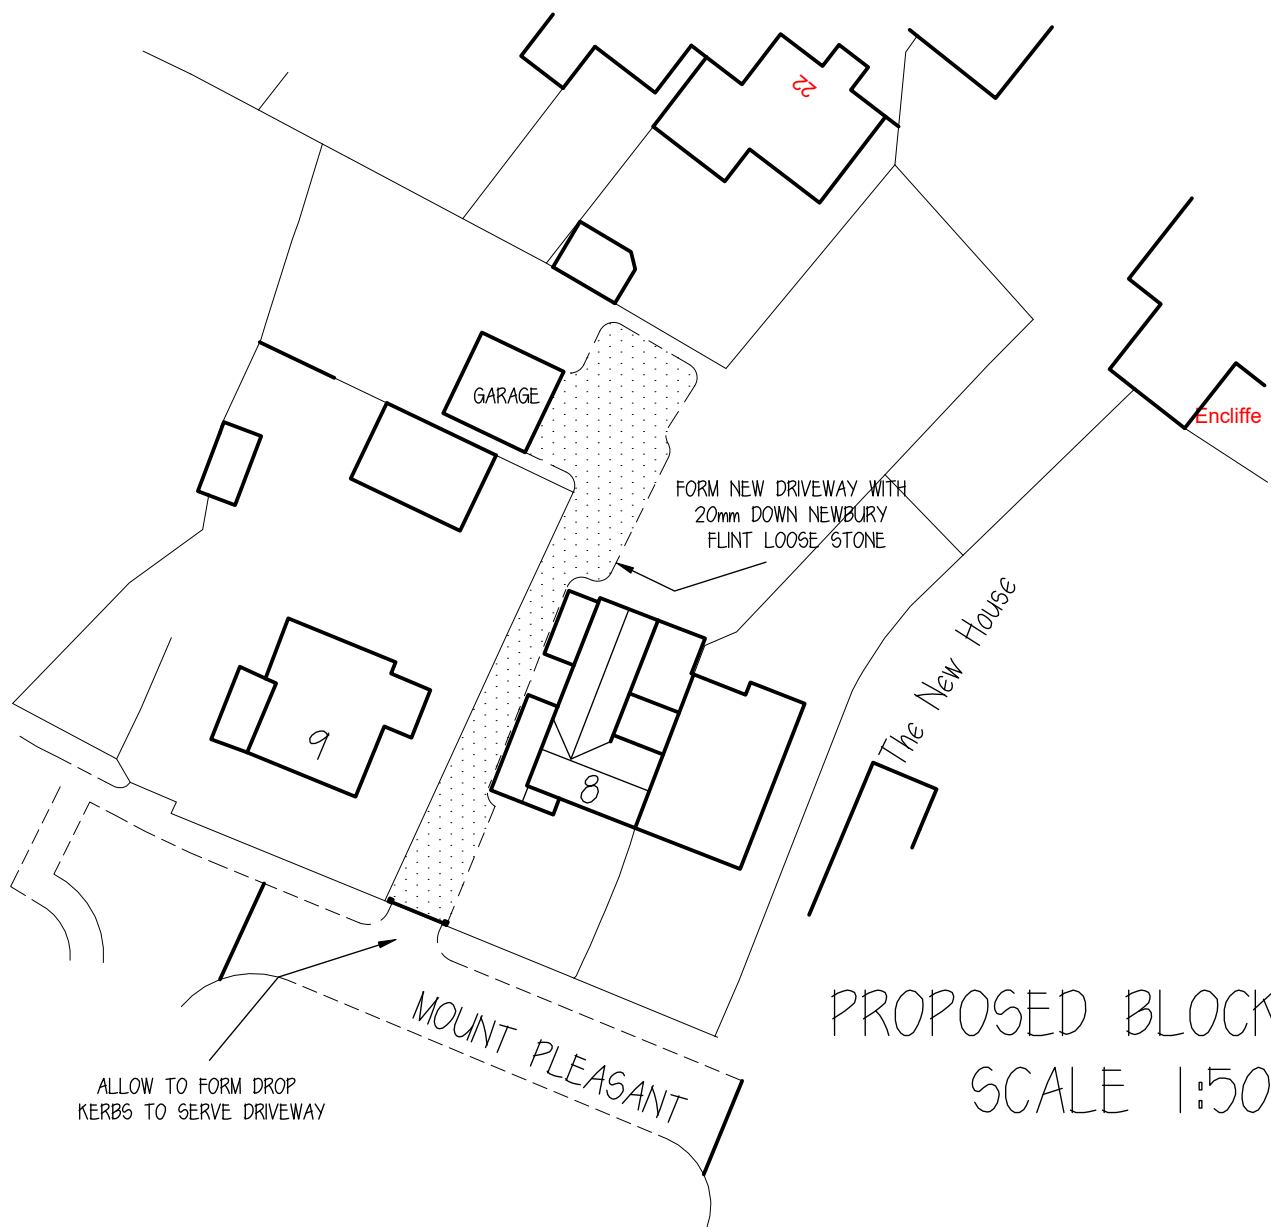

PROPOSED BLOCK PLAN
SCALE 1:500

Rev.	Date	Description	By	Chk	App
------	------	-------------	----	-----	-----

Client/Project
J F DORE

Drawing Title
PROPOSED DBL GARAGE AT
8 MOUNT PLEASANT
CHIPPENHAM

Designed SK	Drawn KK	Date 5 NOV 25	Scale 1:50, 1:500
CAD Reference			Size A1

Stephen Kingshott MCABE
Katie Kingshott ACABE

Stephen Kingshott Building Consultancy Ltd
54 Springdale Ave
Bridport, Dorset BH18 9EX
Tel. 07973638931

Drawing Number
0199/25 E

SCALE BAR 1:20

SCALE BAR 1:100

SCALE BAR 1:50

SCALE BAR 1:500