


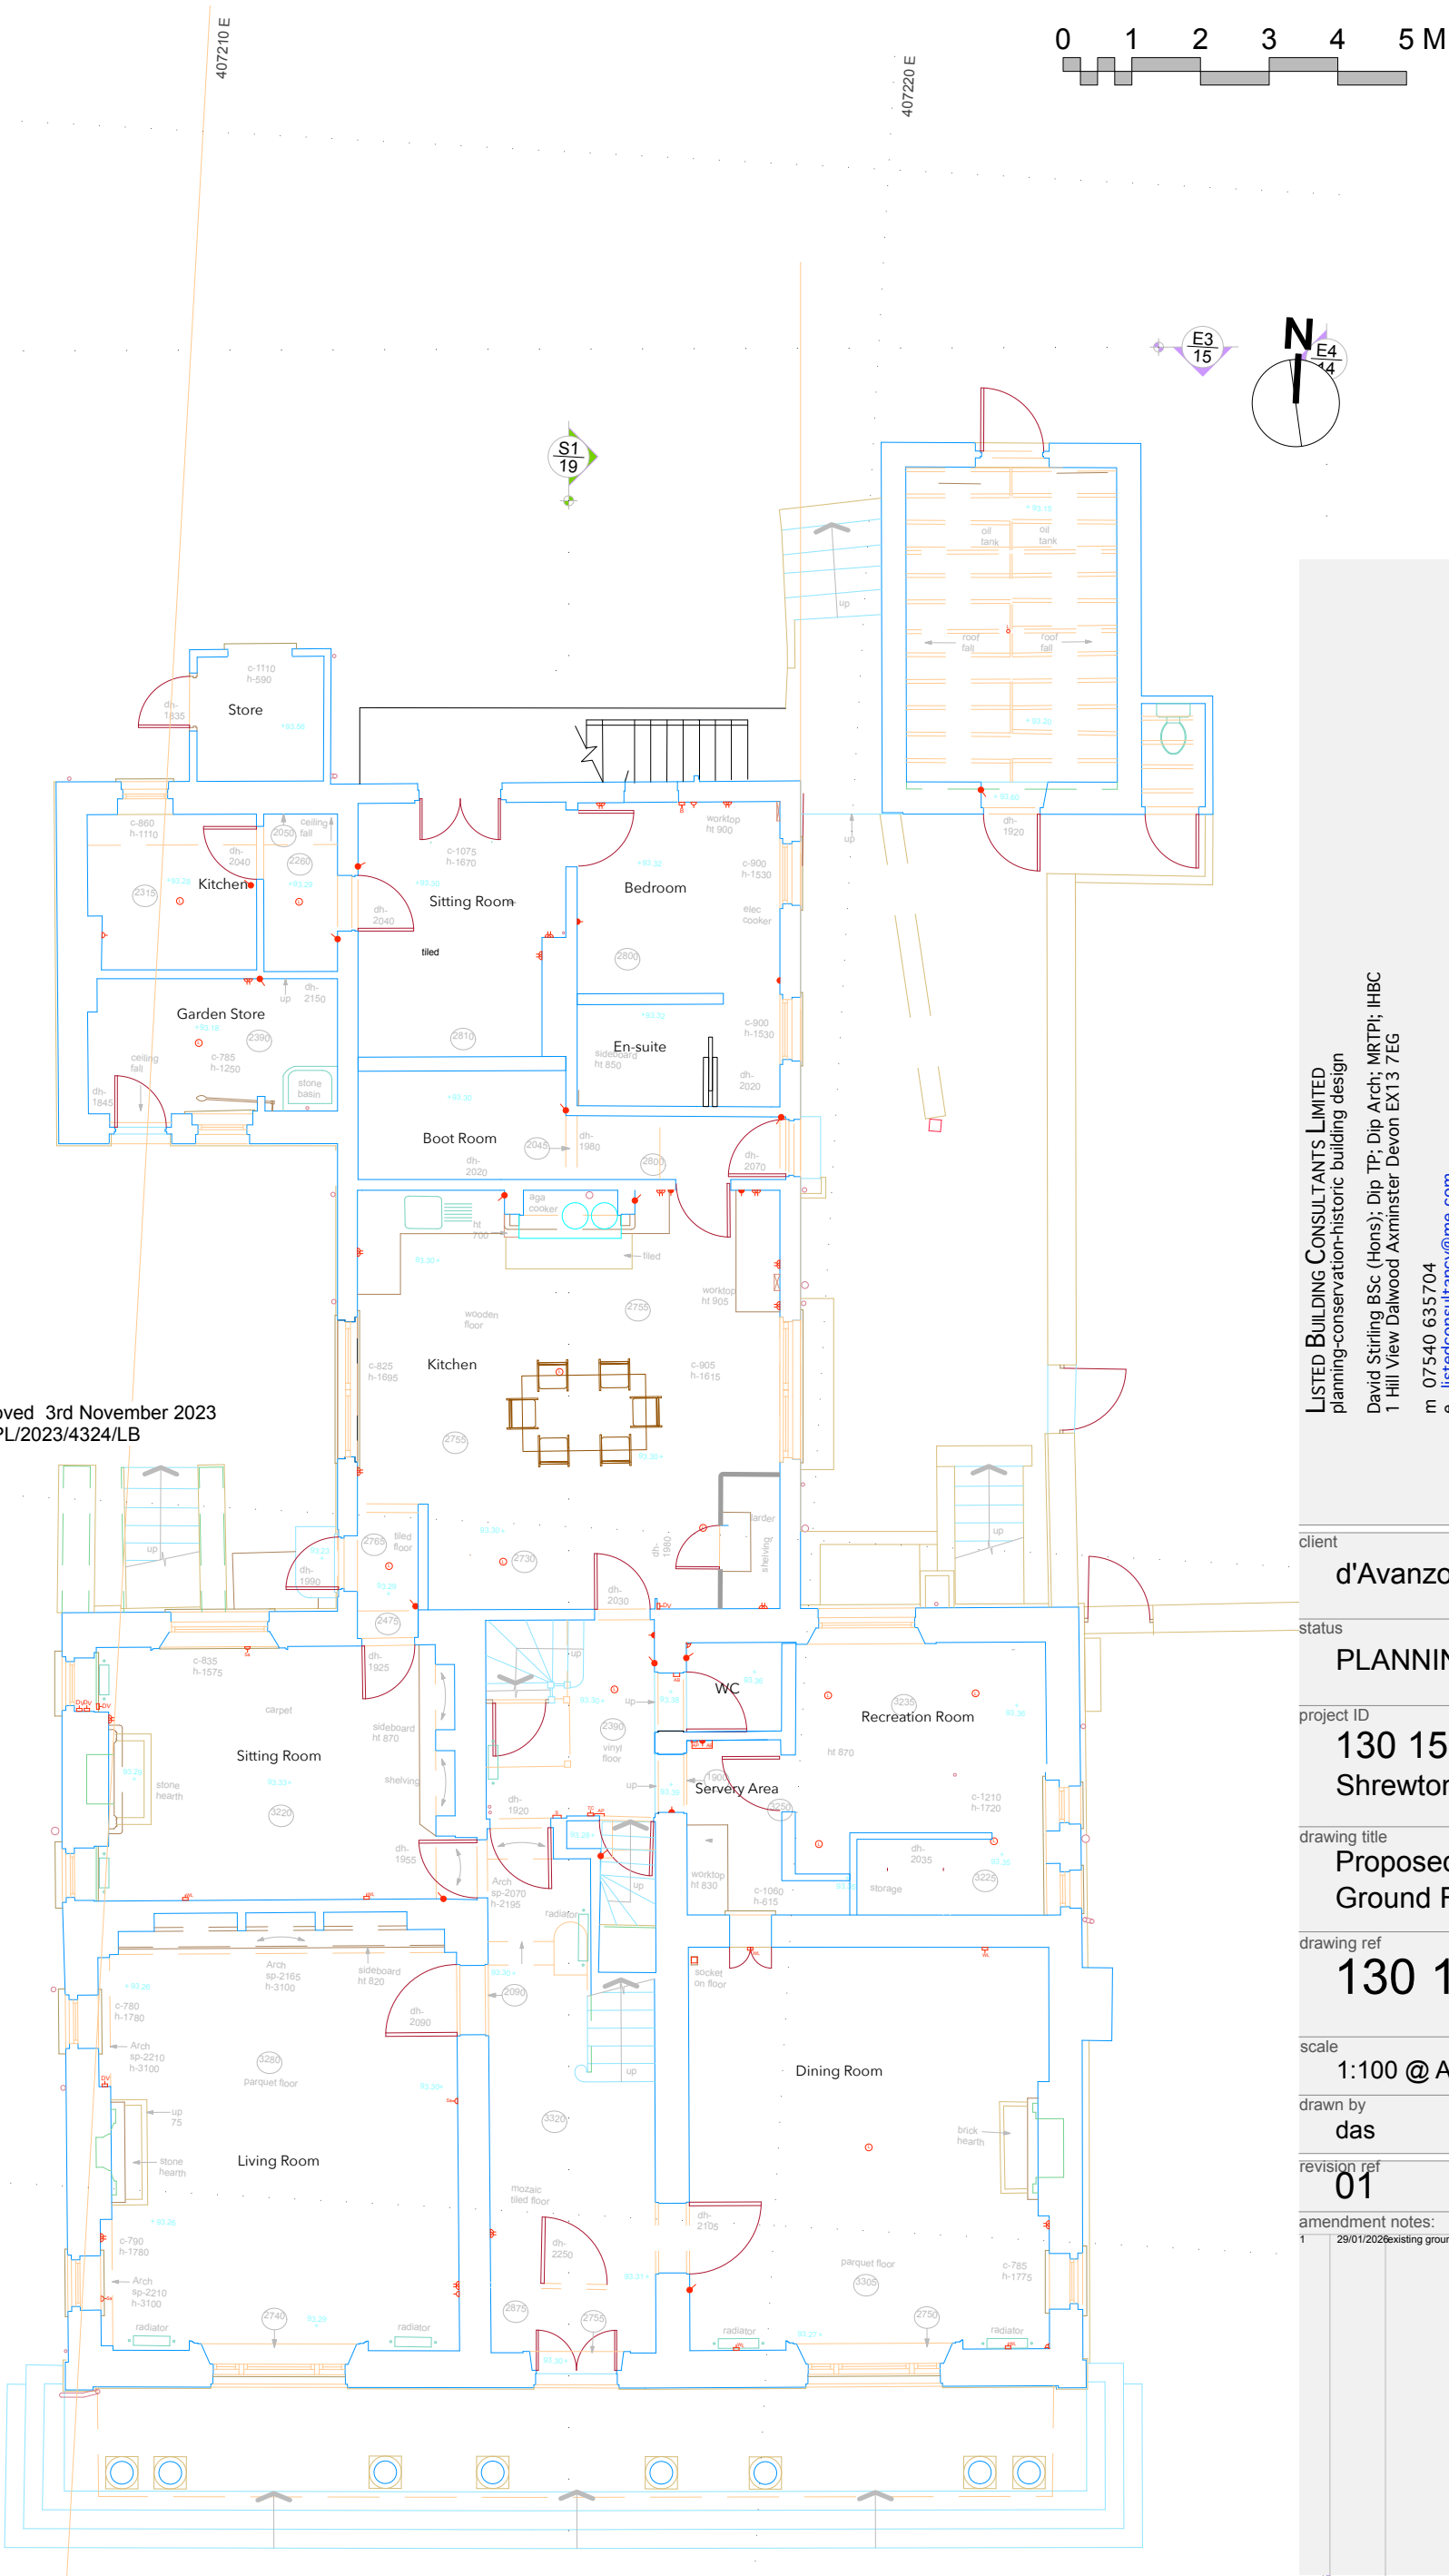

NOTE: base ground plan approved 3rd November 2023
LPA refs: PL/2023/03838 and PL/2023/4324/LB

LISTED BUILDING CONSULTANTS LIMITED
planning-conservation-historic building design
David Stirling BSc (Hons); Dip TP; Dip Arch; MRTPI; IHBC
1 Hill View Dalwood Axminster Devon EX13 7EG
m 07540 635704
e listedconsultancy@me.com
company registration number: 1370403

client	d'Avanzo	
status	PLANNING	
project ID	130 15 Shrewton House	
drawing title	Proposed Ground Floor Plan	
drawing ref	130 15 04	
scale	1:100 @ A3	date 10/08/2024
drawn by	das	checked by -
revision ref	01	
amendment notes:	1 29/01/2026existing ground layout	

this drawing and any work executed from it is copyright.
the drawing is not to be scaled. (except for planning purposes).
for the purposes of setting out discrepancies found on this drawing must
be reported immediately to the contract administrator/project manager.