


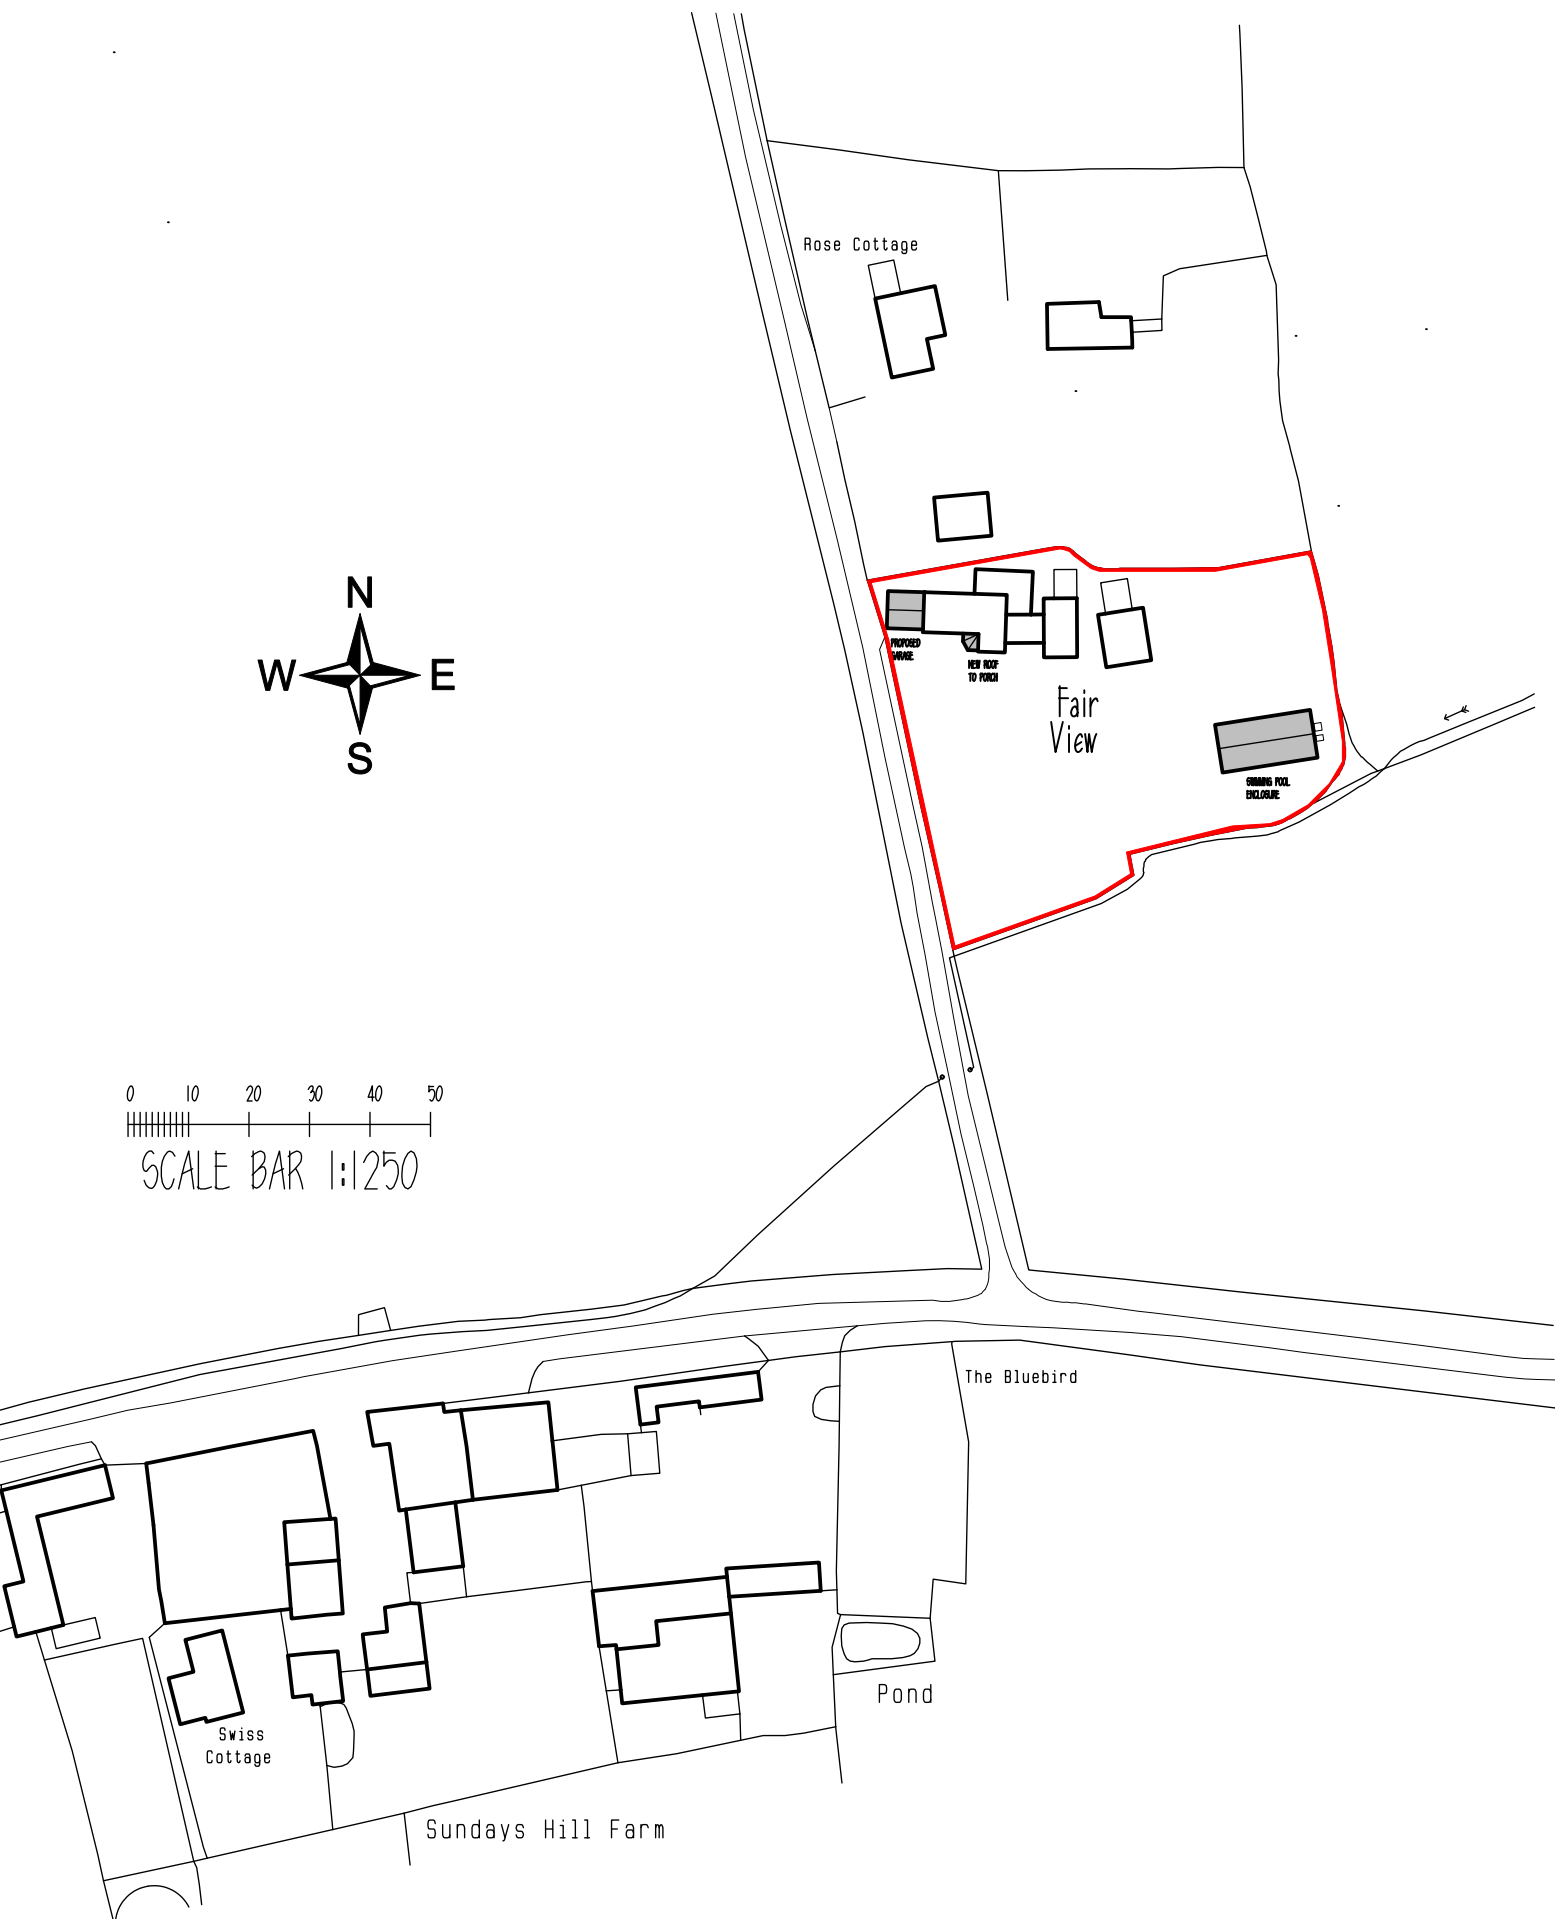

Ordnance Survey (c) Crown Copyright 2014. All rights reserved. Licence number 100022432
SITE PLAN FAIRVIEW SUNDAYS HILL BRINKWORTH SCALE 1:1250