




north elevation (showing position of oil tank and ASHP with outline of hedge screening)



north elevation showing full hedge screening

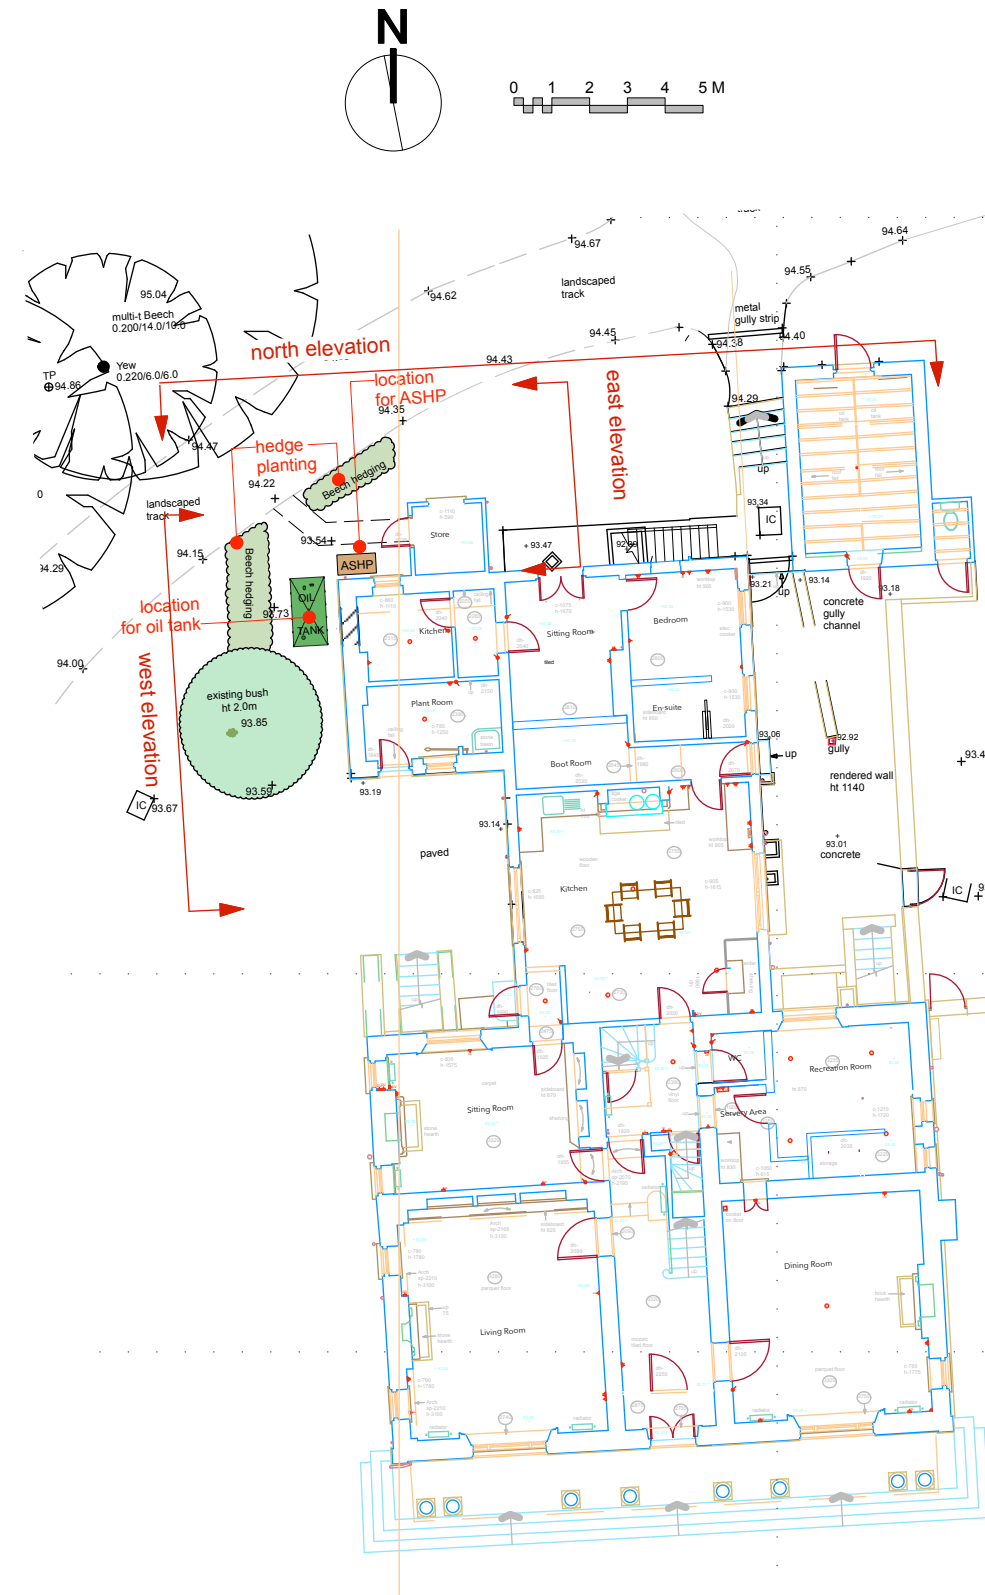

ground plan @ 1:200 showing elevation position

LISTED BUILDING CONSULTANTS LIMITED
planning-conservation-historic building design

David Stirling BSc (Hons); Dip TP; Dip Arch; MRTPI; IHC
1 Hill View Dalwood Axminster Devon EX13 7EG

m 07540 635704
e listedconsultancy@me.com
company registration number: 13784033

this drawing and any work executed from it is copyright.
the drawing is not to be scaled. (except for planning purposes).
for the purposes of setting out discrepancies found on this drawing must
be reported immediately to the contract administrator/project manager.

client
d'Avanzo

status
PLANNING

project ID
130 15
Shrewton House

drawing title
Proposed
North Elevation

drawing ref
130 15 11

scale
1:100 @ A3

date
17/01/2026

drawn by
das

checked by
-

revision ref
02

amendment notes: