




EXISTING FRONT ELEVATION




EXISTING SIDE ELEVATION




EXISTING REAR ELEVATION

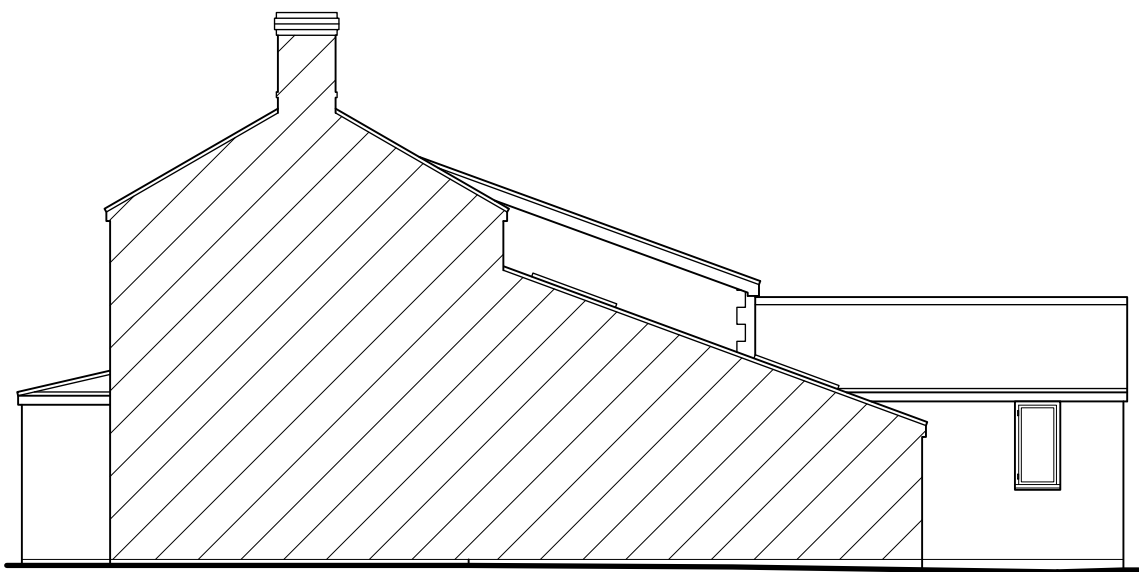

EXISTING SIDE ELEVATION

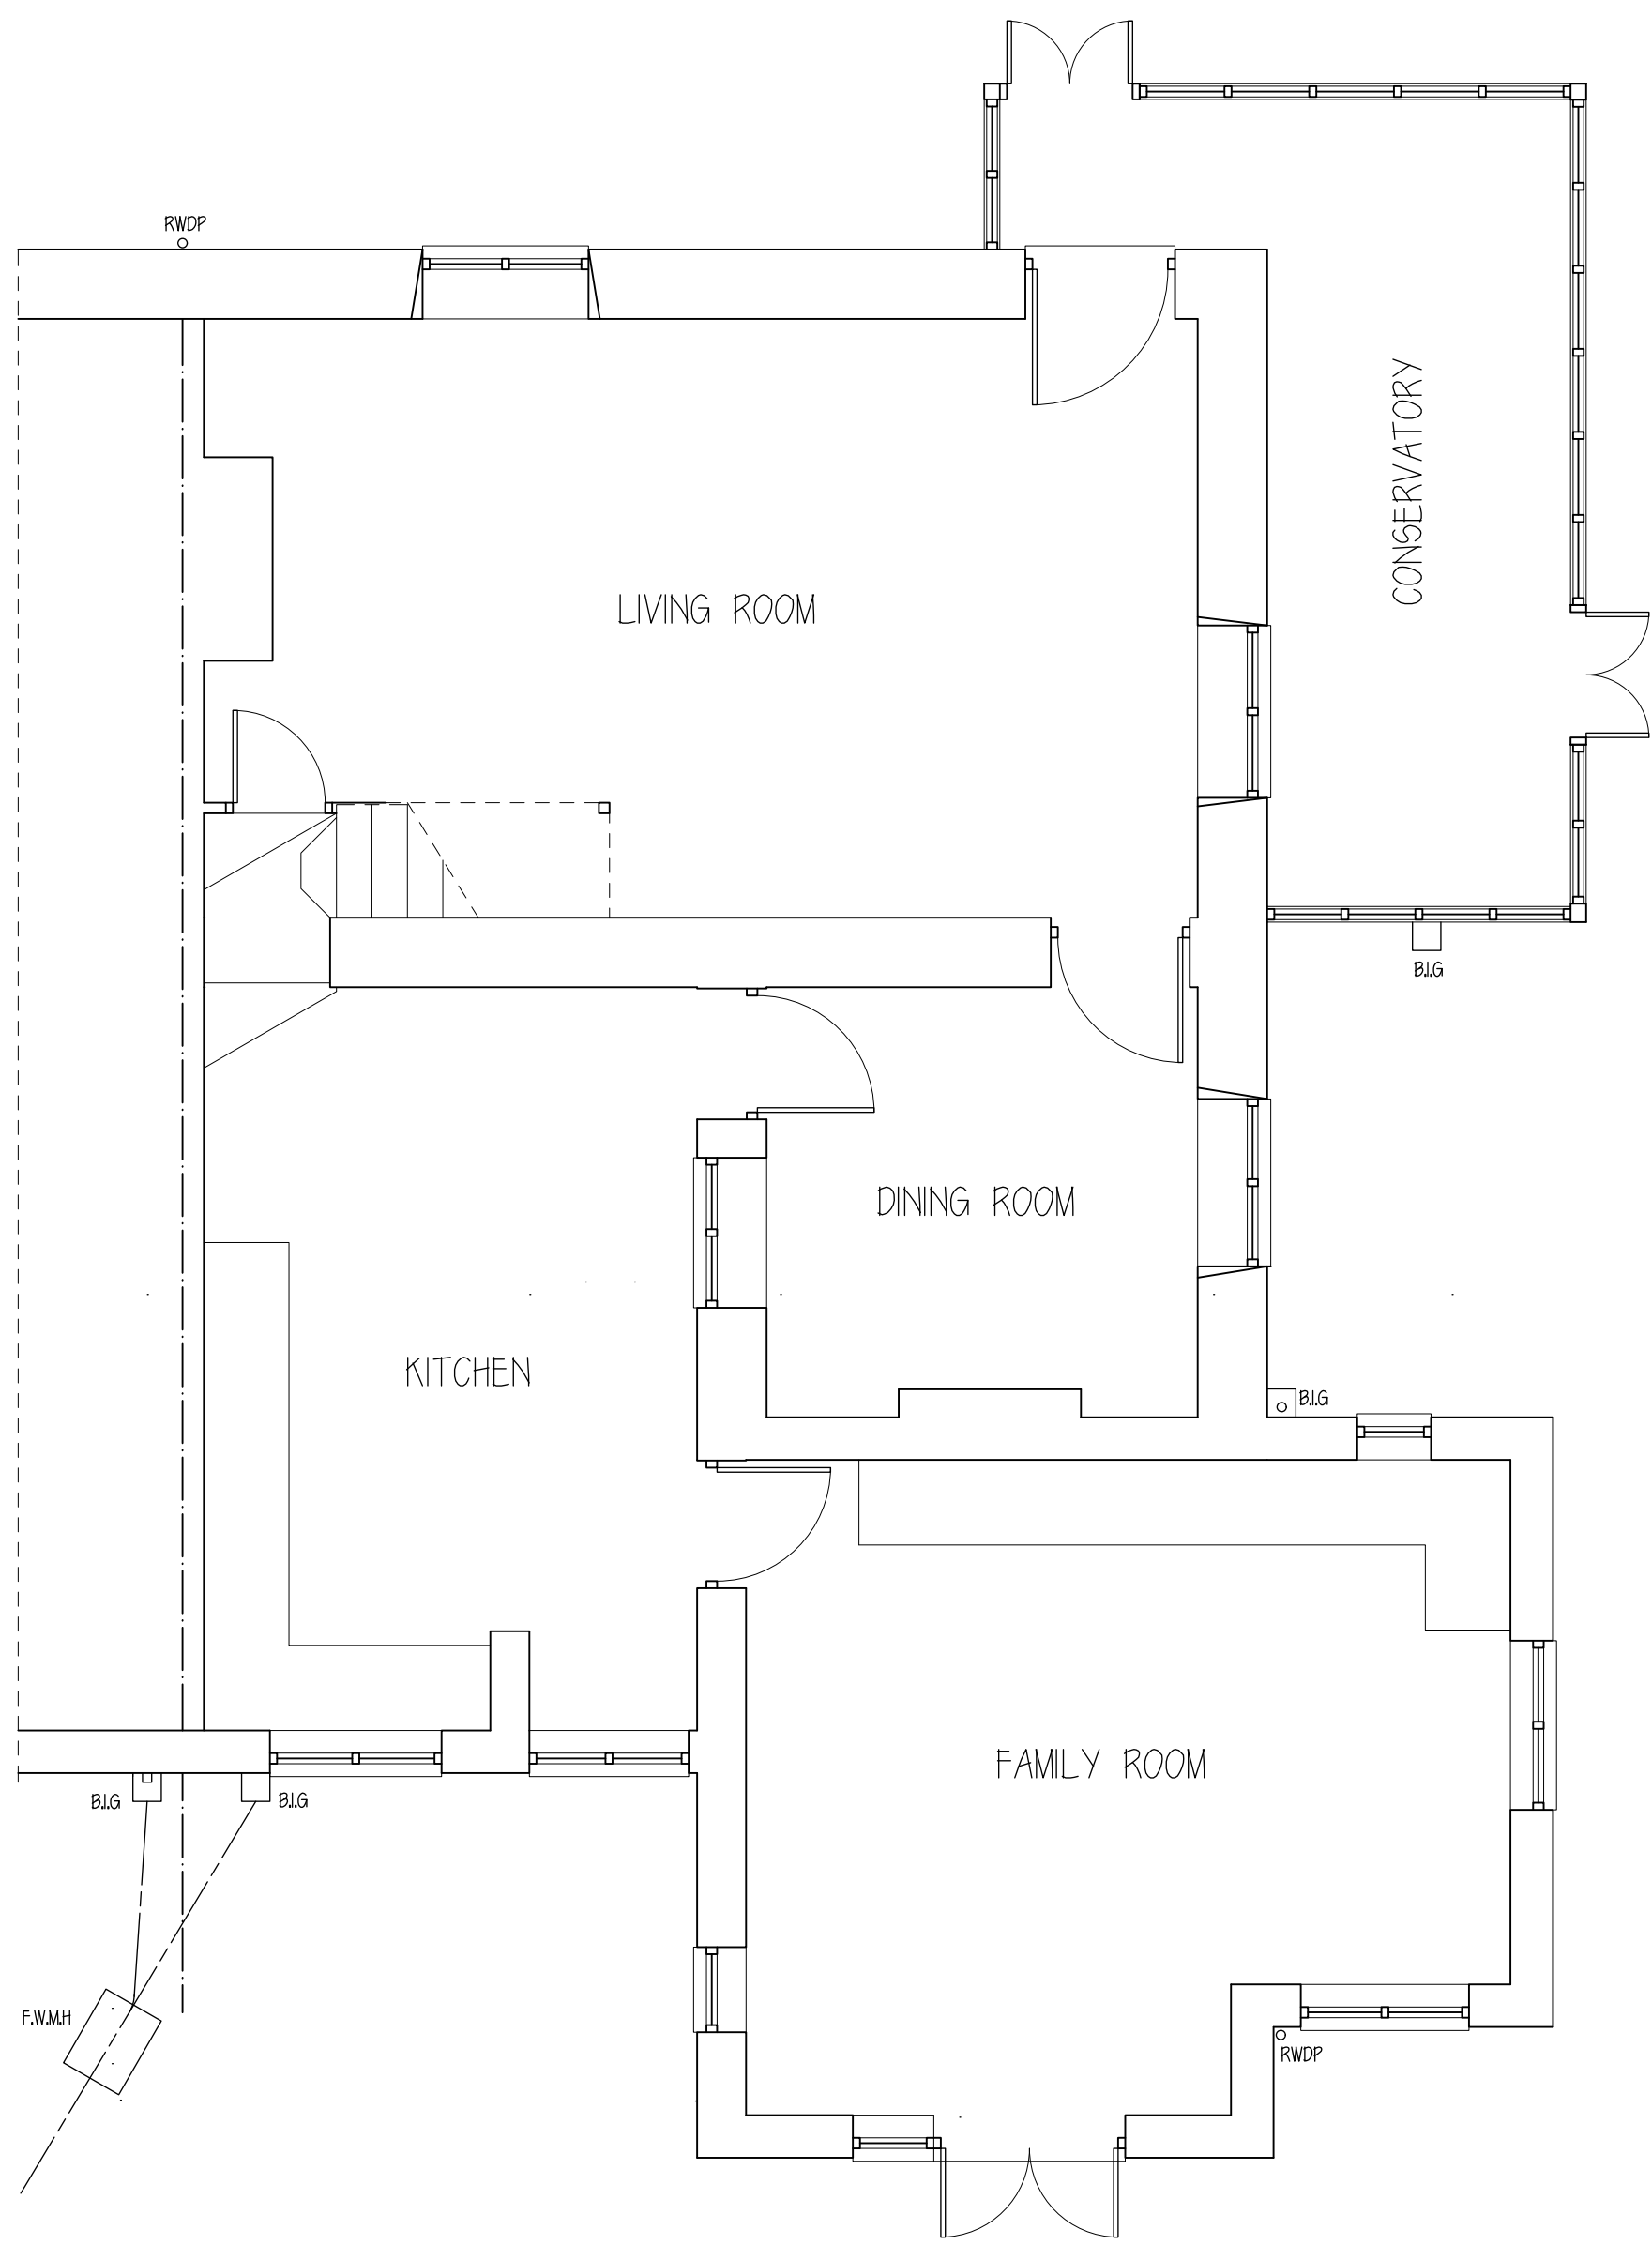

EXISTING GROUND FLOOR LAYOUT

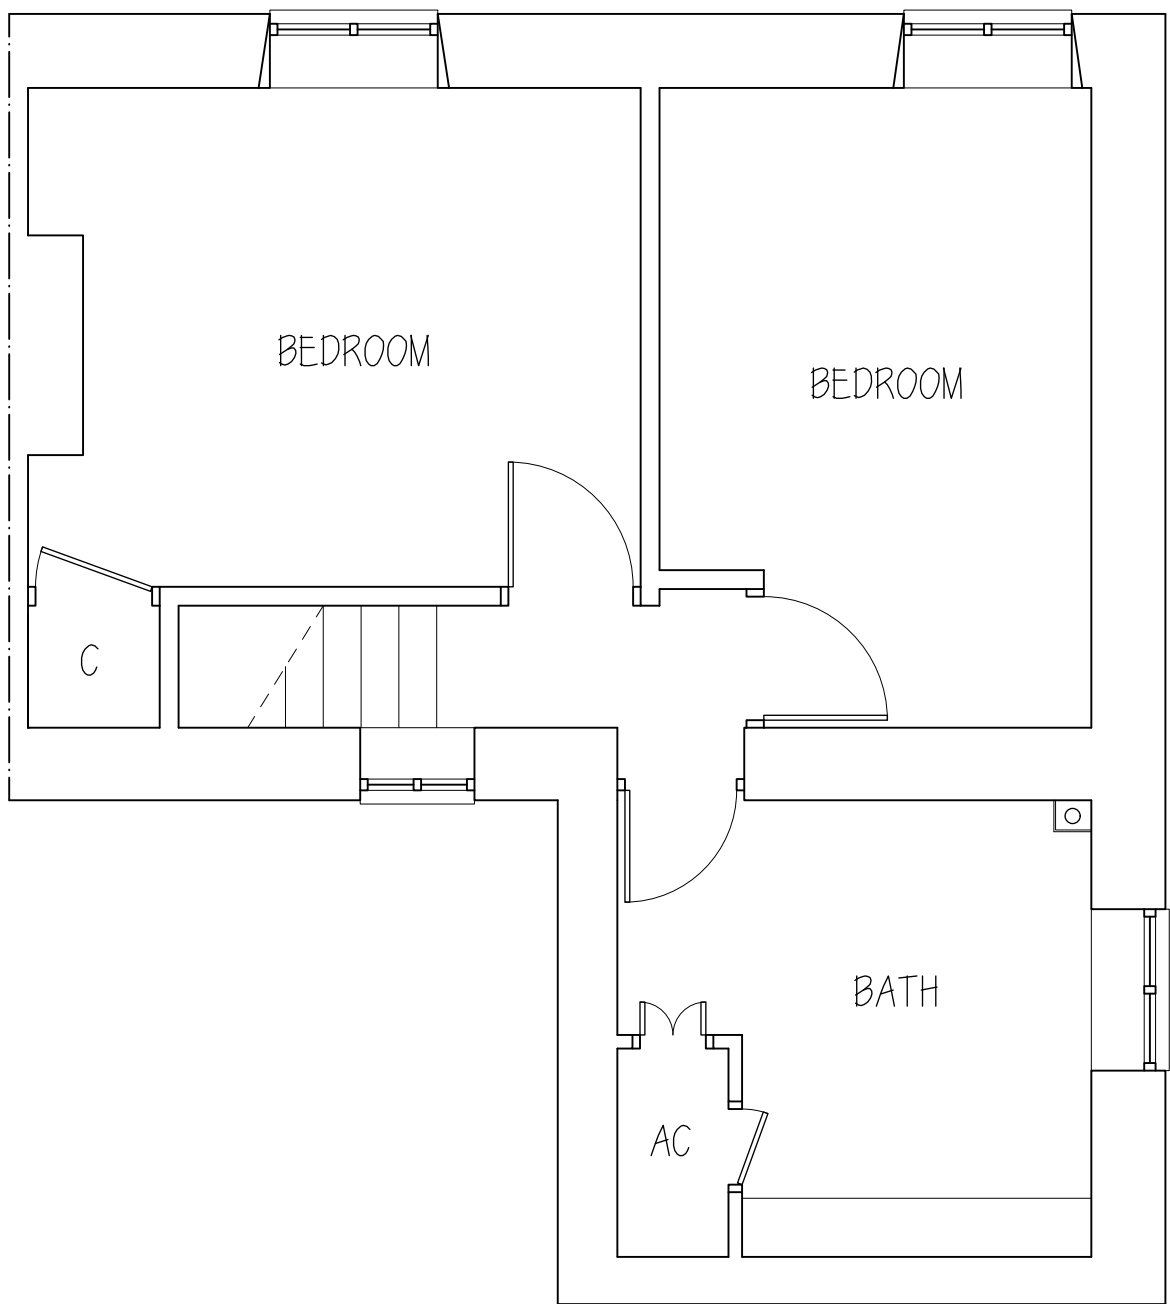

EXISTING FIRST FLOOR LAYOUT

Rev.	Date	Description	By	Chk	App
------	------	-------------	----	-----	-----

Client/Project	J F DORE
----------------	----------

Drawing Title	SURVEY AT 8 MOUNT PLEASANT CHIPPENHAM WILTSHIRE AN14 6LQ
---------------	--

Designed SK	Drawn KK	Date 27 OCT 25	Scale 1:50, 1:100
CAD Reference			Size A1

Stephen Kingshott MCABE Katie Kingshott ACABE
--

Stephen Kingshott Building Consultancy Ltd 54 Springdale Ave Broadstone, Poole Dorset BH18 9EX Tel. 07973638931

DRAWING NUMBER 0199/25 A	REVISION
-----------------------------	----------

SCALE BAR 1:20

SCALE BAR 1:100

SCALE BAR 1:50

SCALE BAR 1:500