
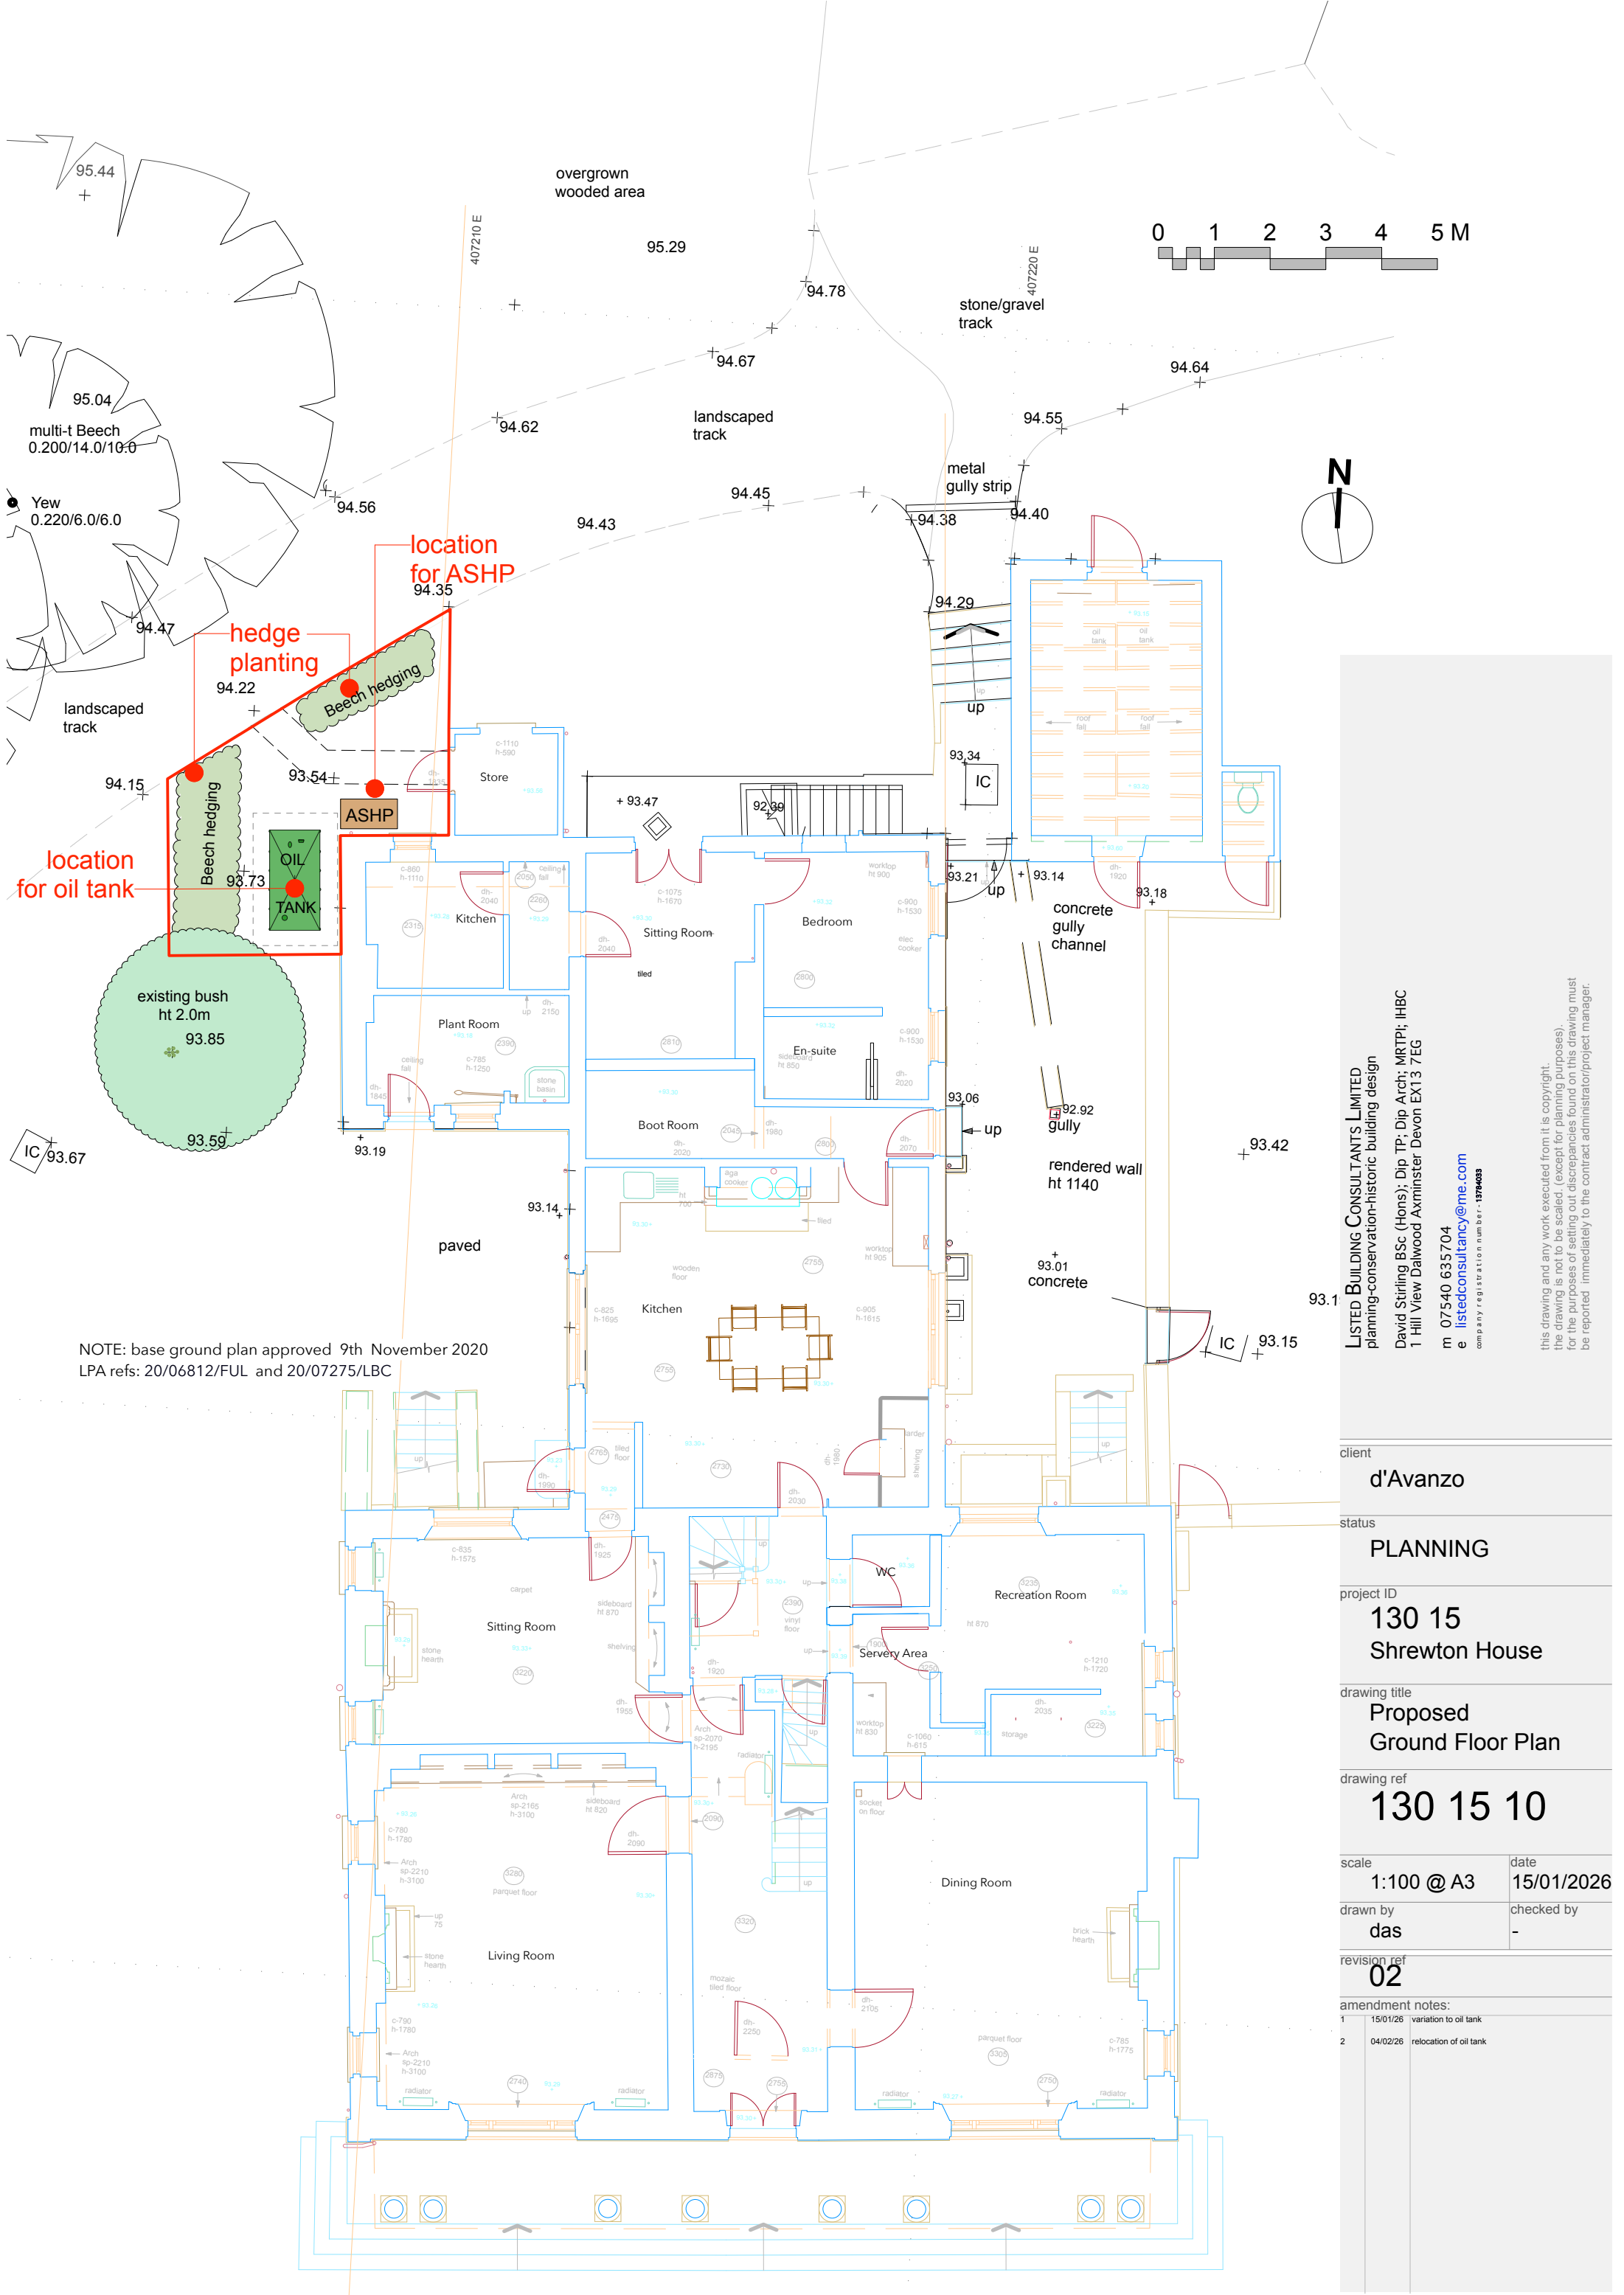


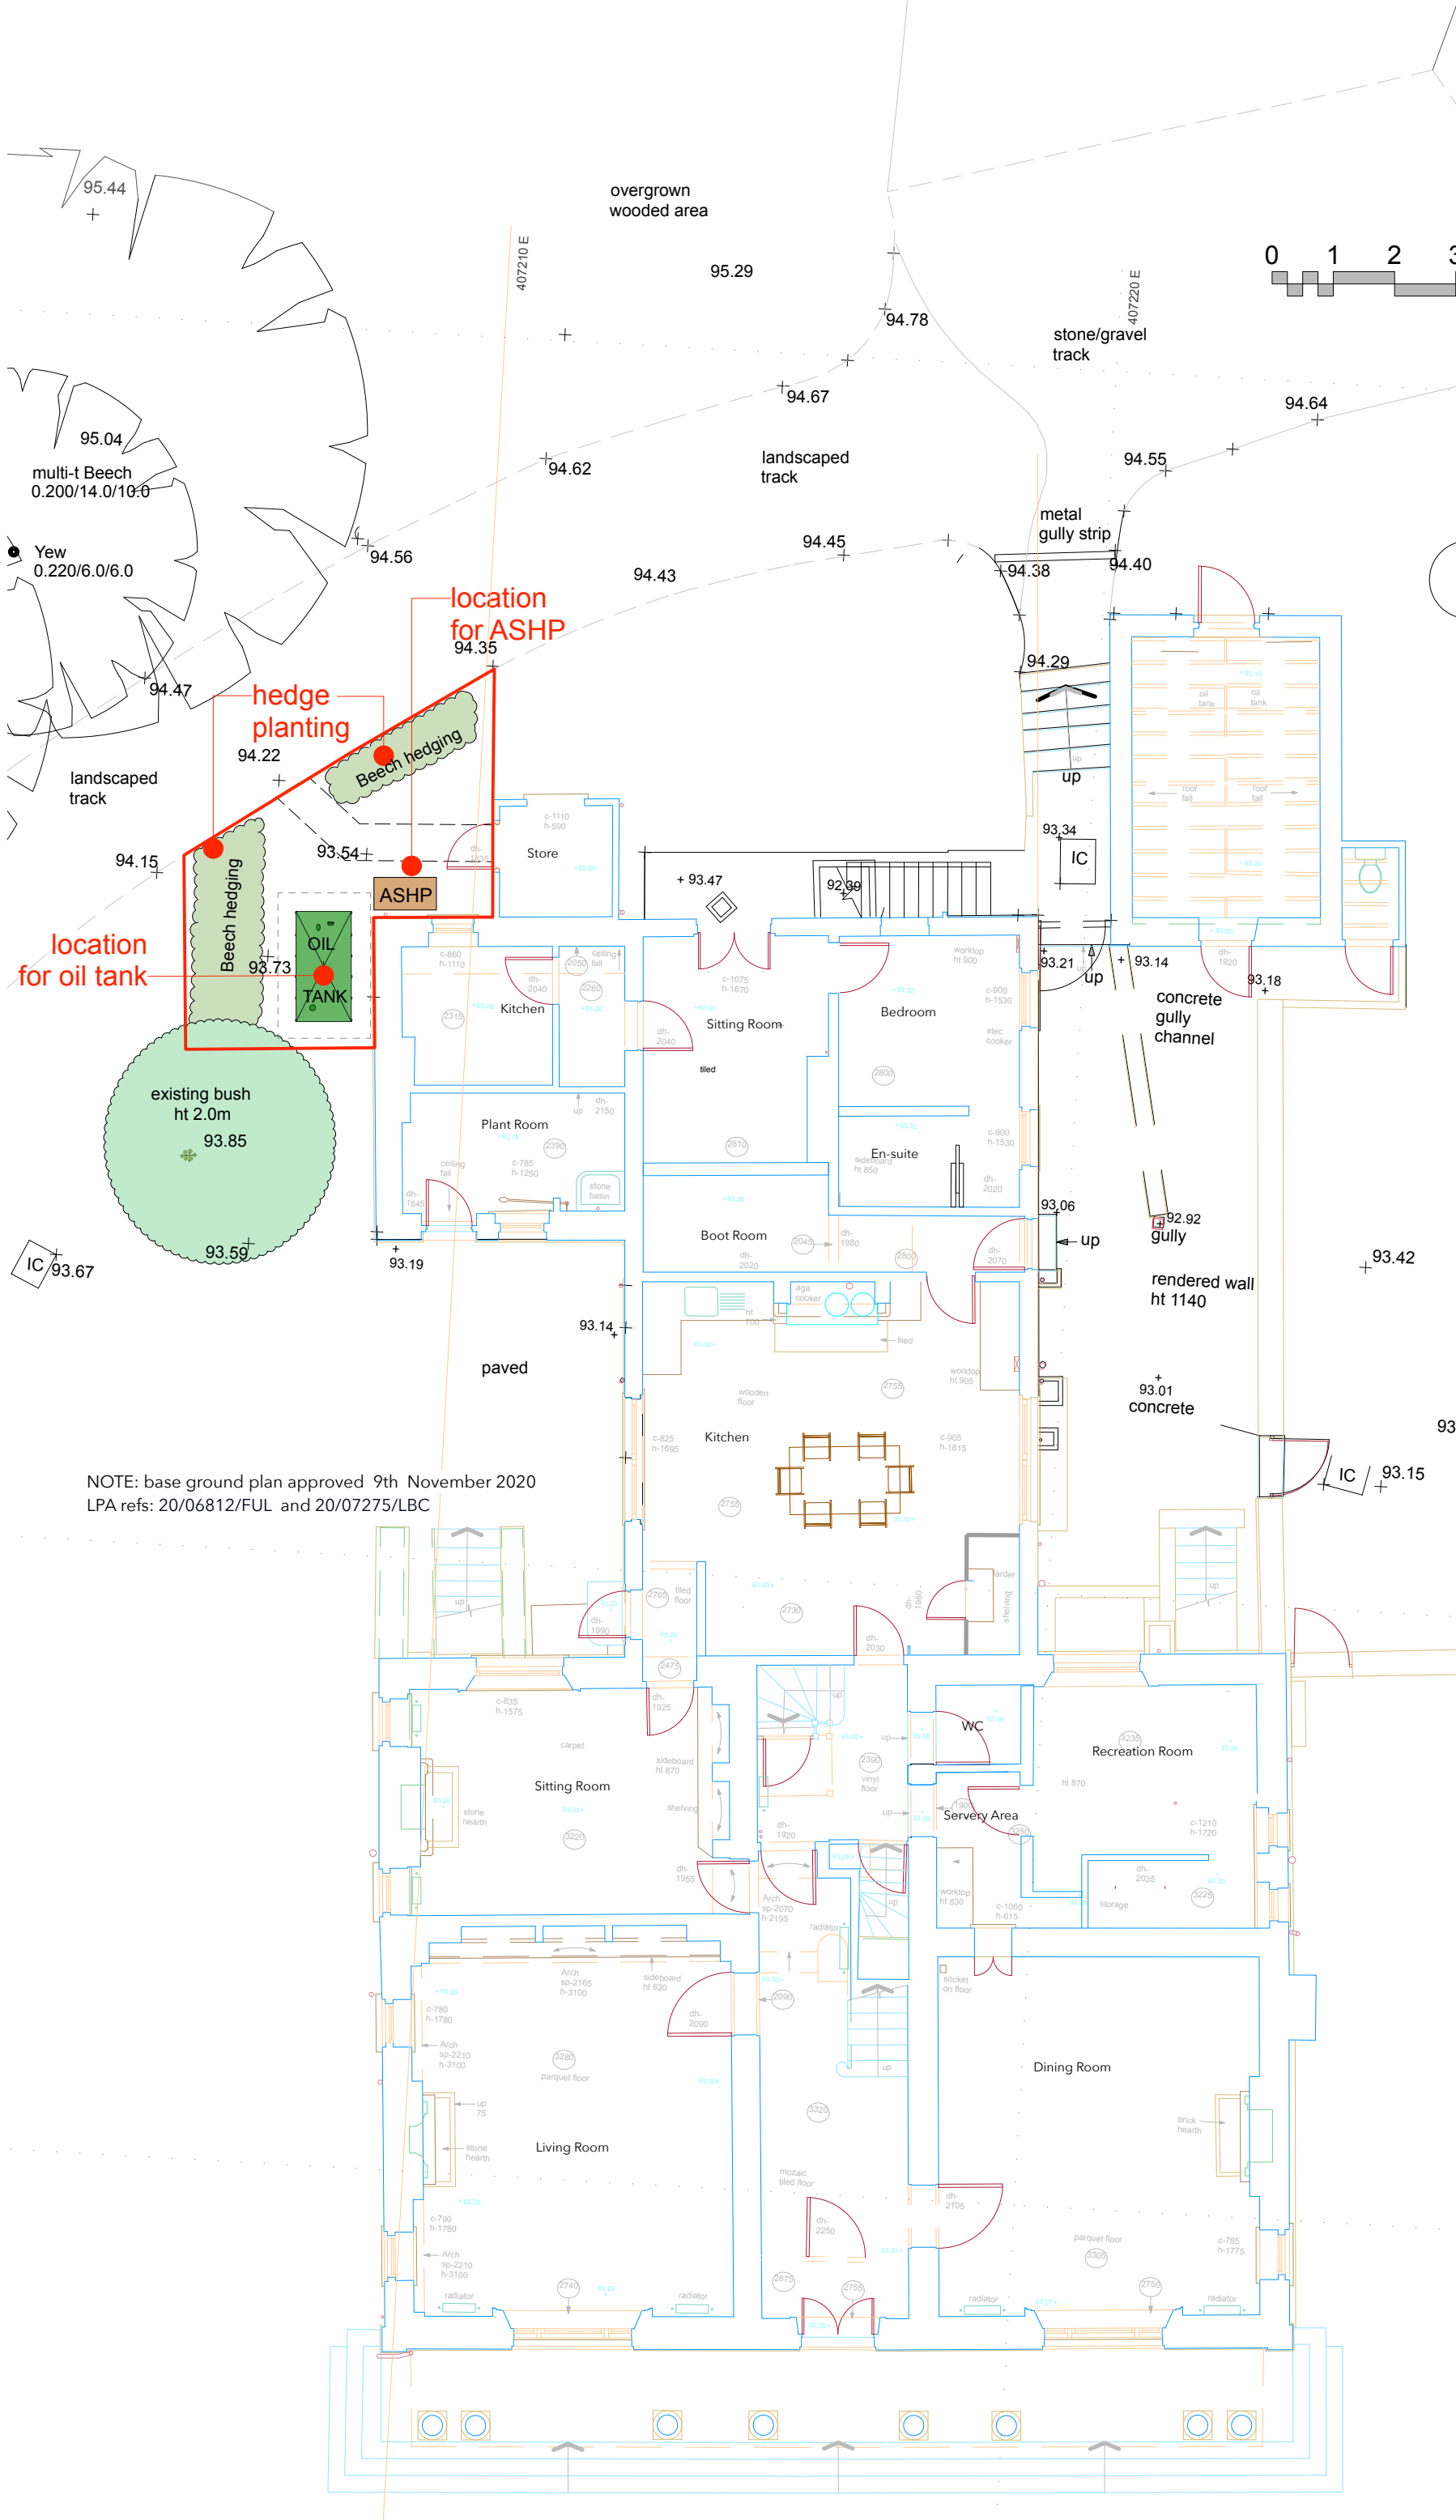

NOTE: base ground plan approved 9th November 2020
LPA refs: 20/06812/FUL and 20/07275/LBC

LISTED BUILDING CONSULTANTS LIMITED planning-conservation-historic building design David Stirling BSc (Hons); Dip TP; Dip Arch; MRTPI; IHBC 1 Hill View Dalwood Axminster Devon EX13 7EG m 07540 635704 e listedconsultancy@me.com company registration number: 1370403	
client	d'Avanzo
status	PLANNING
project ID	130 15 Shrewton House
drawing title	Proposed Ground Floor Plan
drawing ref	130 15 10
scale	1:100 @ A3
date	15/01/2026
drawn by	das
checked by	-
revision ref	02
amendment notes:	
1	15/01/26 variation to oil tank
2	04/02/26 relocation of oil tank

this drawing and any work executed from it is copyright.
the drawing is not to be scaled. (except for planning purposes).
for the purposes of setting out discrepancies found on this drawing must
be reported immediately to the contract administrator/project manager.