


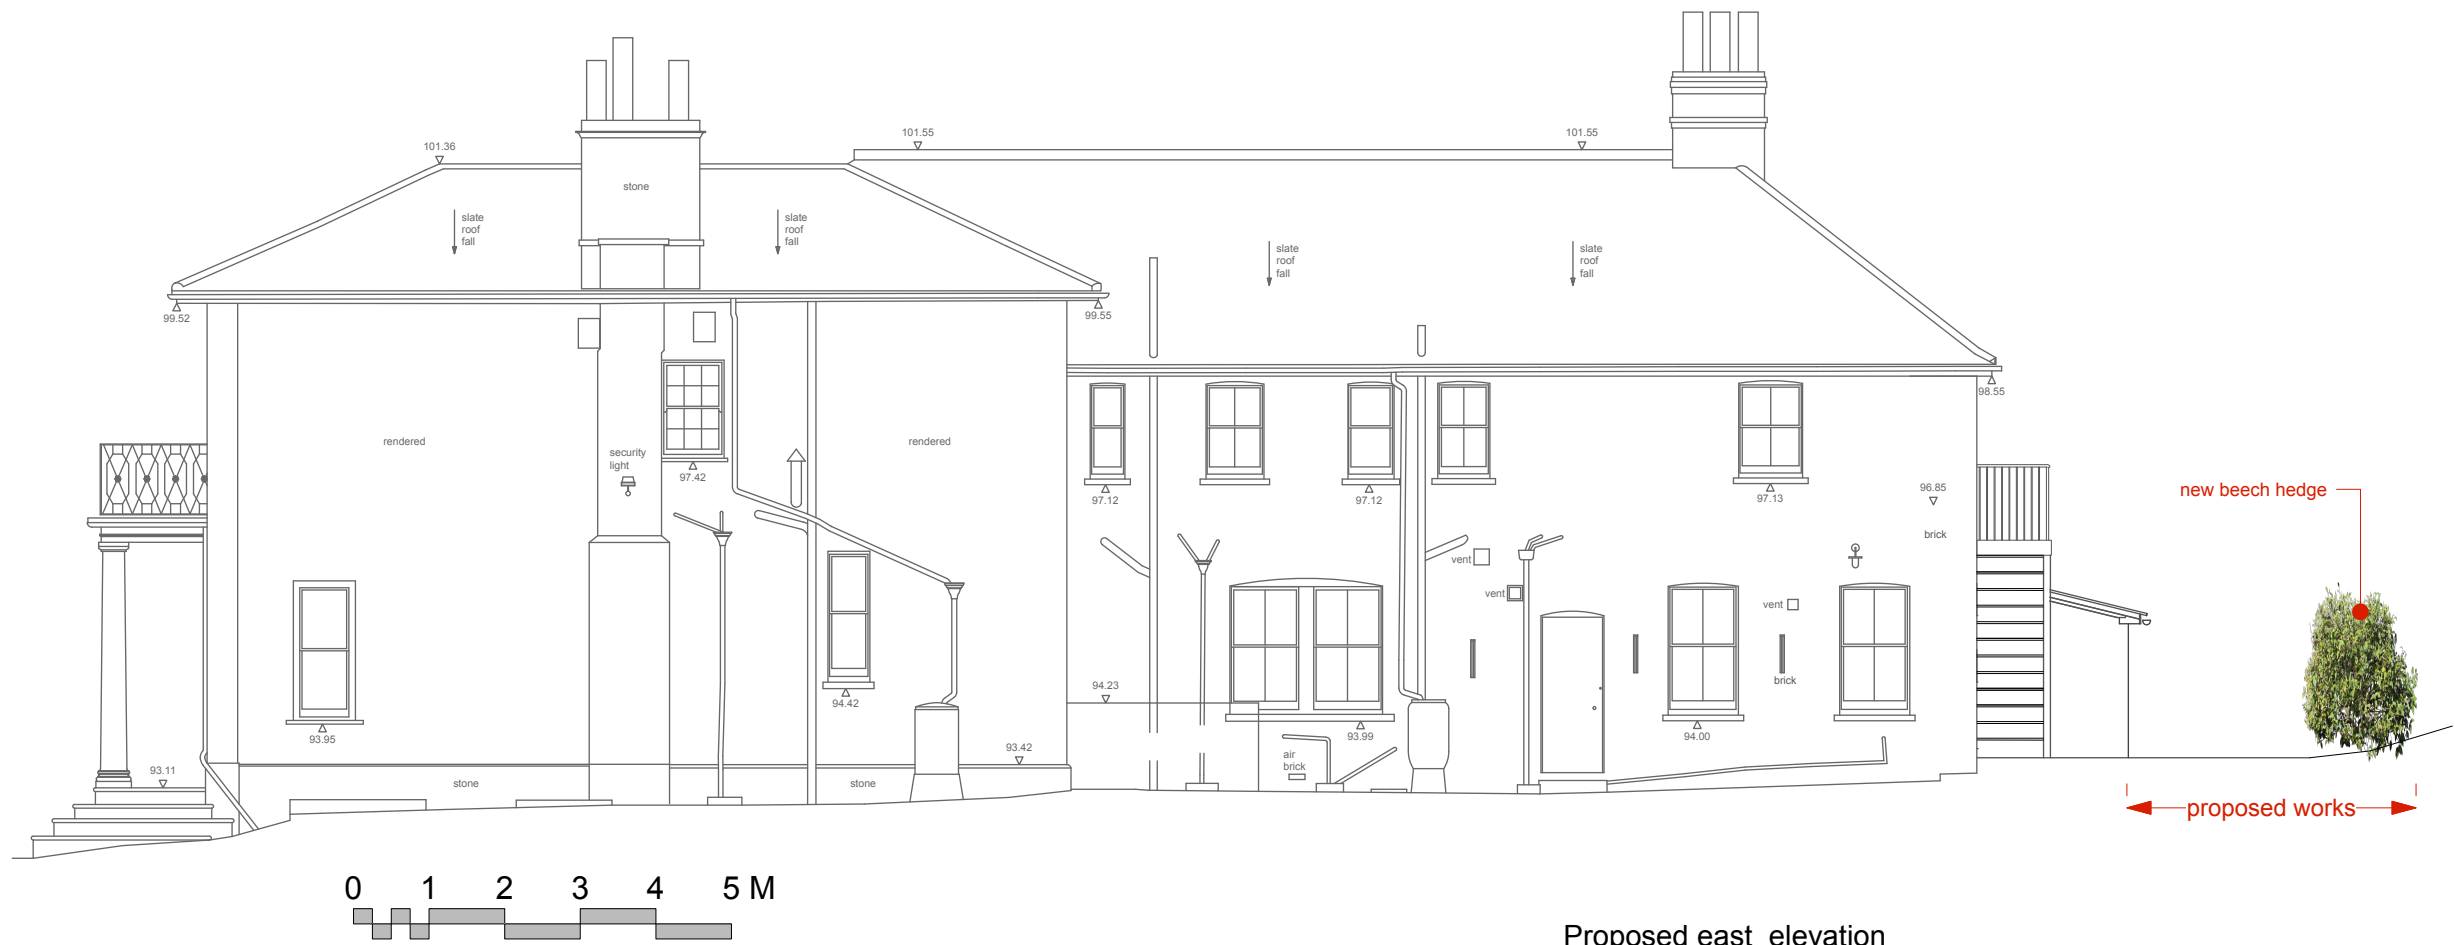

LISTED BUILDING CONSULTANTS LIMITED
planning-conservation-historic building design
David Stirling BSc (Hons); Dip TP; Dip Arch; MRTPI; IBC
1 Hill View Dalwood Axminster Devon EX13 7EG
m 07540 635704
e listedconsultancy@me.com
company registration number 15784033

this drawing and any work executed from it is copyright.
the drawing is not to be scaled. (except for planning purposes).
for the purposes of setting out discrepancies found on this drawing must
be reported immediately to the contract administrator/project manager.

client	d'Avanzo		
status	PLANNING		
project ID	130 15 Shrewton House		
drawing title	Proposed East Elevations		
drawing ref	130 15 13		
scale	1:100 @A3	date	17/01/2026
drawn by	das	checked by	-
revision ref	02		
amendment notes:			