




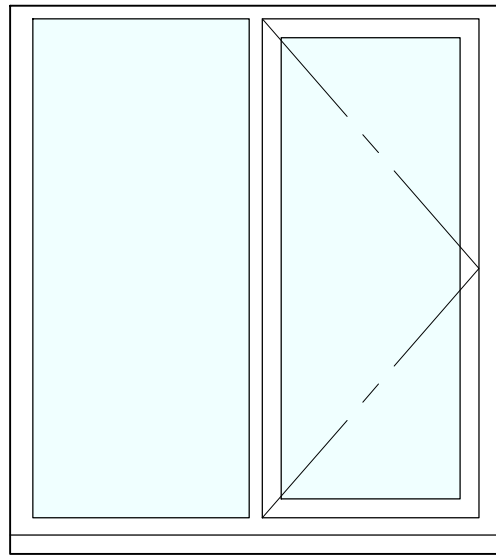


WG 01
Front Elevation
Scale 1:20

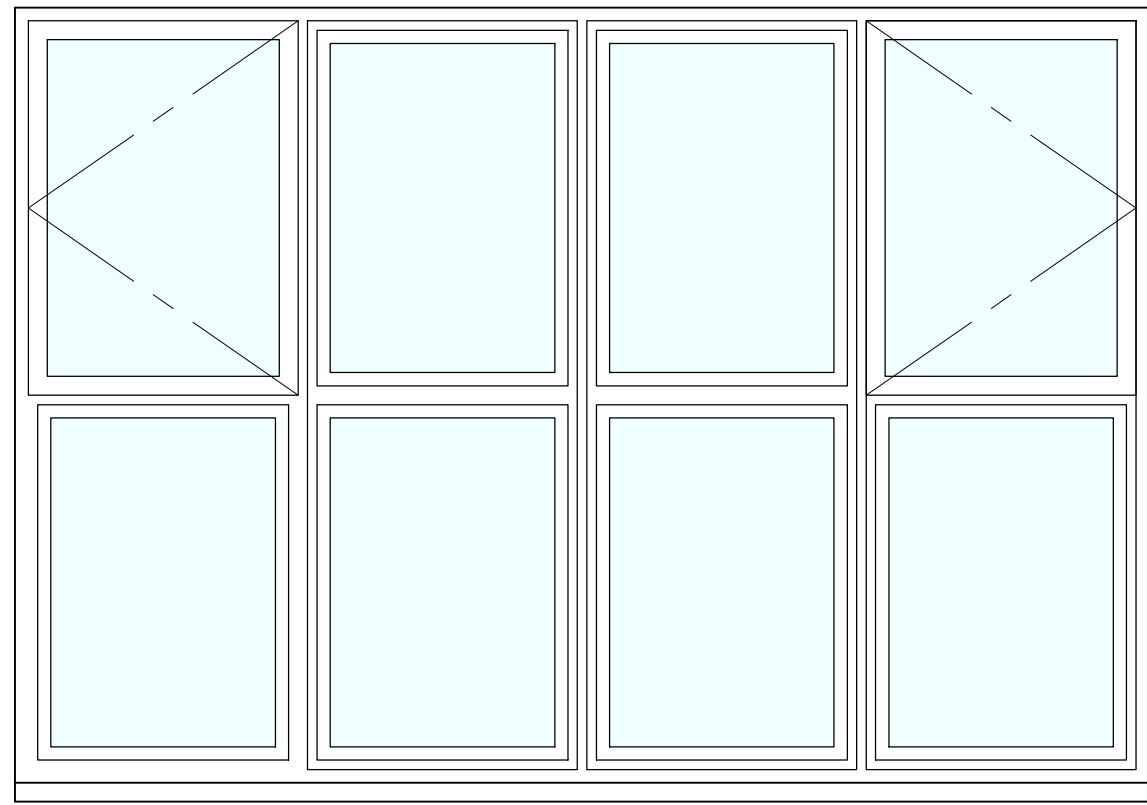


WG 02
Front Elevation
Scale 1:20

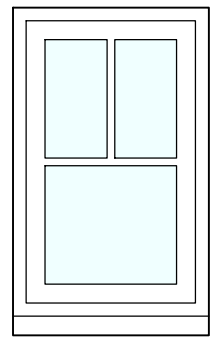


WG 03
Front Elevation
Scale 1:20

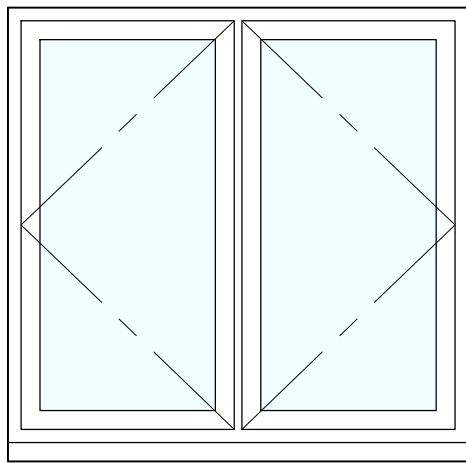


WF 01
Front Elevation
Scale 1:20

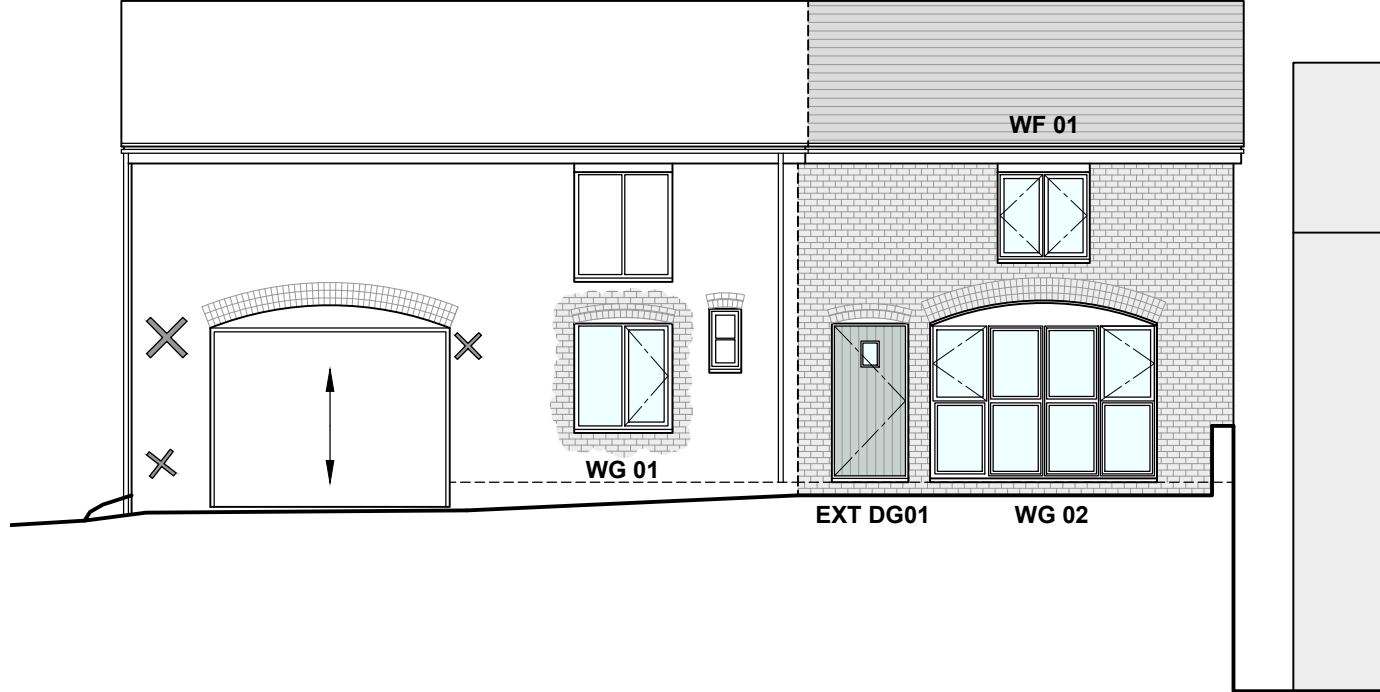


Proposed Rear Elevation
Scale 1:100

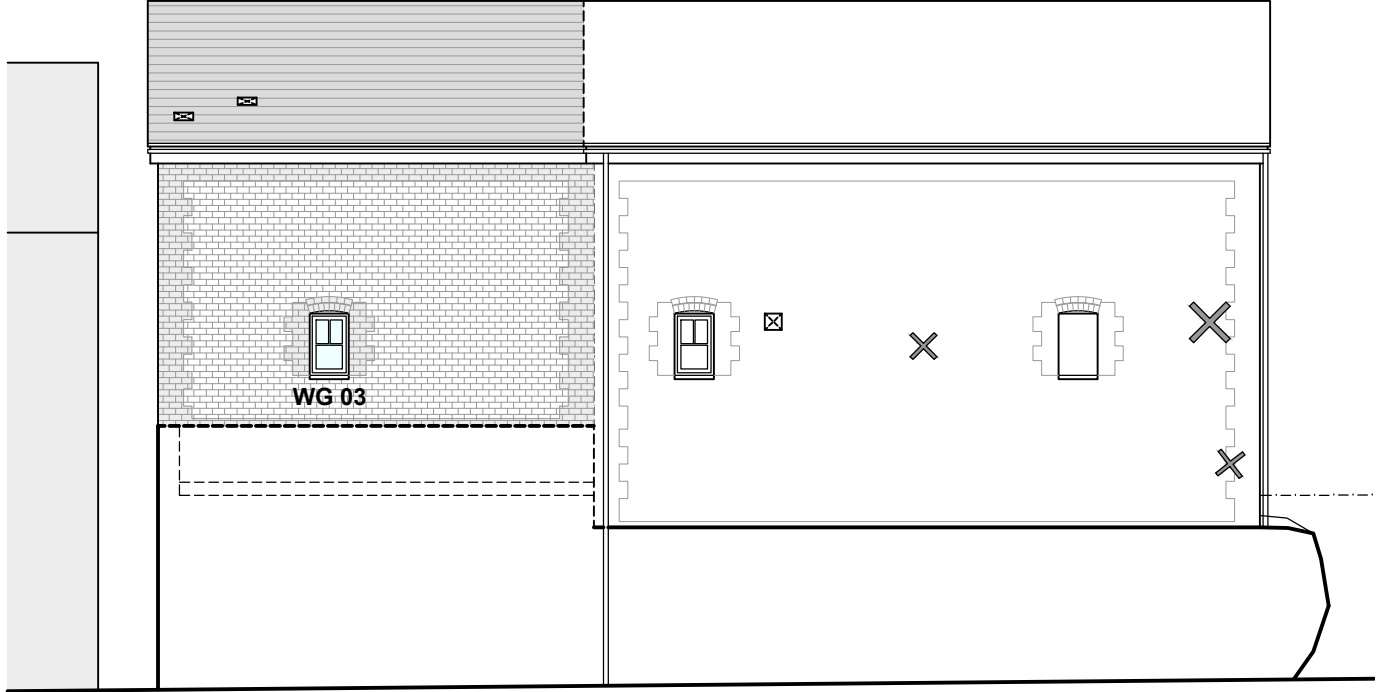


Proposed Front Elevation
Scale 1:100

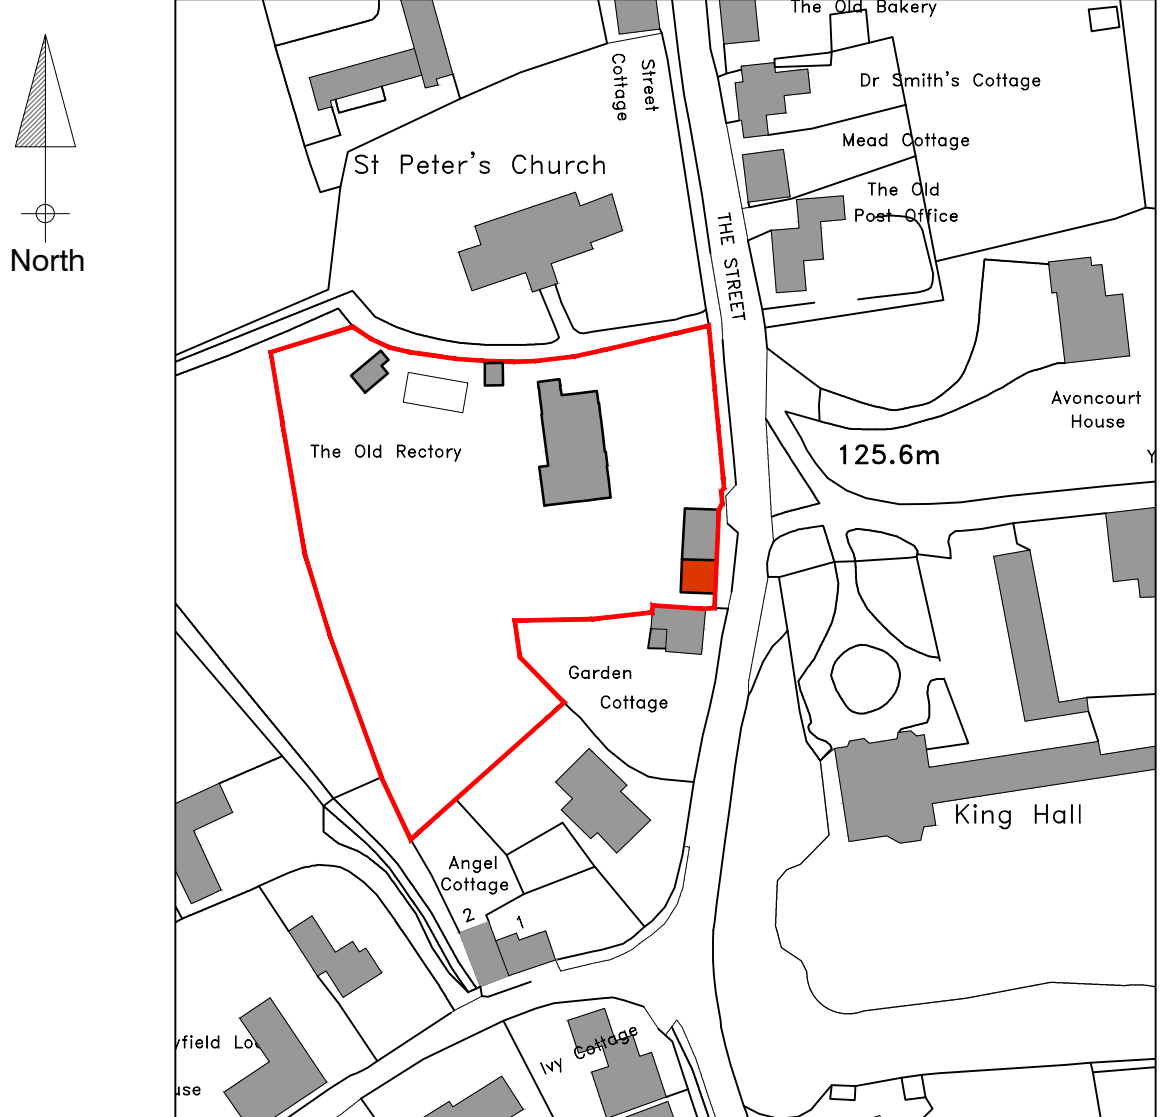


Proposed Location Plan
Scale 1:1250

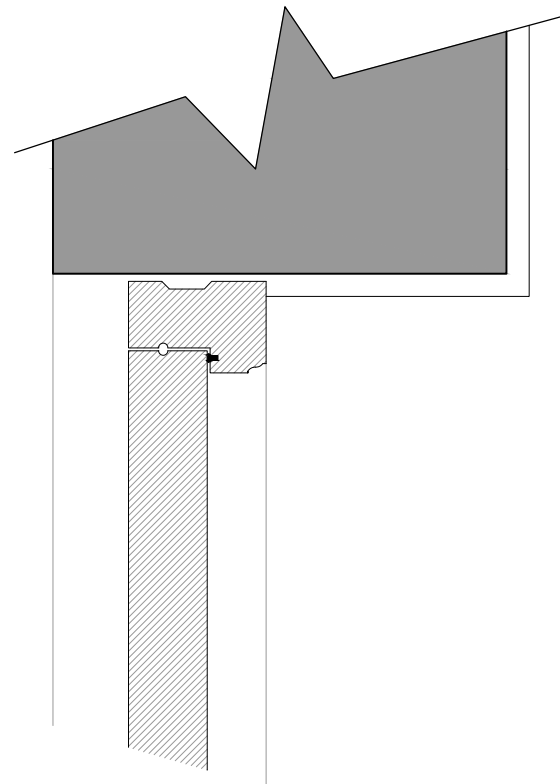


PROPOSED DOOR HEAD
DETAIL (SECTION)
Scale 1:5

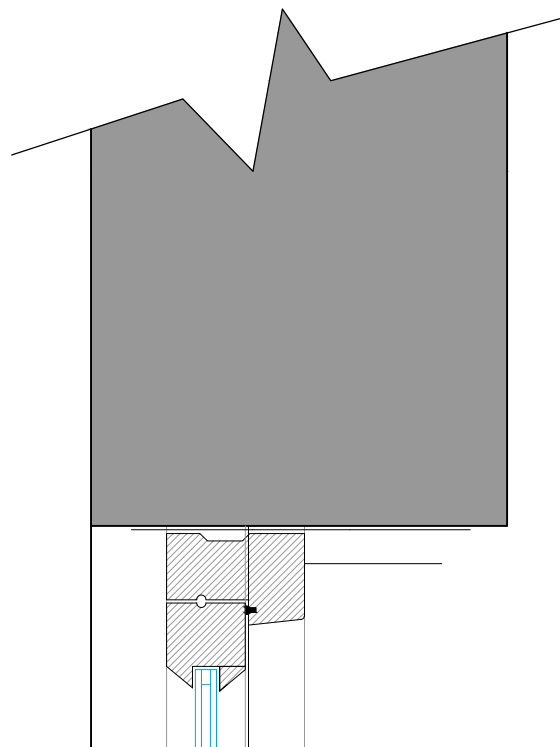





PROPOSED WINDOW HEAD
DETAIL (SECTION)
Scale 1:5

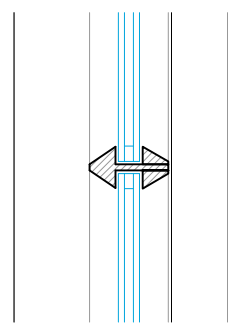


PROPOSED WINDOW GLAZING BAR
DETAIL (SECTION)
Scale 1:5

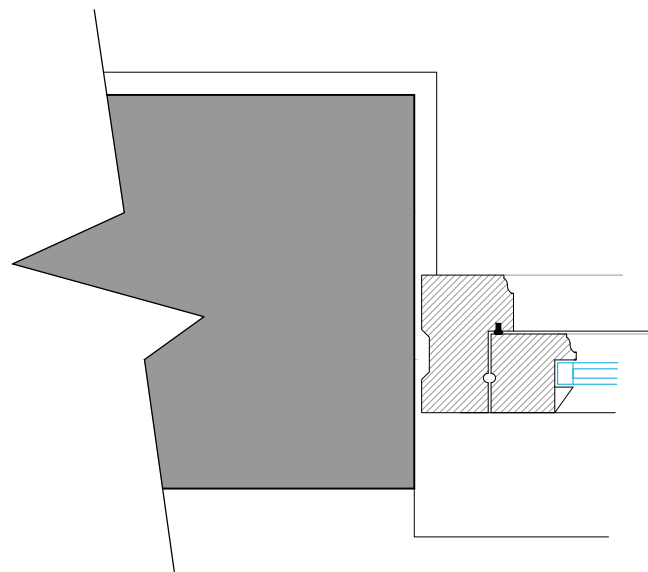


PROPOSED WINDOW PLAN
Scale 1:5

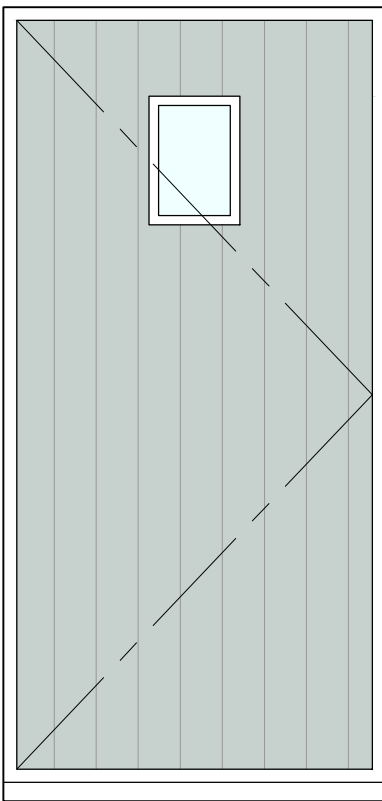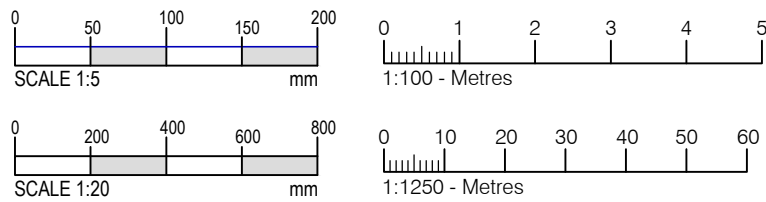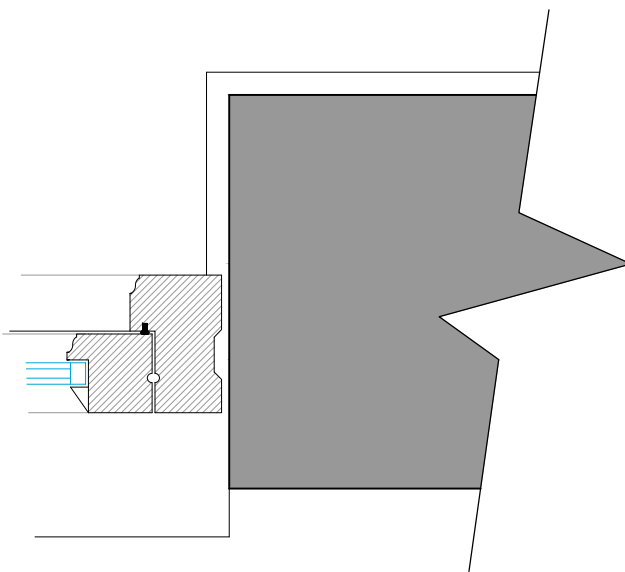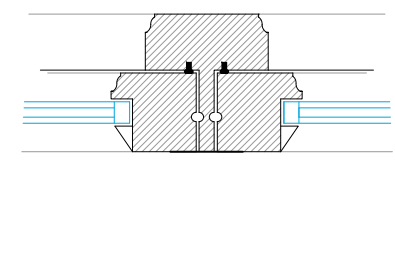

DG EXT01
Front Elevation
Scale 1:20

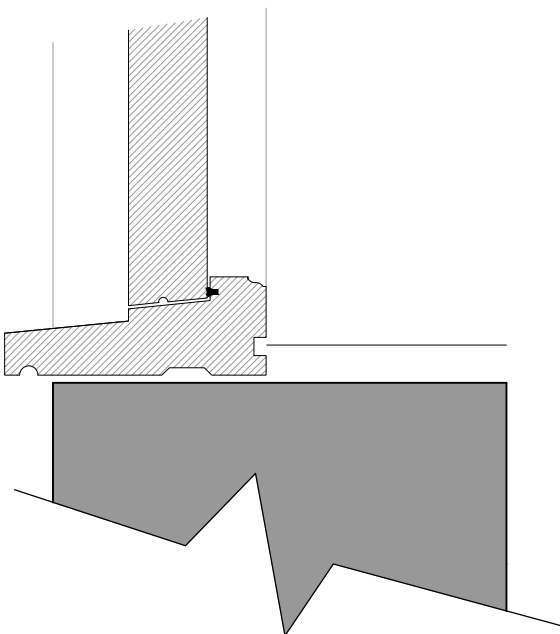

PROPOSED DOOR CILL
DETAIL (SECTION)
Scale 1:5

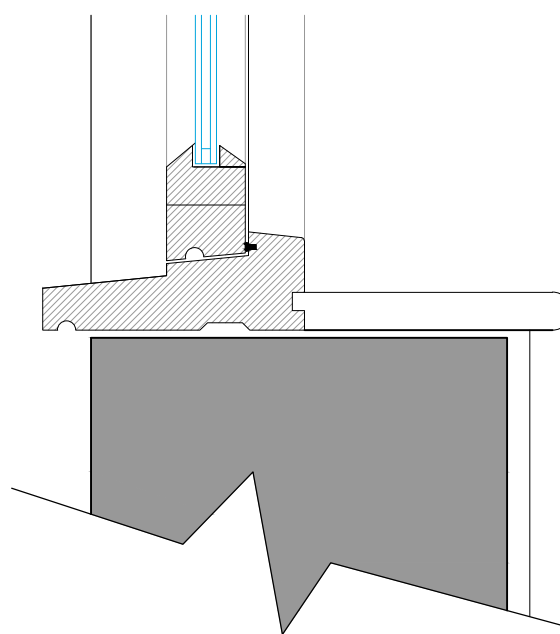

PROPOSED WINDOW CILL
DETAIL (SECTION)
Scale 1:5

Drawing for discharge of condition
purposes only.
Not to be used for construction.



Ground Floor
8 Pelham's Court
Marlborough
Wiltshire SN8 2AG

T. 01672 518 278
E. info@tuttlearchserv.co.uk
F. facebook.com/tuttlearchserv
W. tuttlearchserv.co.uk

Job Title
Proposed Conversion and extension of existing Store/Studio
into ancillary accommodation use @ The Old Vicarage,
Milton Lilbourne, Pewsey, Wiltshire, SN9 5LQ

For Mr & Mrs Wilson

Drawing Title
Proposed Window Elevations, Sections,
House Elevations, Location Plan

DRAWING NUMBER	REV
Coach House - 06	

REVISIONS

SCALE	DATE	DRAWN BY	PAPER SIZE	JOB No.
As Indicated	March 25	MCW	A1	1555