


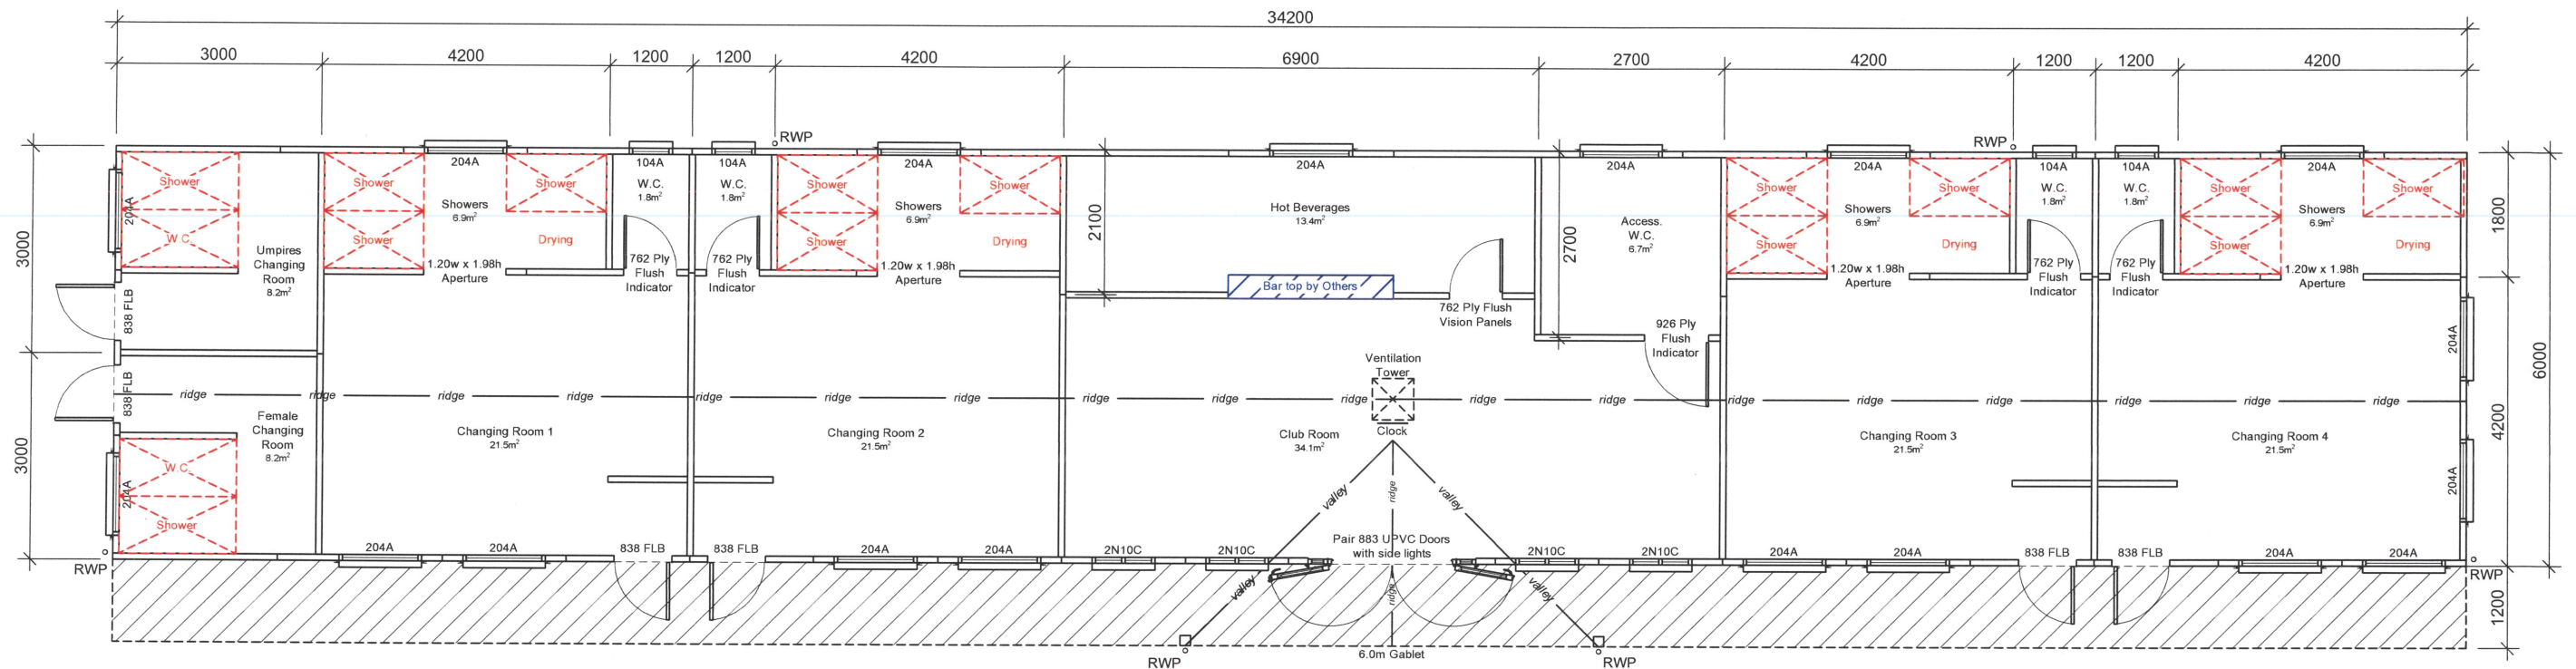

Plan

PASSMORES

ESTD 1909

High Street, Strood, Rochester, Kent. ME2 4DR
Tel: 01634 290033 info@passmores.co.uk
Fax: 01634 290084 www.passmores.co.uk

Customer

Chippenham Cricket Club.
Bristol Street,
Chippenham,
Wiltshire. SN15 1NH

Description

34.20m x 6.00m
Club Range Building
with 1.2m Verandah
Sheet 2

Rev	Description	Date
A	Building increased in size.	09.07.2021
B	4no. windows added to rear elevation. Shower entrances moved. Open hatch changed to bar top.	30.06.2022
C	Alterations to changing rooms & access W.C.	31.07.2025

Date	Scale	Drawn	Checked
05.07.2021	1:100 @ A3	J.M.D	

Drawing No	Rev
53-69518-SHEET2	C

© This drawing is copyright protected.
Solely for Passmore building use.

Ref: 863-2
15-05-17

