




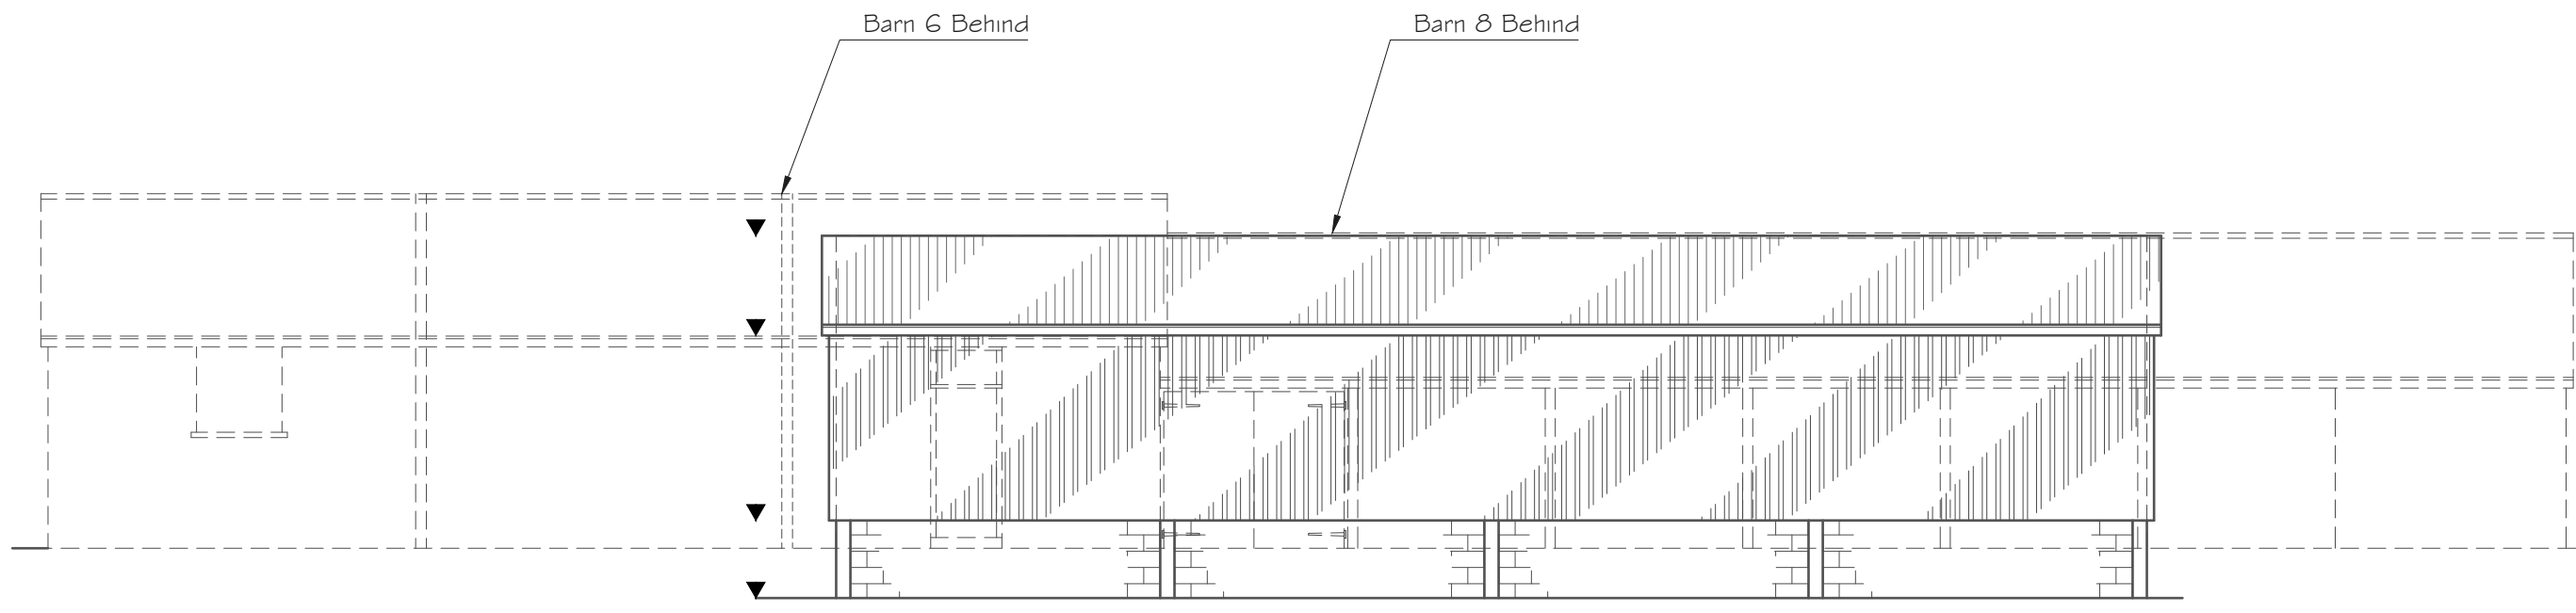


EAST ELEVATION
Scale 1:100

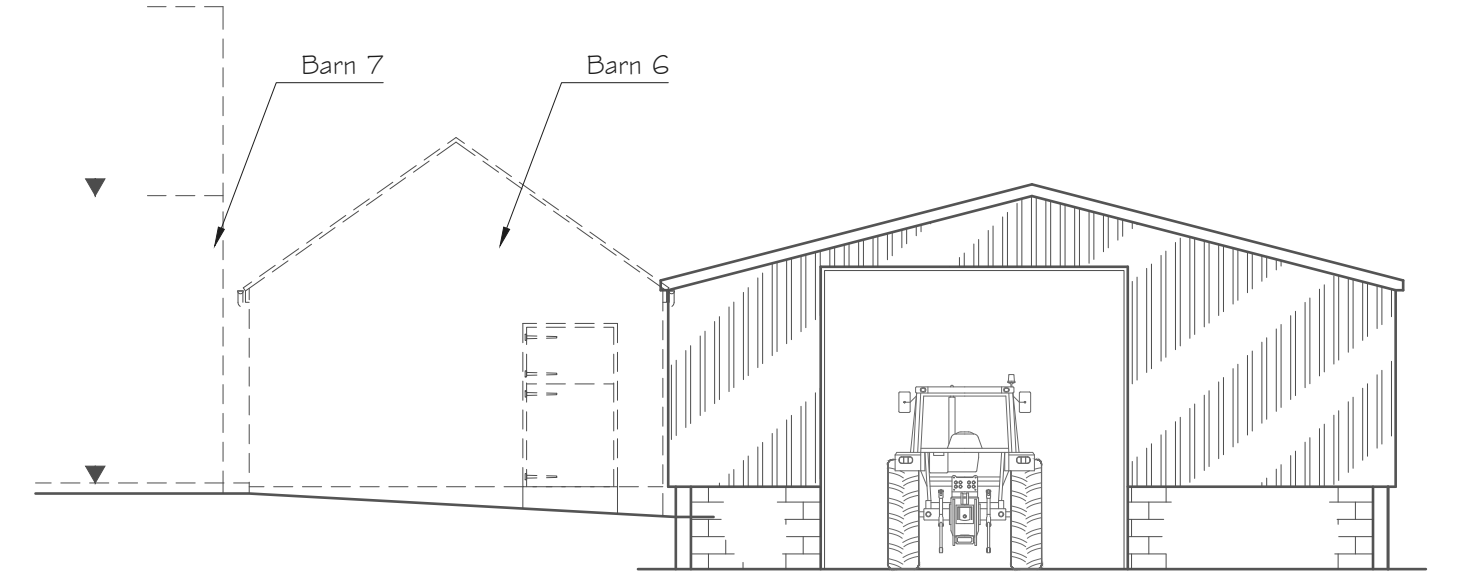


SOUTH ELEVATION
Scale 1:100

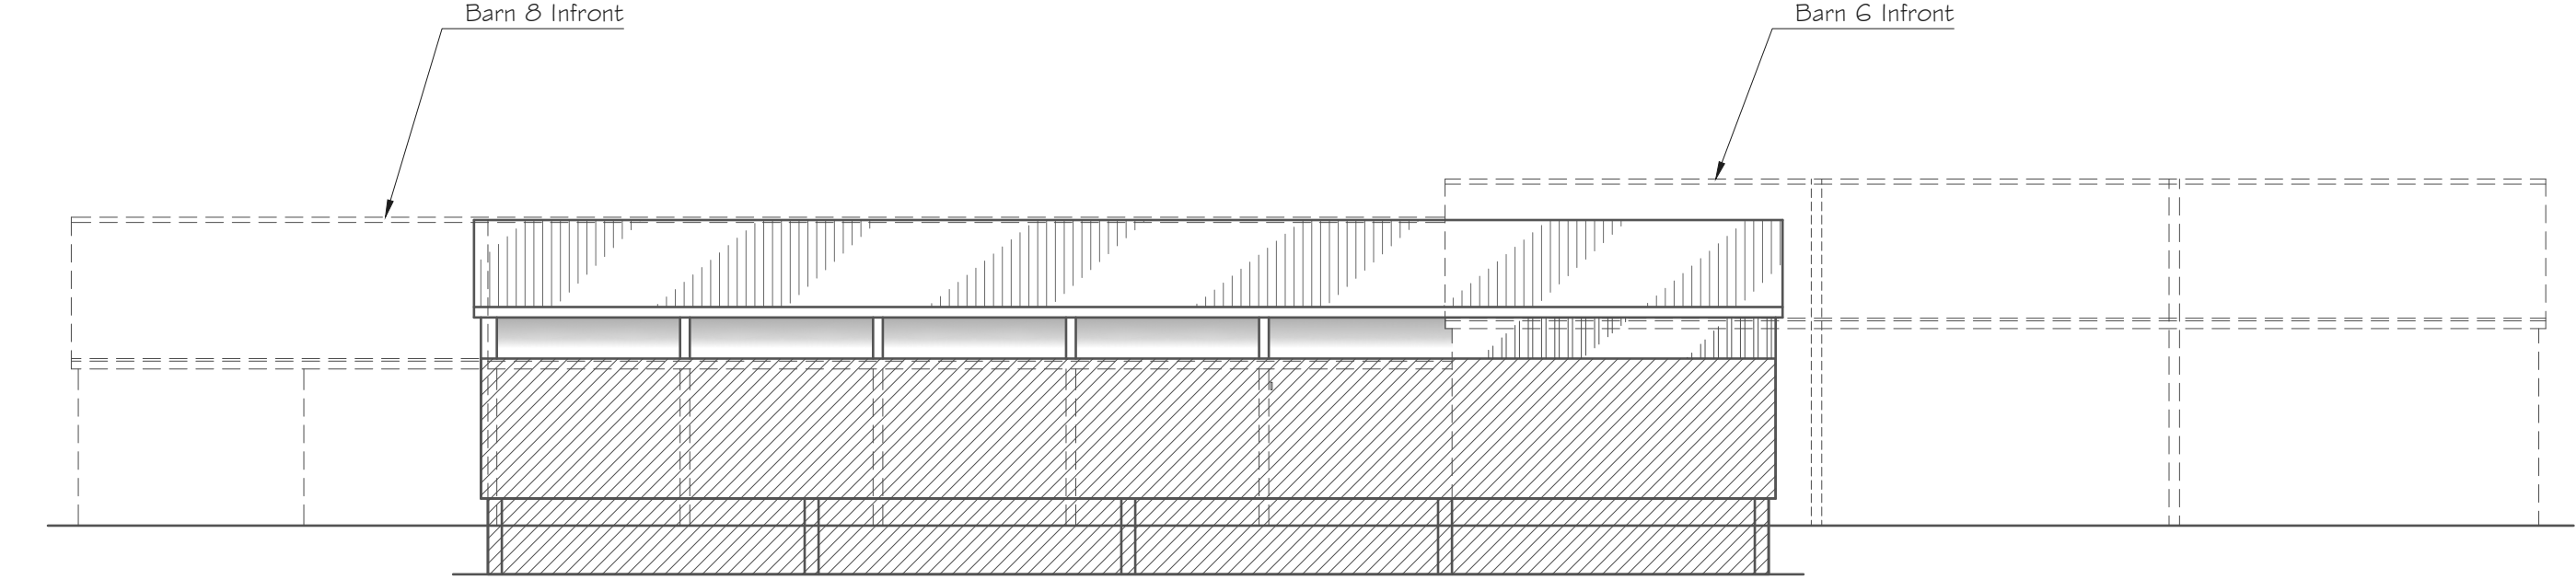



WEST ELEVATION
Scale 1:100

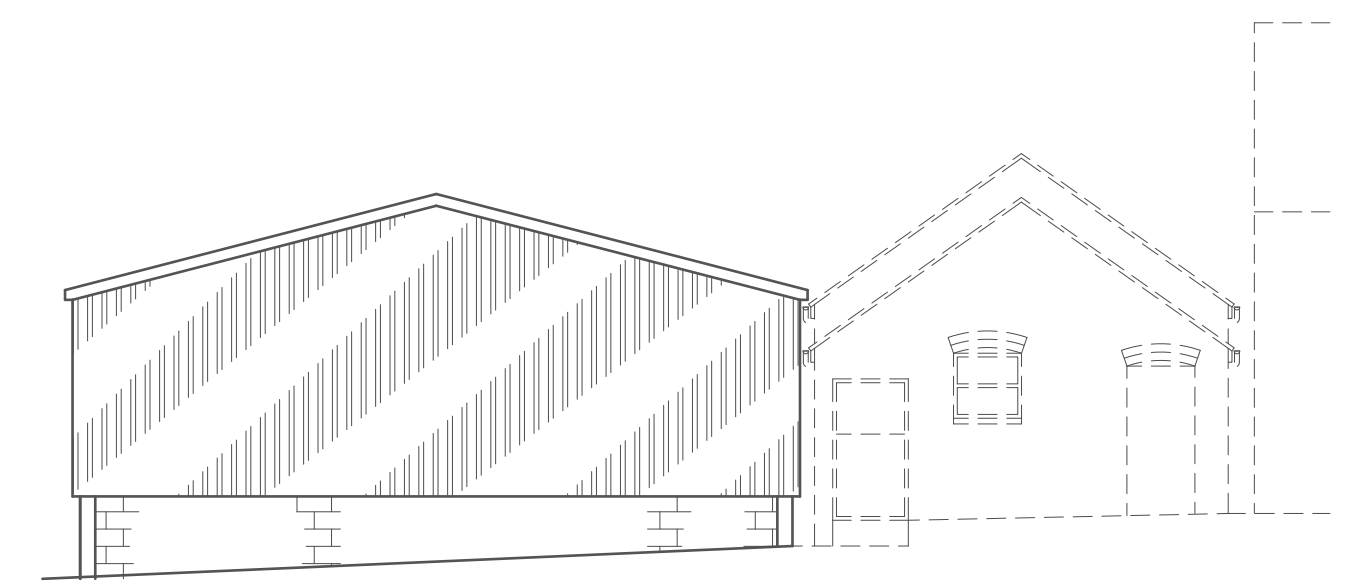


NORTH ELEVATION
Scale 1:100

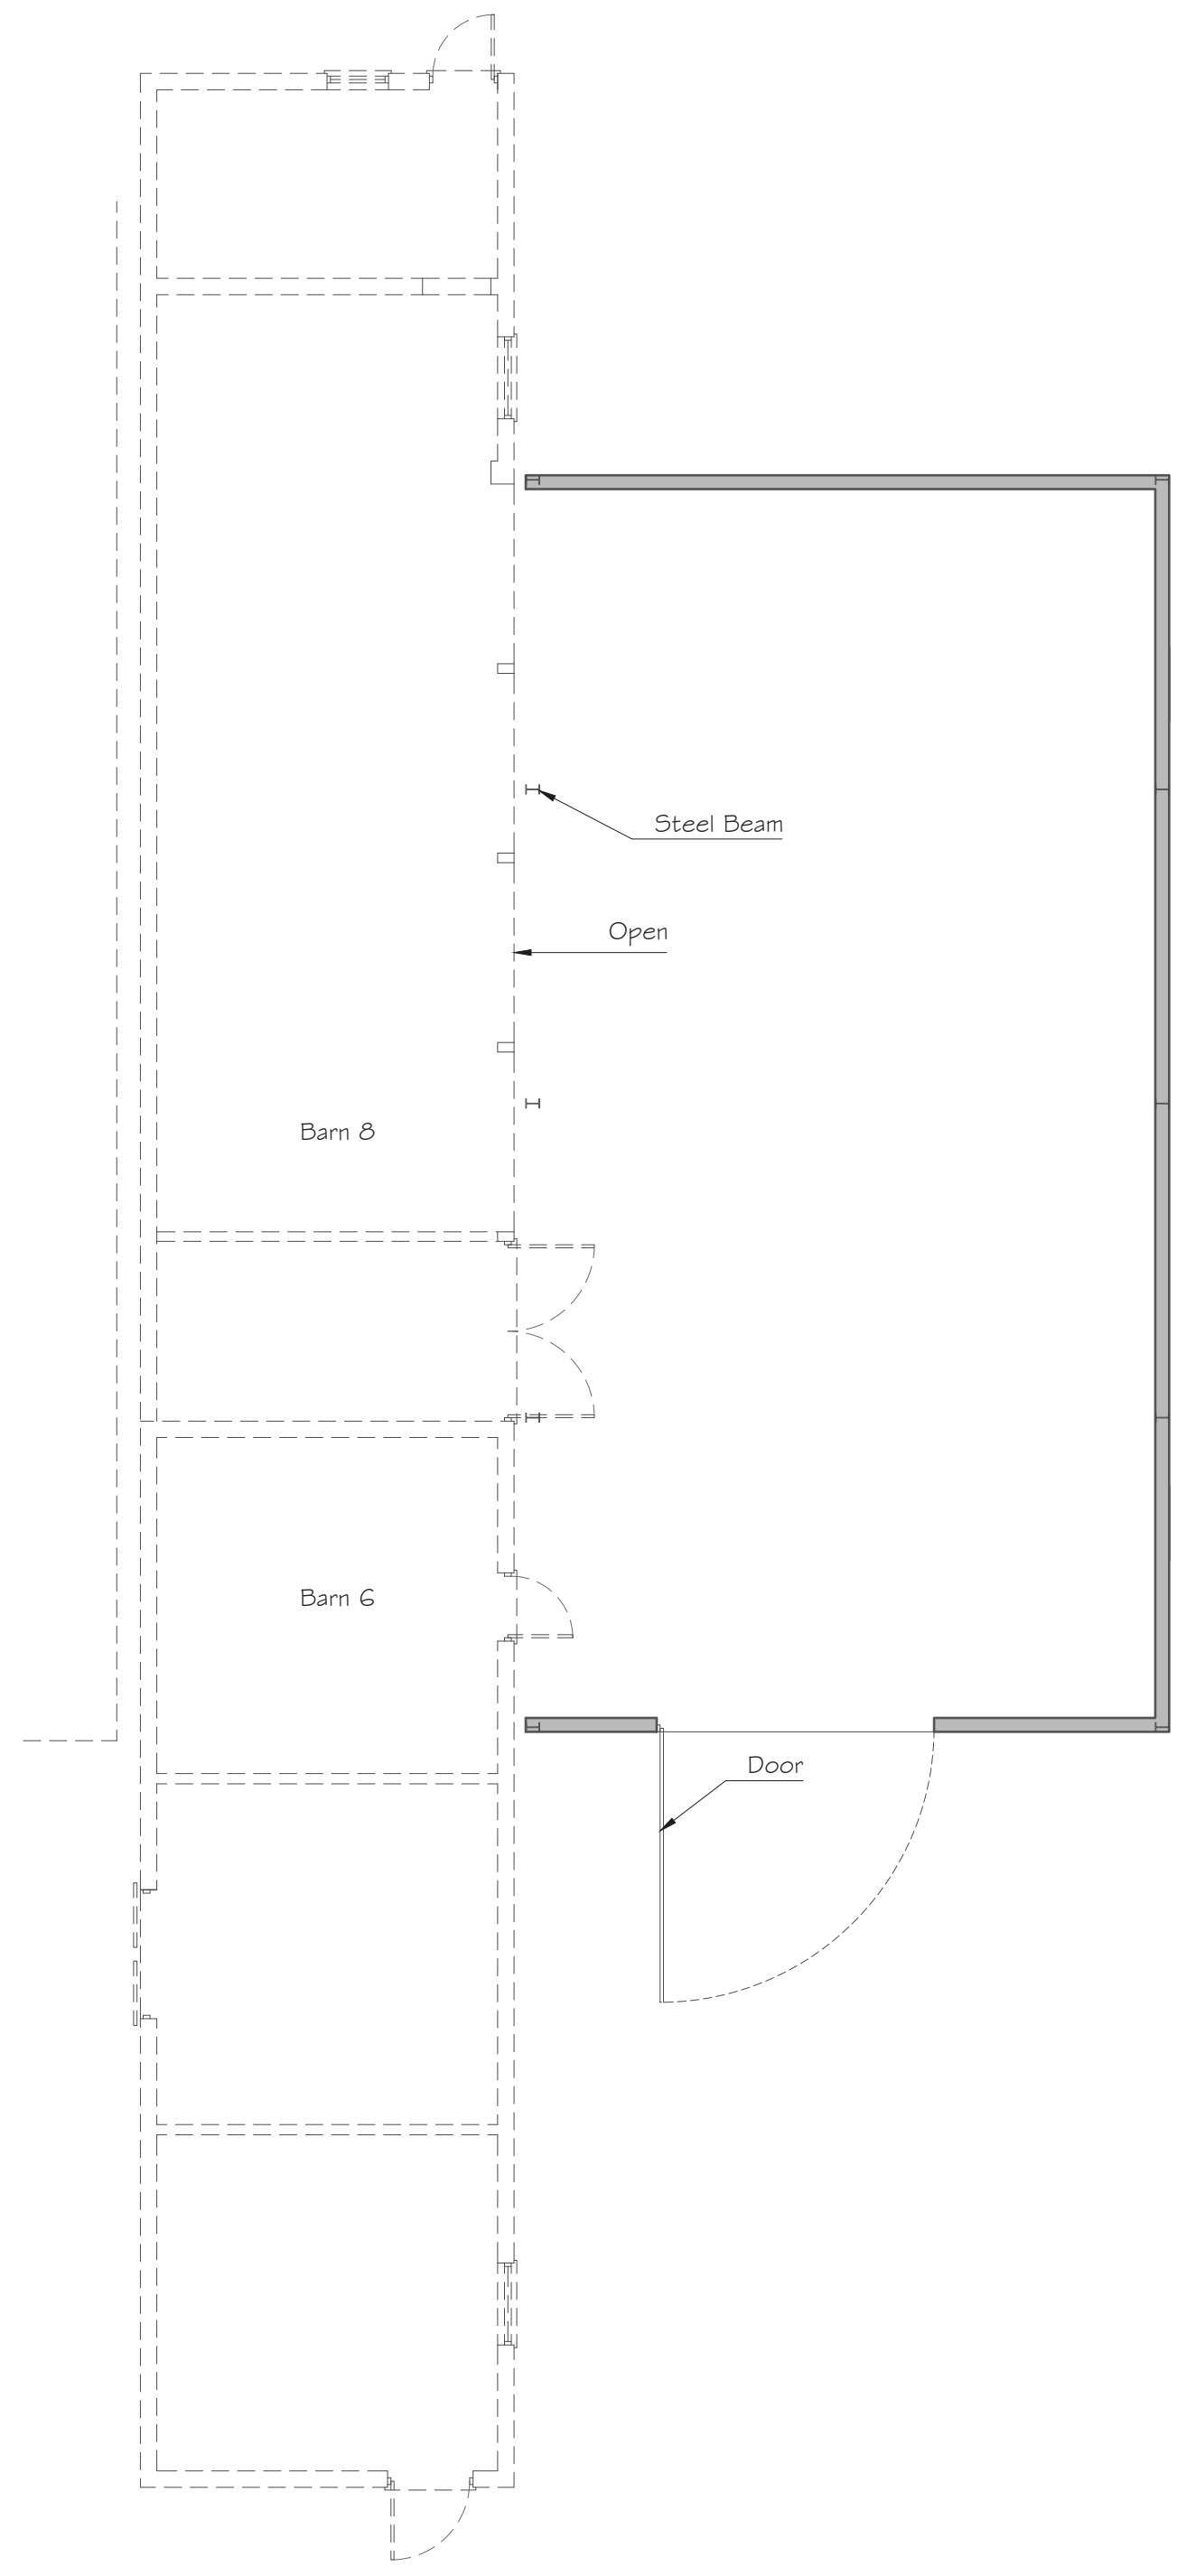

GROUND FLOOR PLAN BARN 3
Scale 1:100

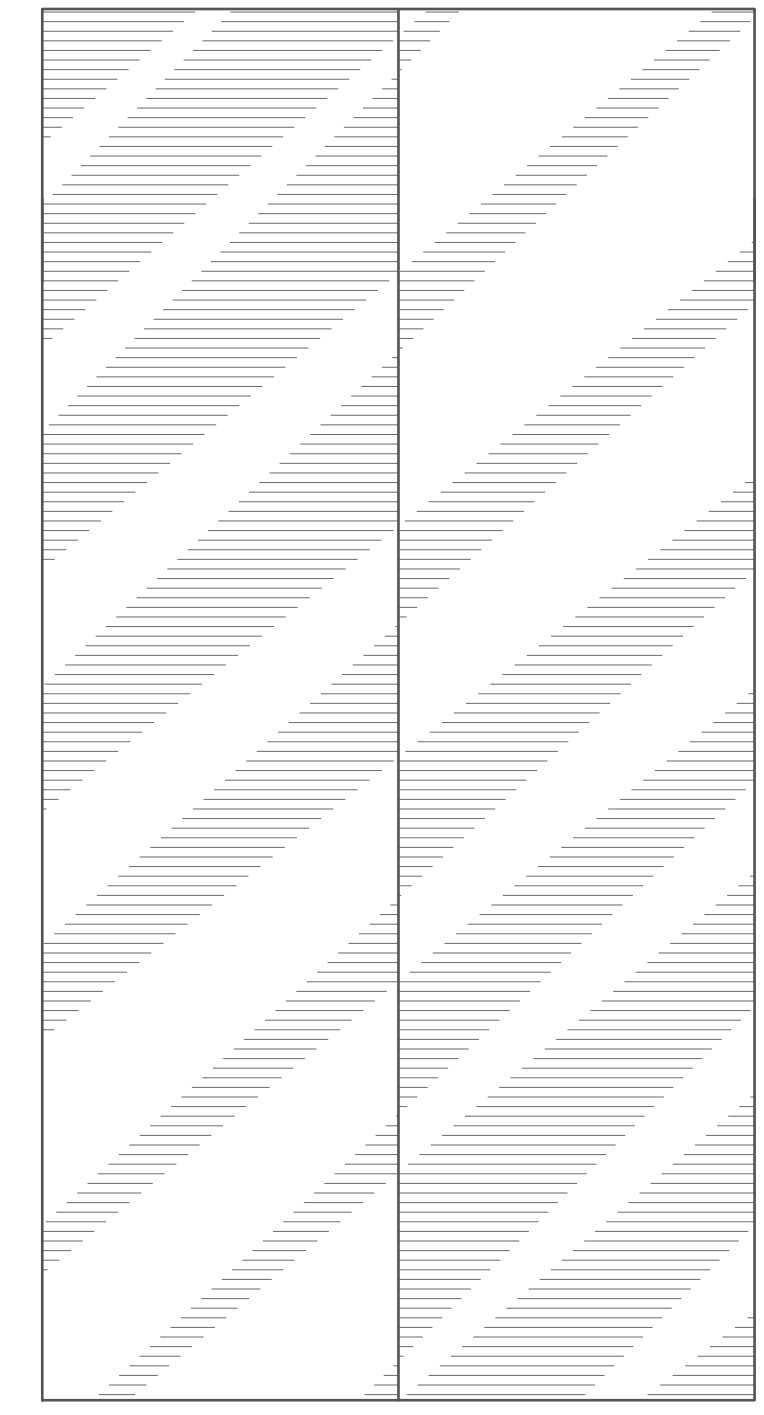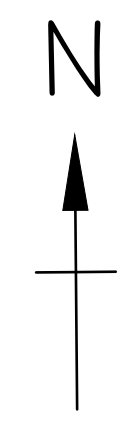

ROOF PLAN BARN 3
Scale 1:100

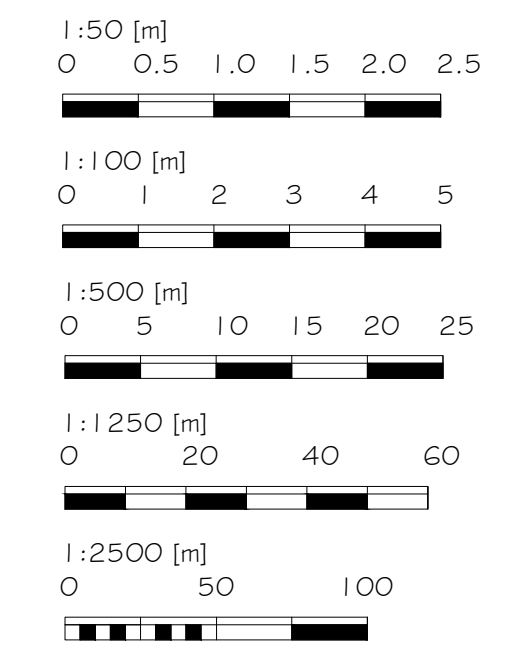

Alex Dawson www.addraughting.co.uk alex@addraughting.co.uk 01672 511412 07791 341698 59 Barrow Close Marlborough Wiltshire SN8 2BE		 AD DRAUGHTING ARCHITECTURAL SERVICES	
Client		RAW PLANNING	
Job Title		CONVERSIONS AT: WEDHAMPTON	
Drawing Title			
BARN 3 EXISTING ELEVATIONS AND PLANS			
Scale		AS SHOWN	
Date	04/02/2026	Drawn	AD
Drawing No.			Rev
1560-10			-