




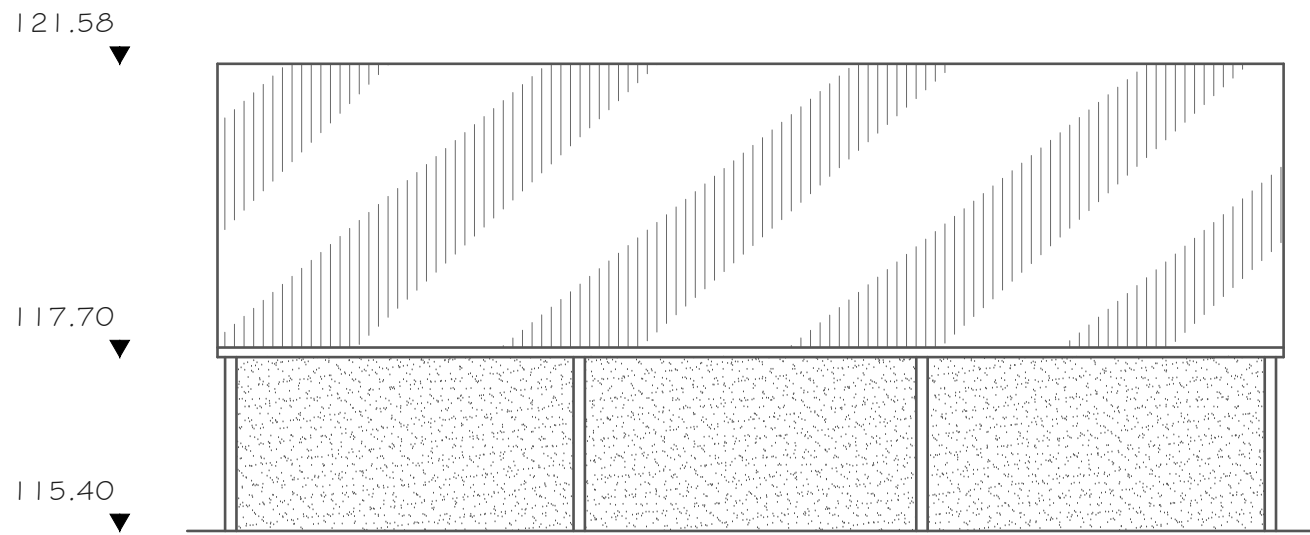


SOUTH ELEVATION
Scale 1:100

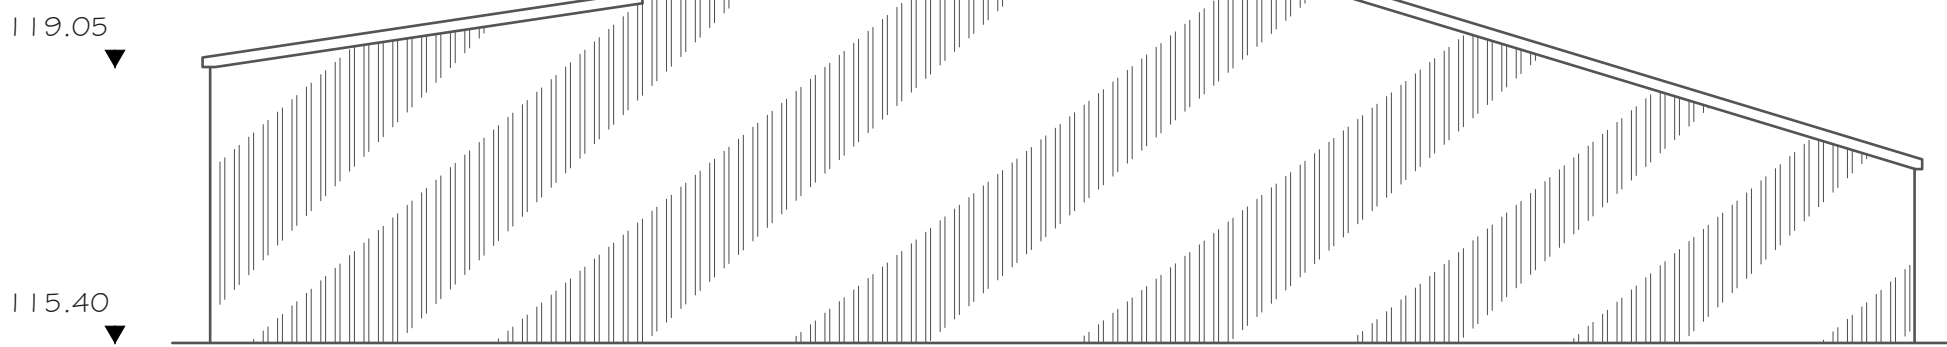


WEST ELEVATION
Scale 1:100

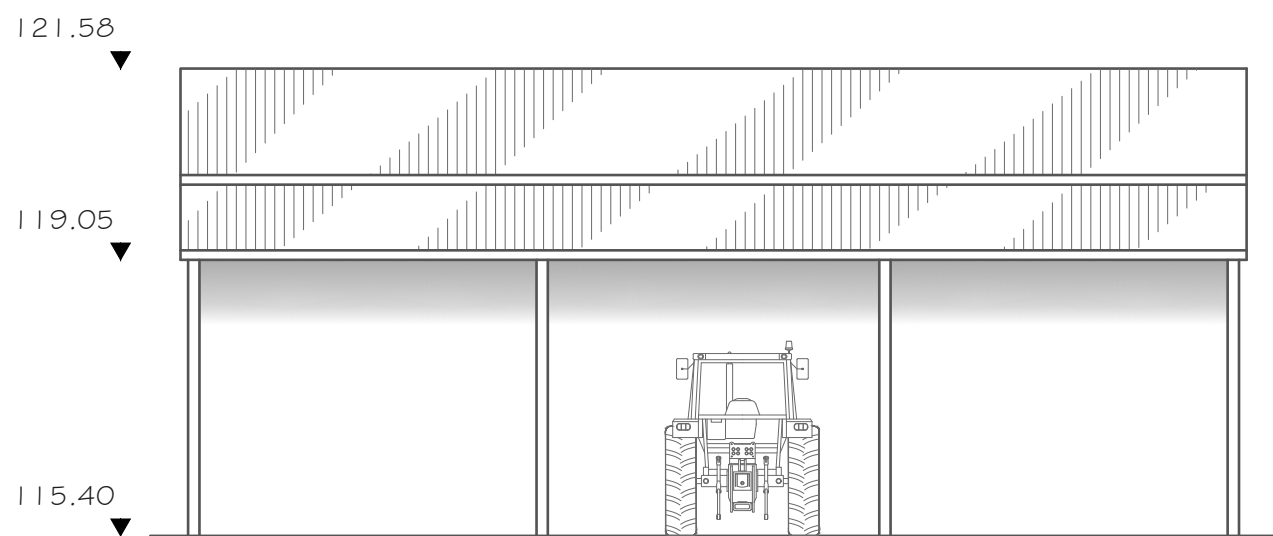



NORTH ELEVATION
Scale 1:100

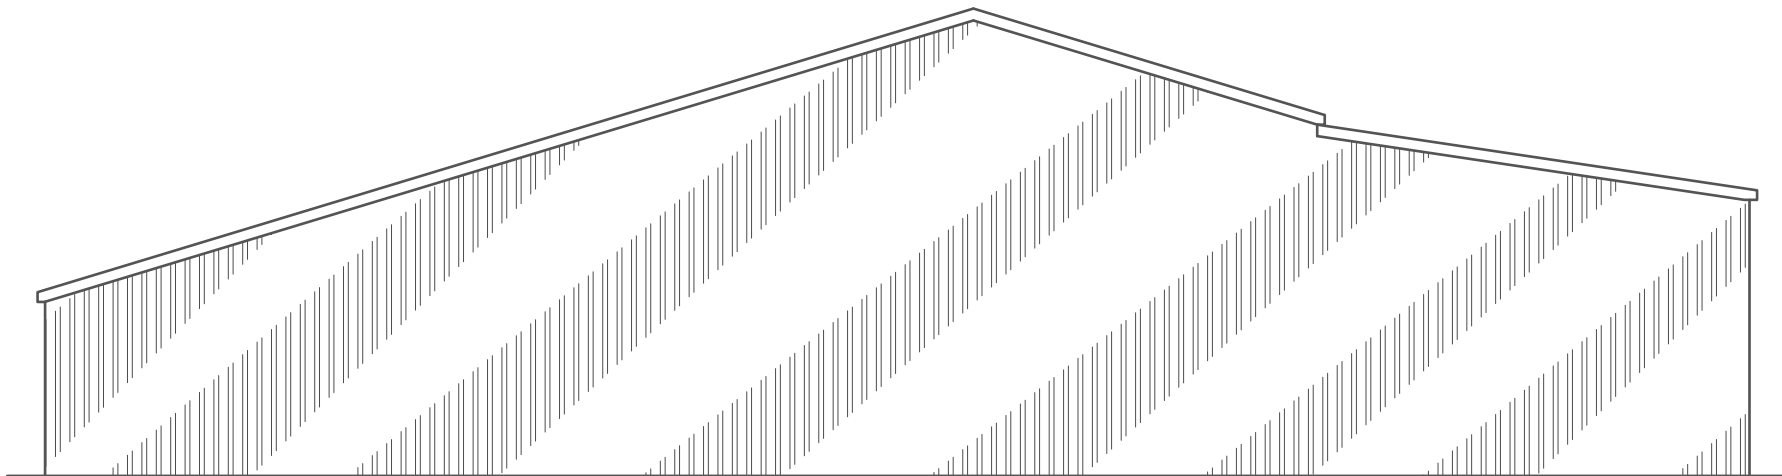


EAST ELEVATION
Scale 1:100

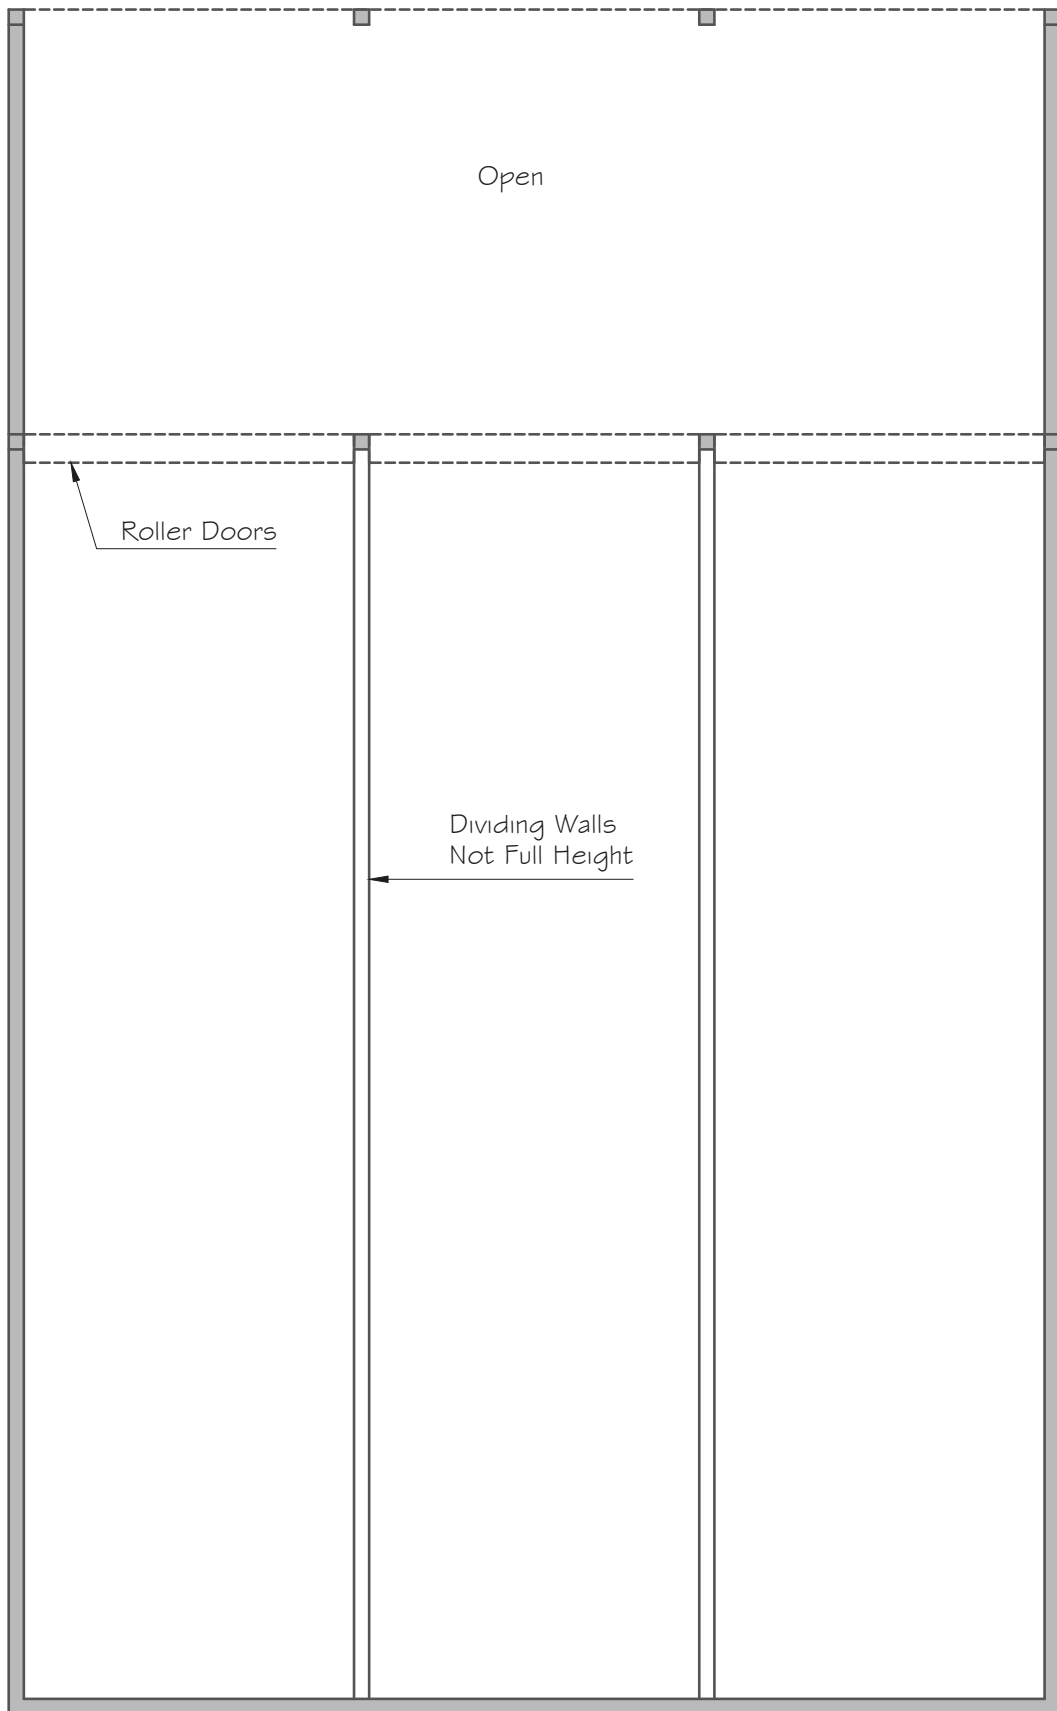

GROUND FLOOR PLAN
Scale 1:100

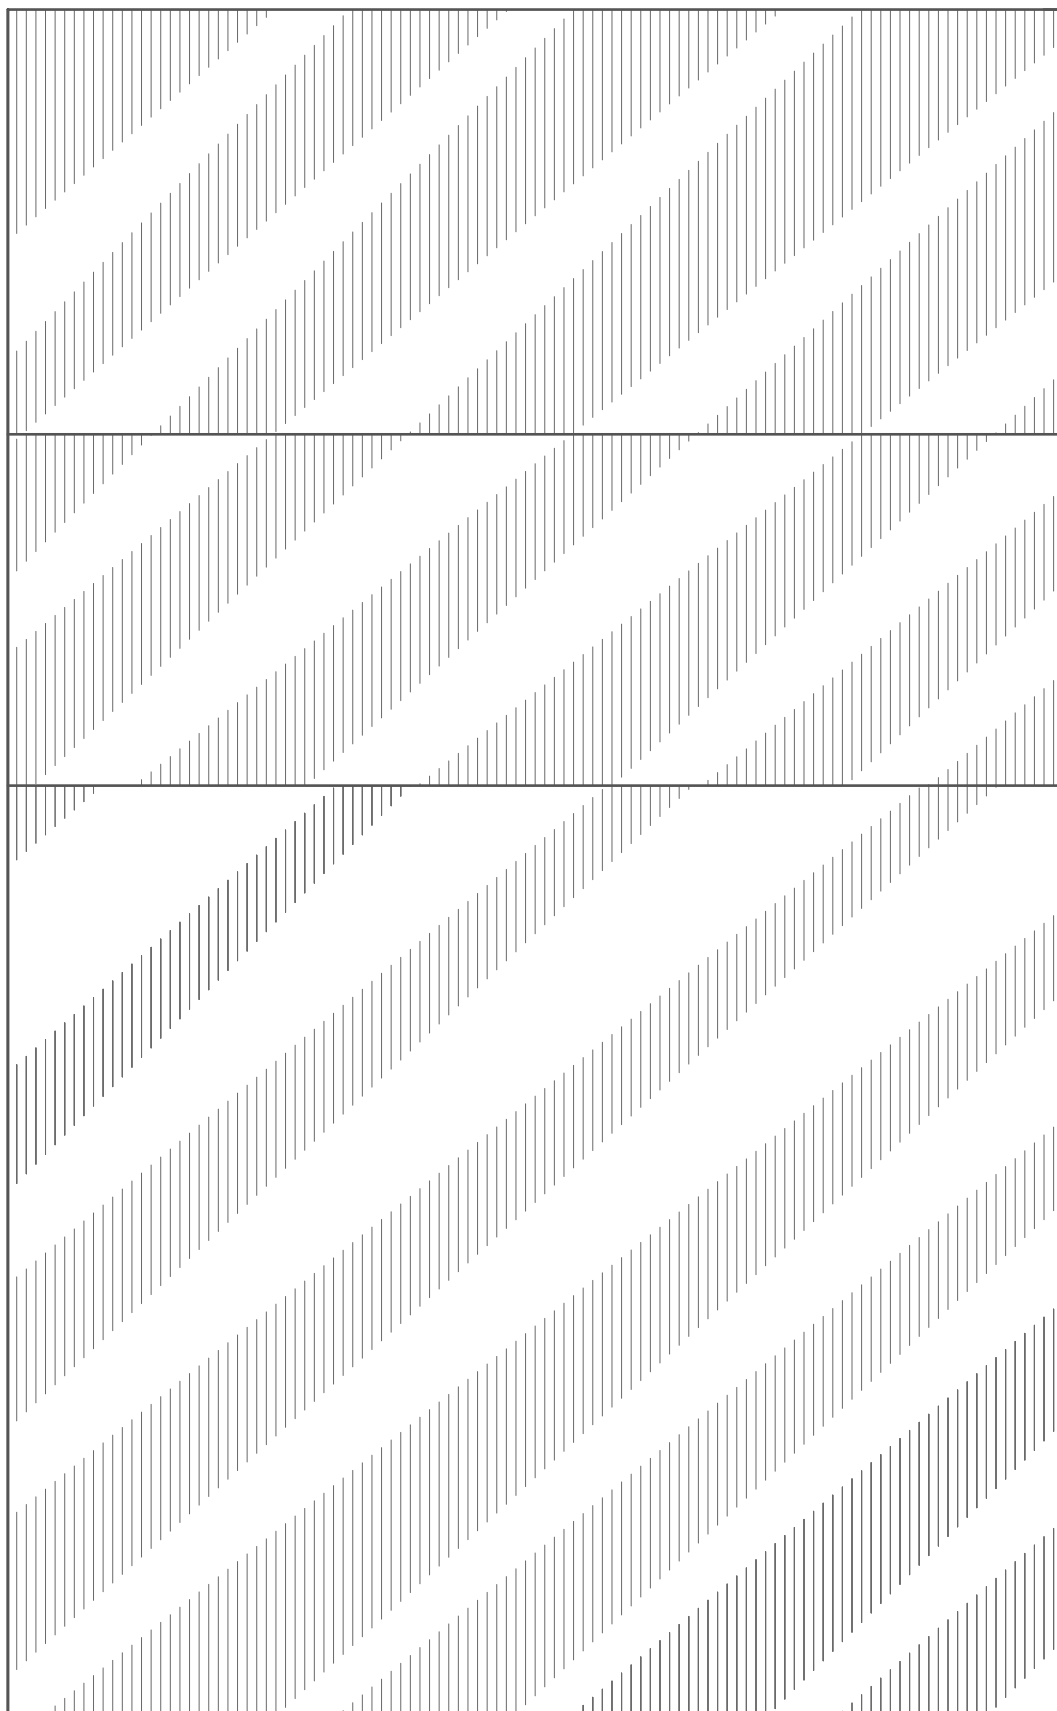 

ROOF PLAN
Scale 1:100

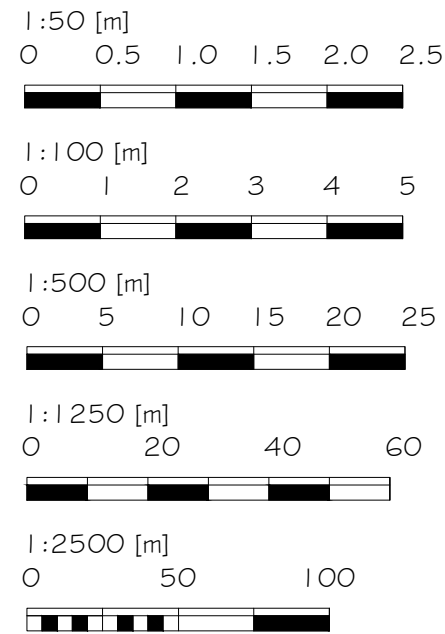

Alex Dawson
www.addraughting.co.uk
alex@addraughting.co.uk
01672 511412
07791 341698

59 Barrow Close
Marlborough
Wiltshire
SN8 2BE



Client	
RAW PLANNING	
Job Title	
CONVERSIONS AT: WEDHAMPTON	
Drawing Title	
BARN 7 EXISTING ELEVATIONS AND PLANS	
Scale	
AS SHOWN	
Date	04/02/2026
Drawn	AD
Drawing No.	
1560-11	
Rev	-