




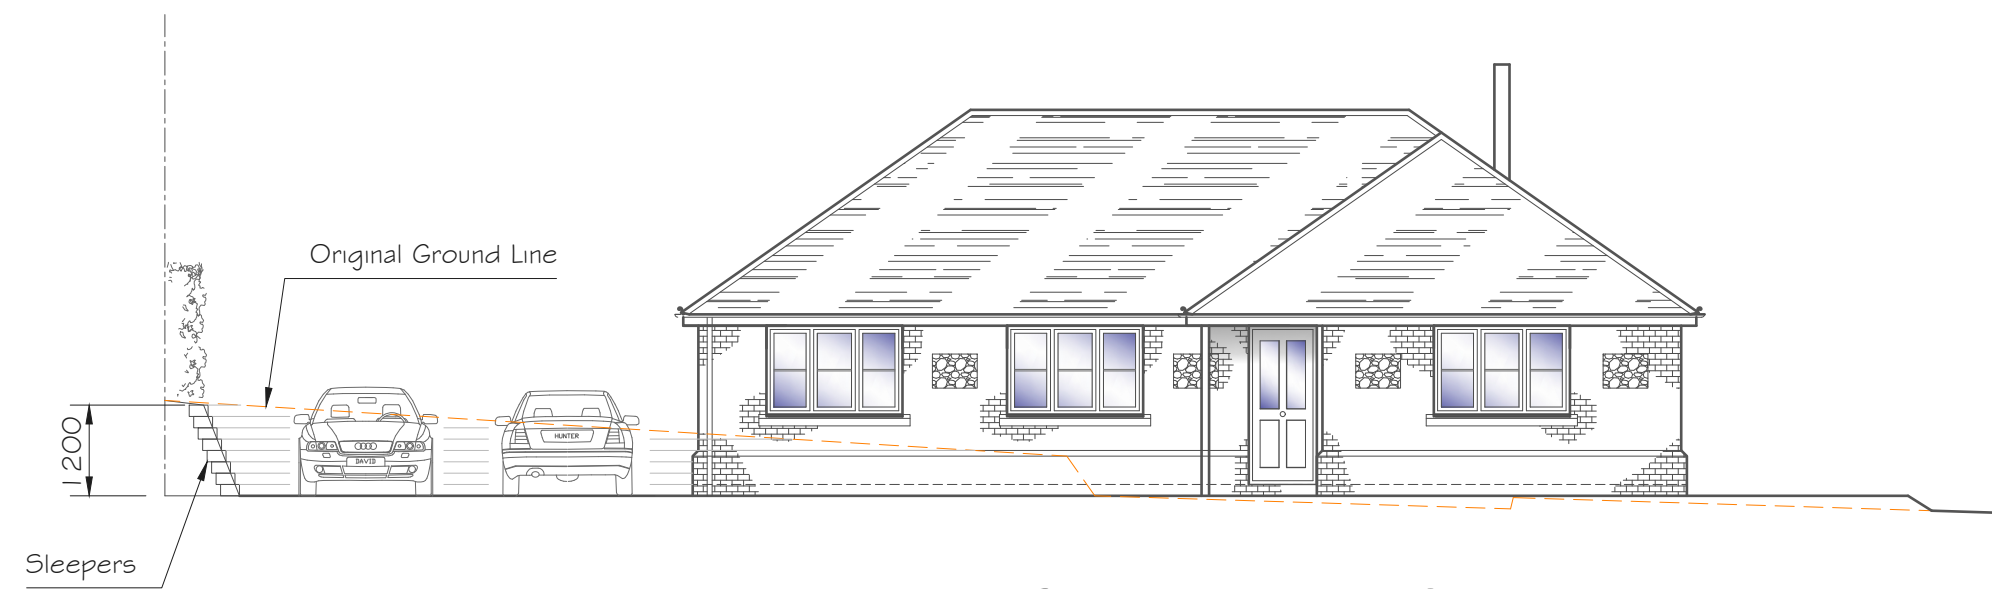

WESTERN ELEVATION
Scale 1:100

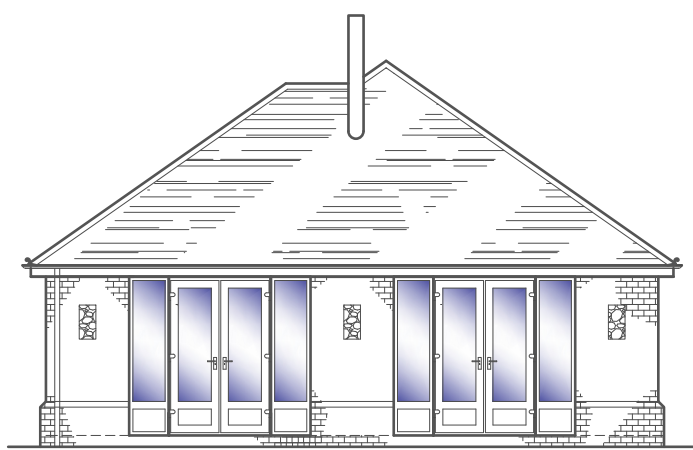


SOUTHERN ELEVATION
Scale 1:100

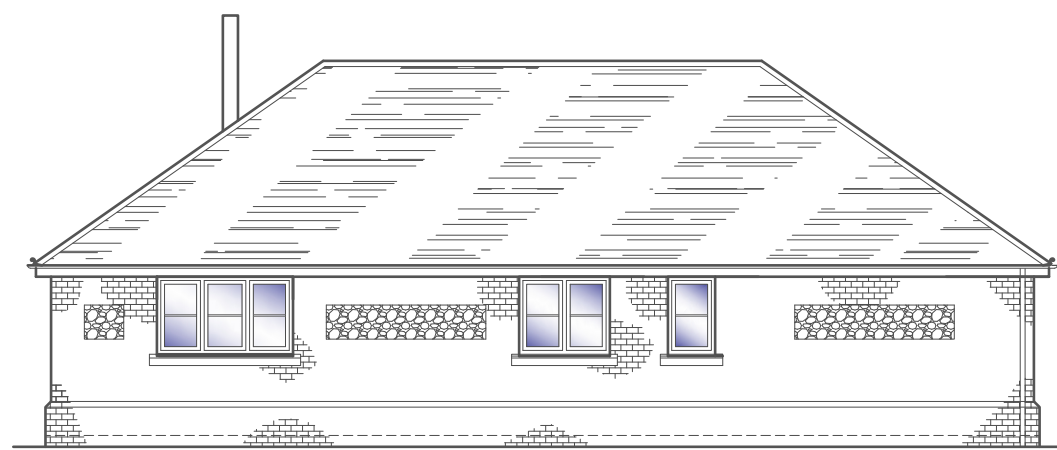


EASTERN ELEVATION
Scale 1:100




NORTHERN ELEVATION
Scale 1:100

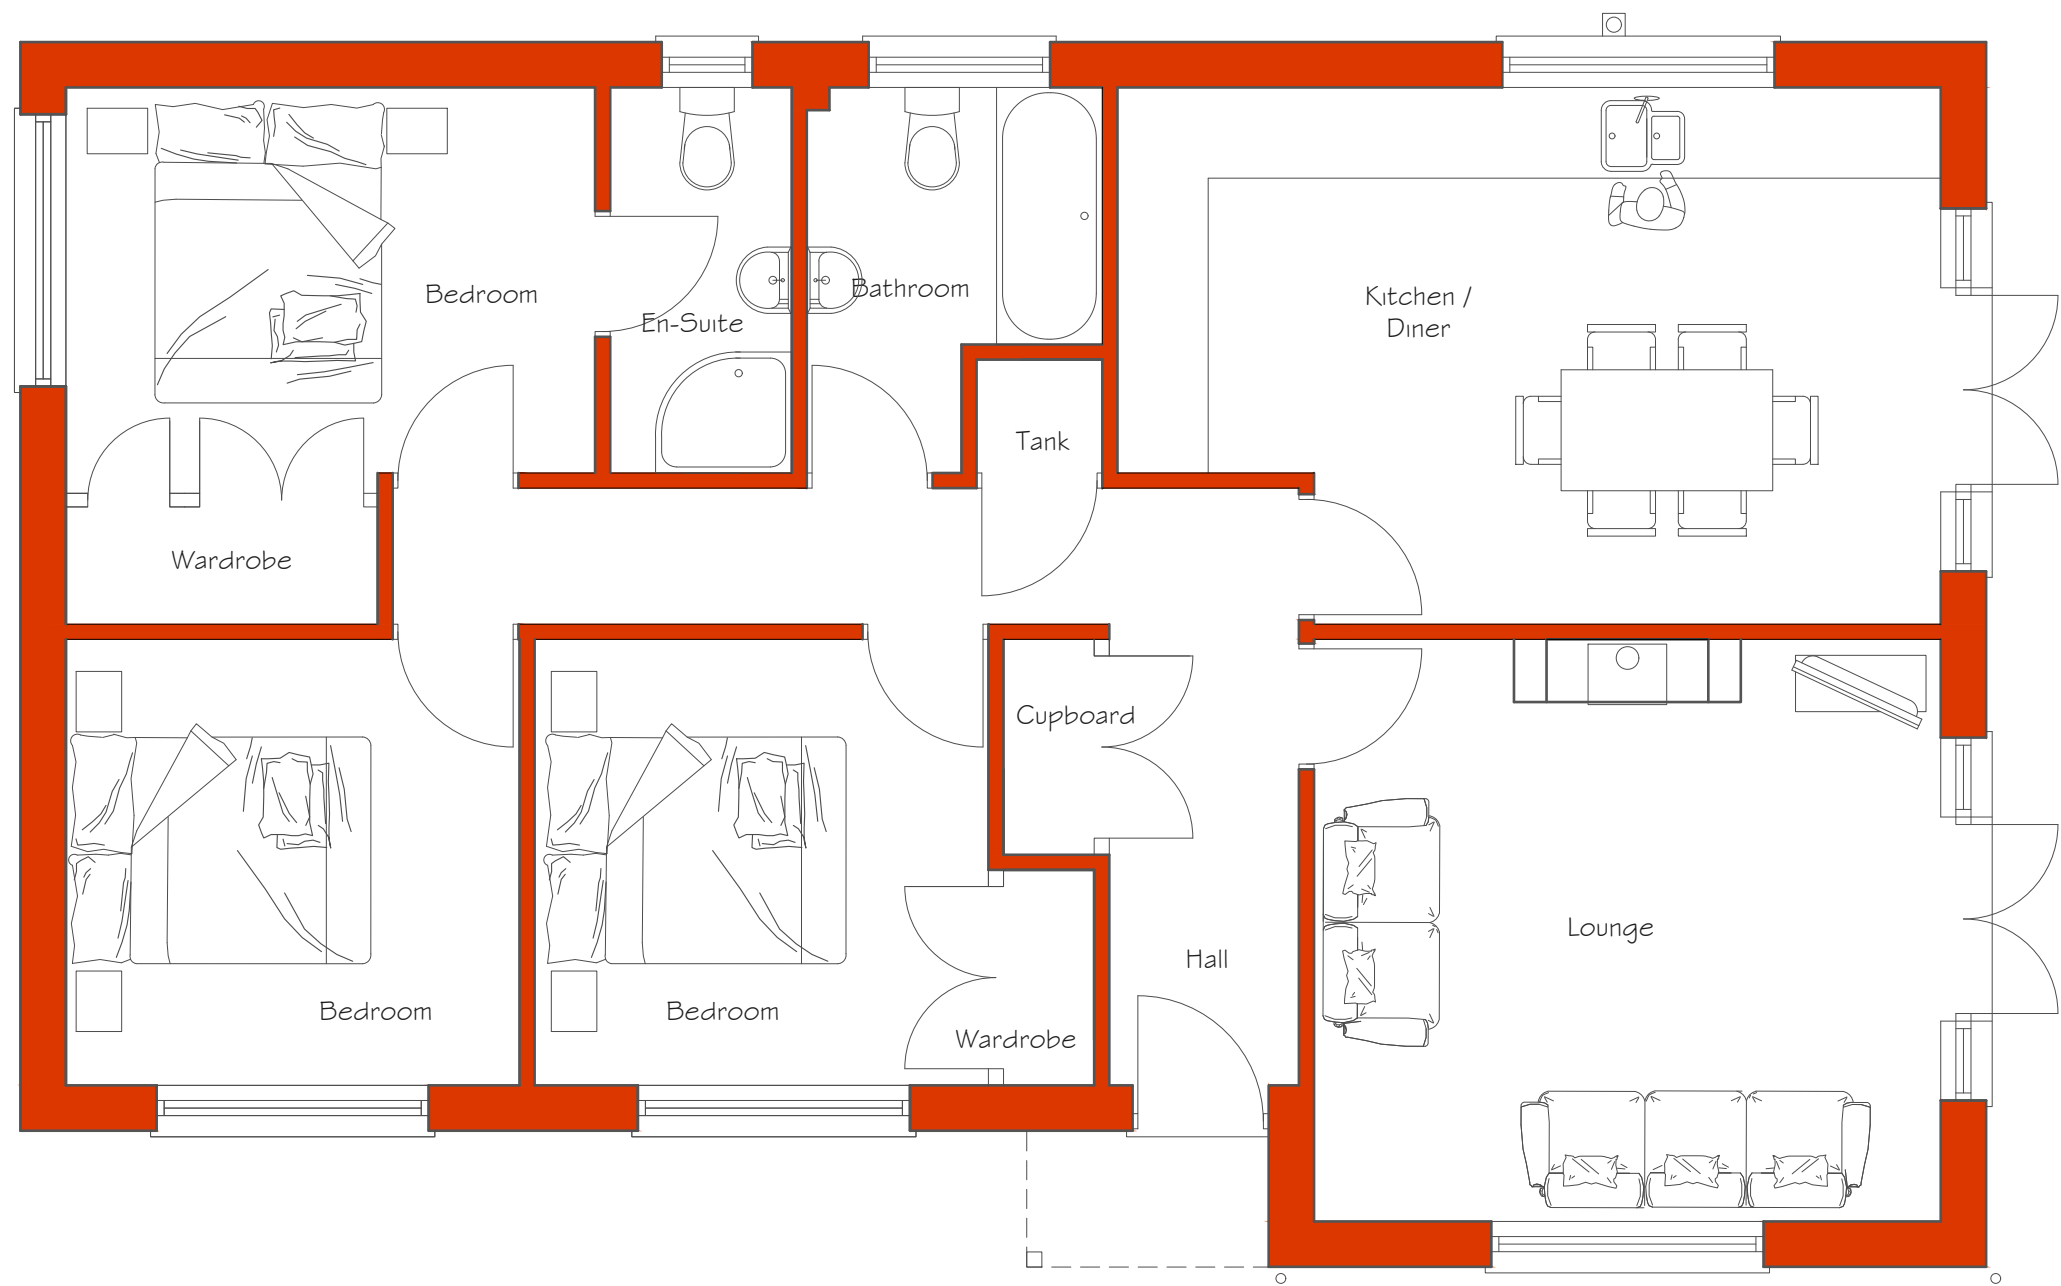





GROUND FLOOR PLAN
Scale 1:50

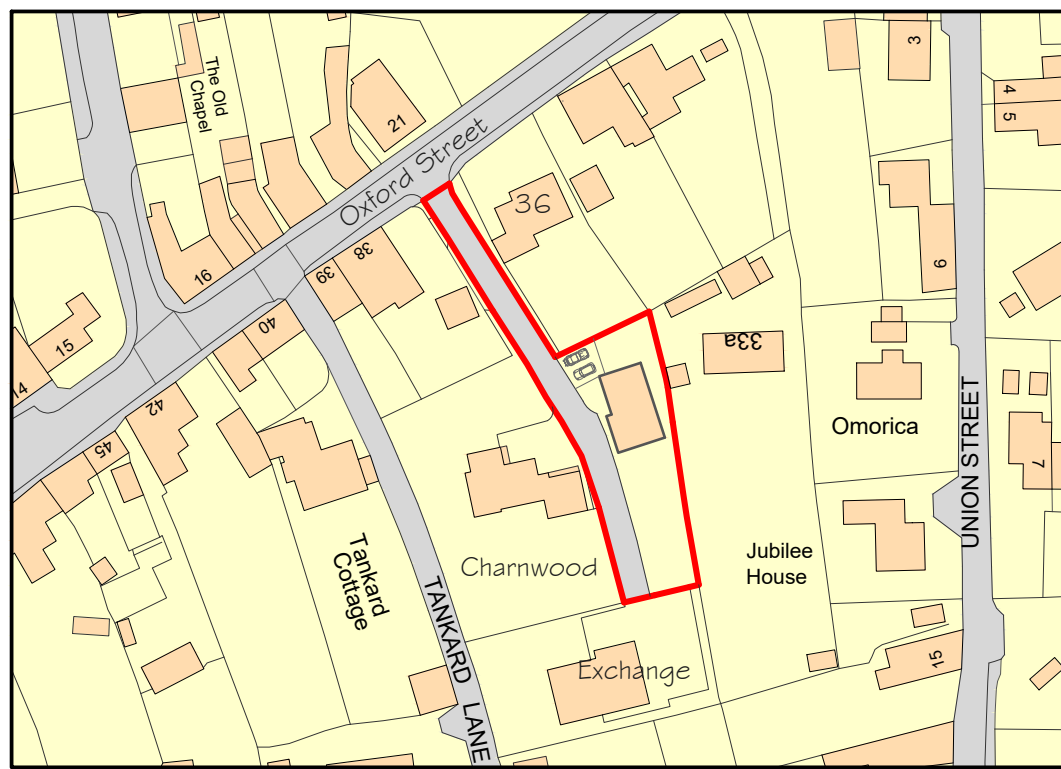

PROPOSED LOCATION PLAN
Scale 1:1250

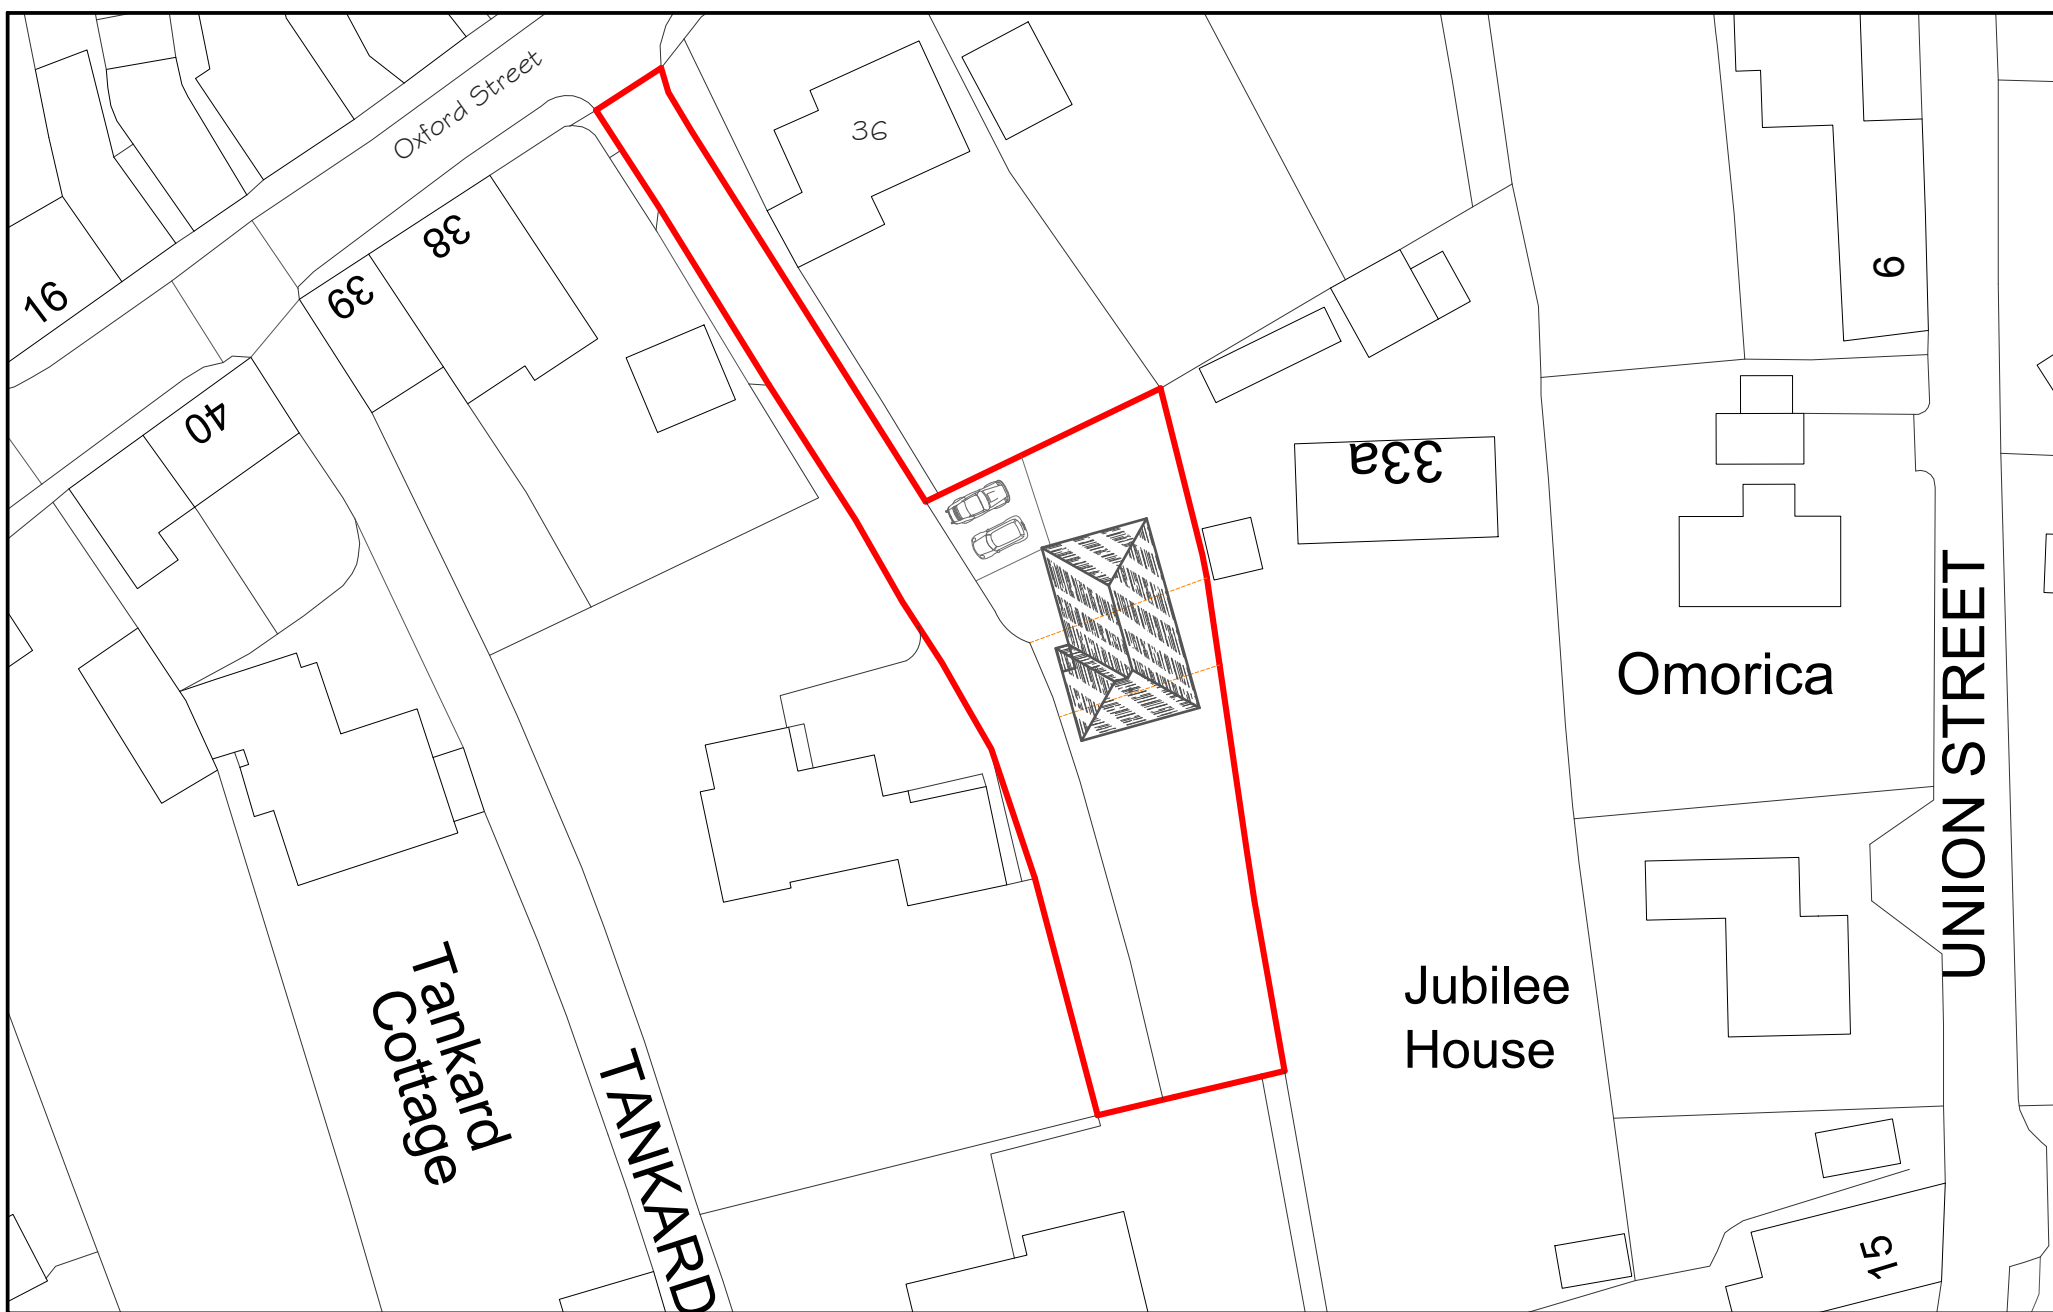

PROPOSED BLOCK PLAN
Scale 1:500

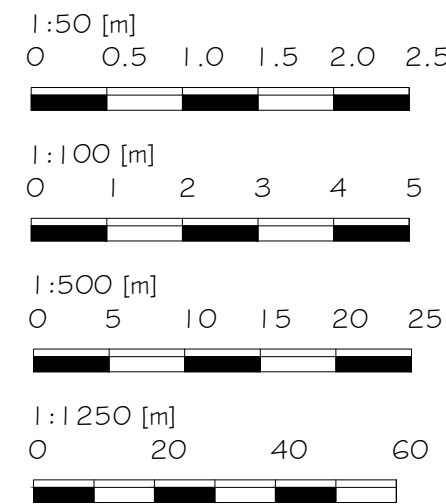 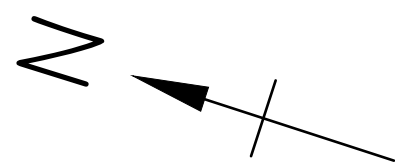 

Alex Dawson
www.addraughting.co.uk
alex@addraughting.co.uk
01672 511412
07791 341698

59 Barrow Close
Marlborough
Wiltshire
SN8 2BE



Client

DAVID HUNTER

Job Title

HOUSE ADJACENT TO:
36 OXFORD STREET,
RAMSBURY,
WILTSHIRE,
SN8 2PS.

Drawing Title

ELEVATIONS AND PLANS

Scale

A5 SHOWN

Date

20/01/2026

Drawn

AD

Drawing No.

1341-02

Rev

A