




NORTH ELEVATION




SOUTH ELEVATION




EAST ELEVATION

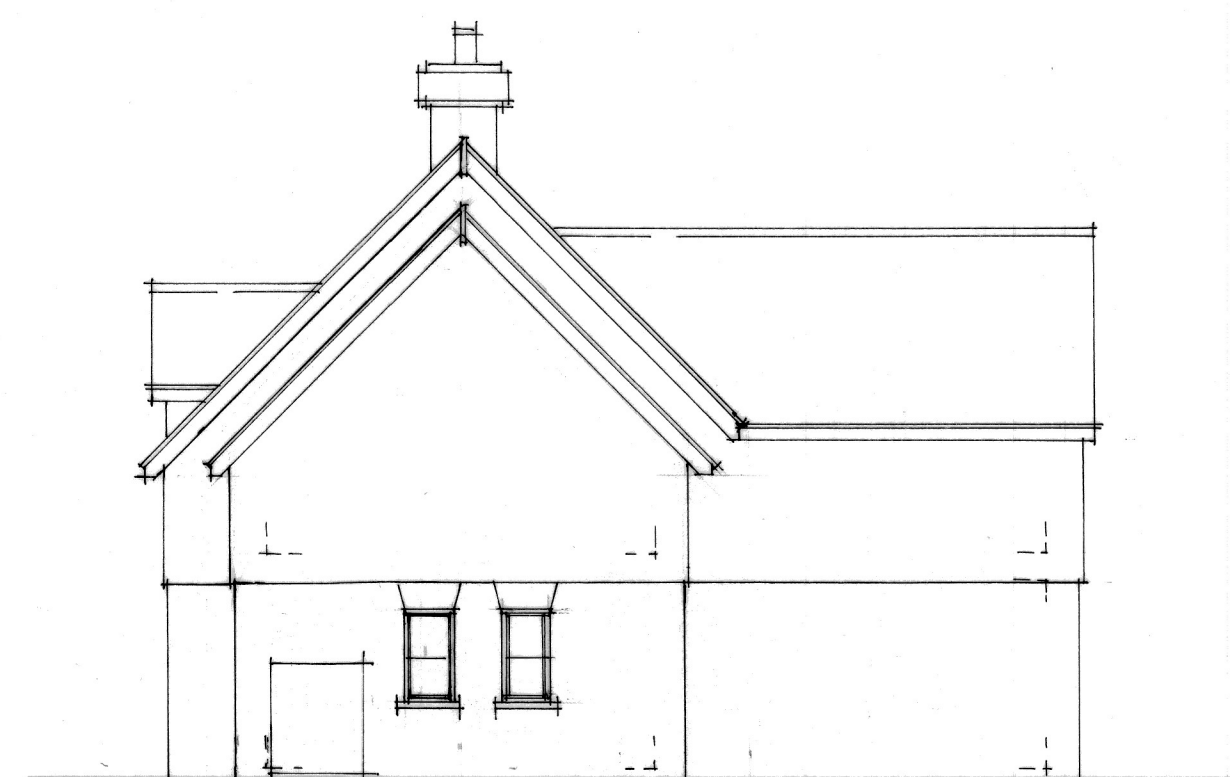


WEST ELEVATION

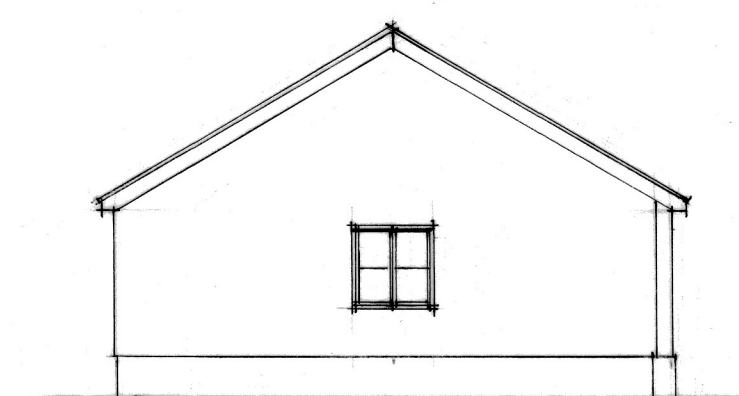


NORTH ELE.

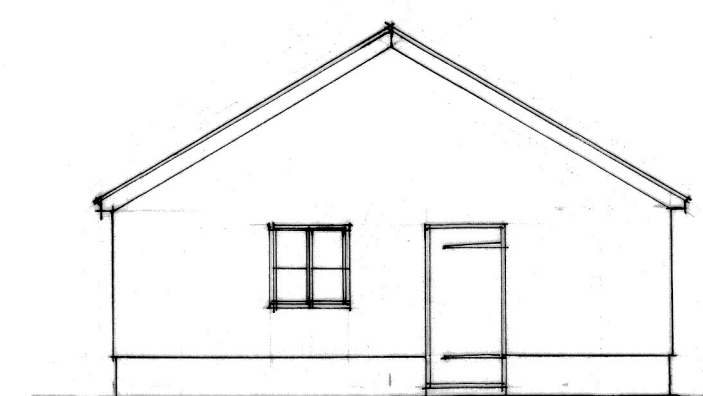


SOUTH ELE.

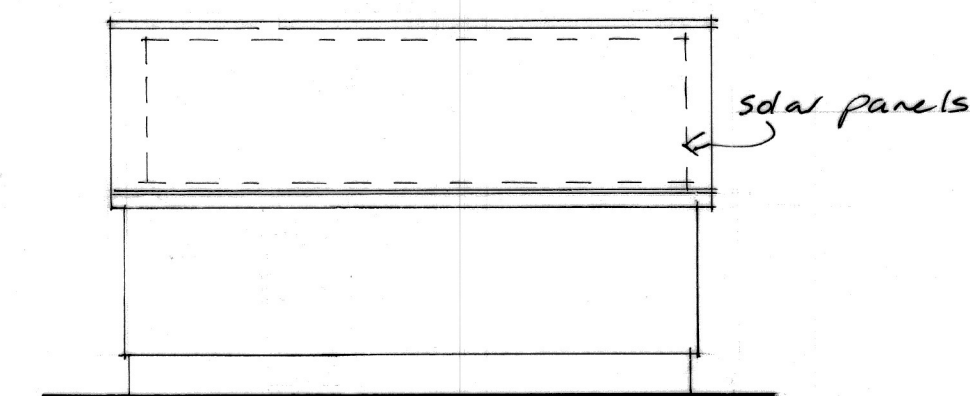


EAST ELE.

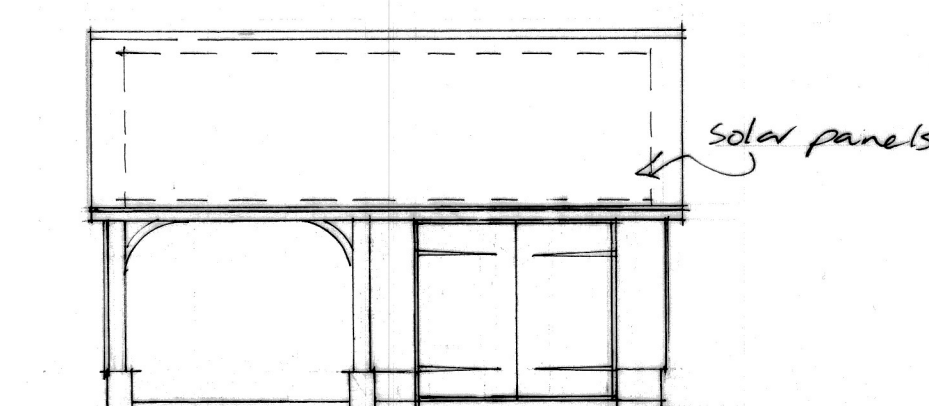


WEST ELE.

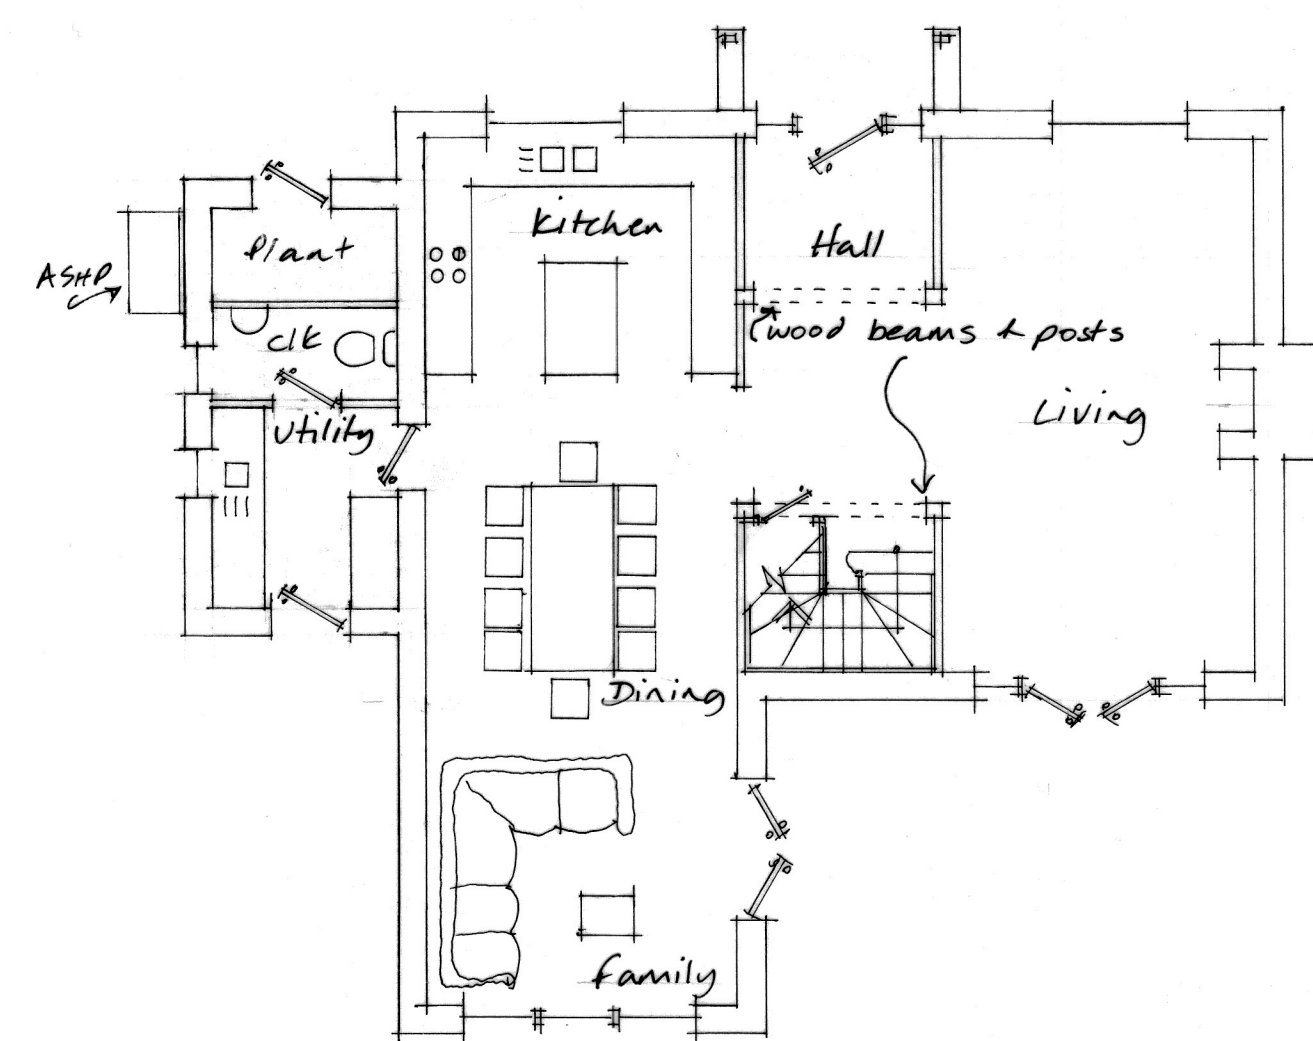


GROUND FLOOR PLAN

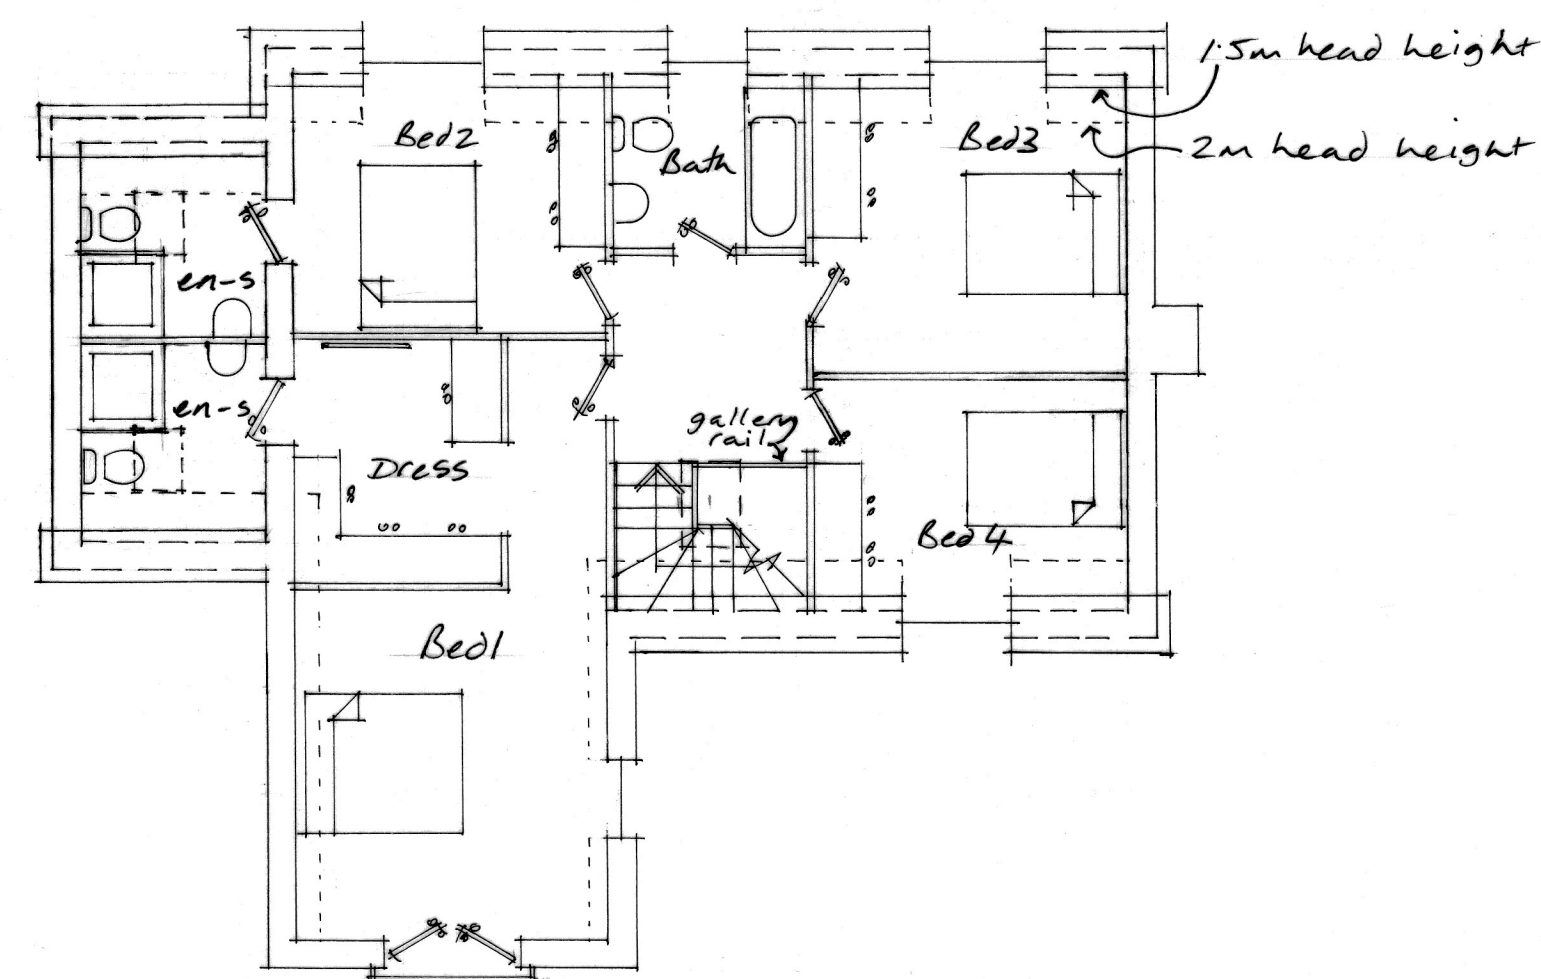

FIRST FLOOR PLAN

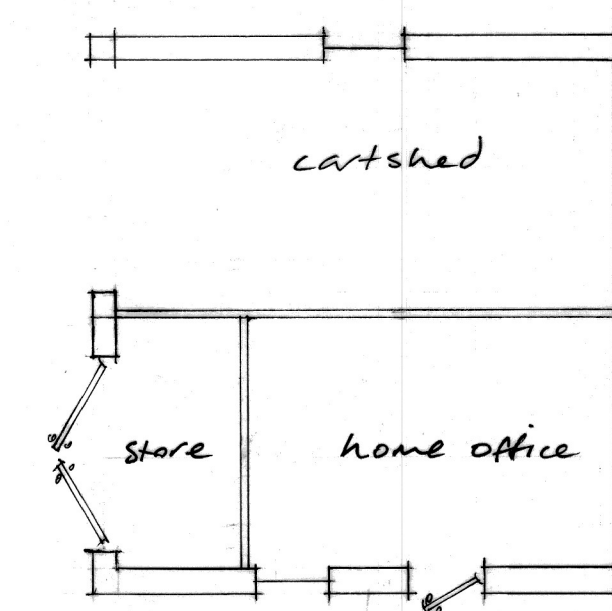

GARAGE PLAN

 

revisions int date

Contractors, Sub Contractors and Suppliers are to check all relevant dimensions and levels of site and buildings before commencing any shop drawings or building work.

This drawing is copyright and may not be reproduced in any part or form without the written consent of Fowler Architecture & Planning.

project

LAND AT EAST GRAFTON


drawing

DESIGN SCHEME

scale date

1:100 @ A1 JAN '25

drawing no 251113 ~ 02 C REV

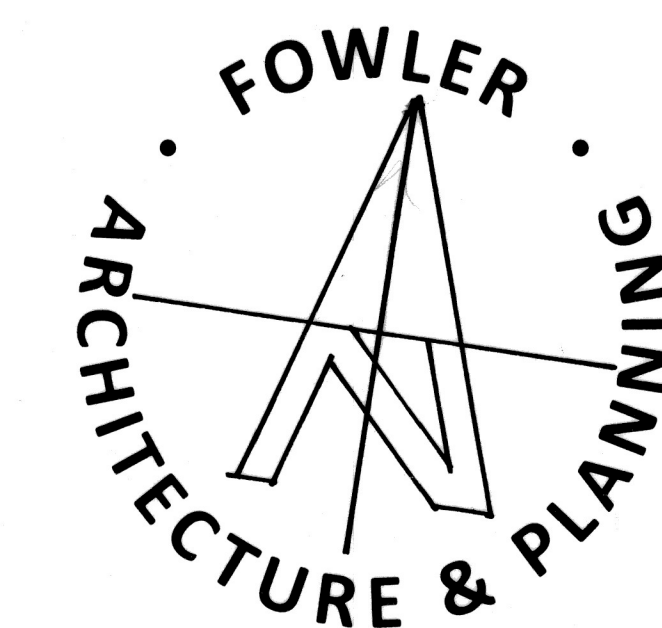

39 High Street
Pewsey
Wiltshire
SN9 5AF

01672 569444
enquiries@faap.co.uk