




Rear Elevation

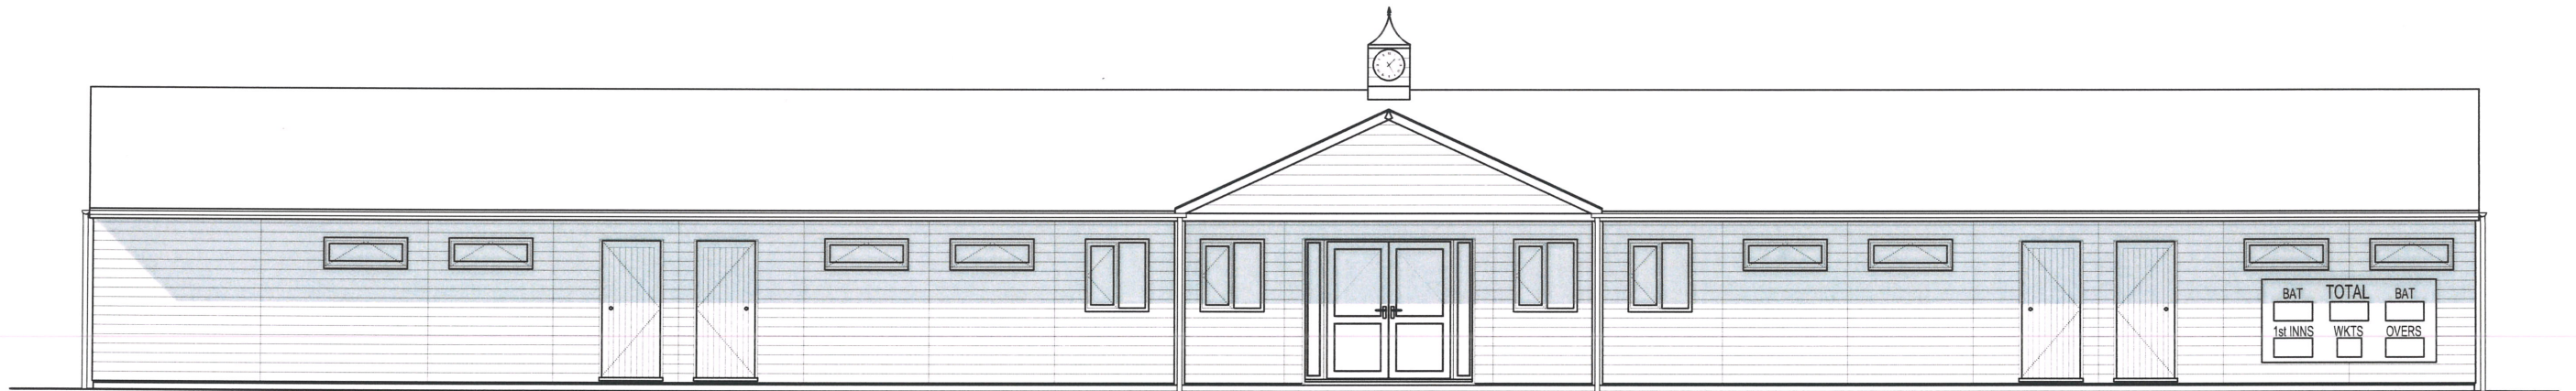


Front Elevation

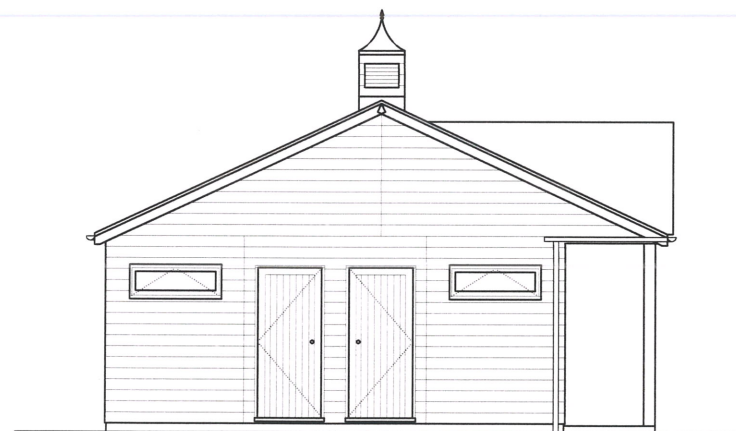

Left Elevation

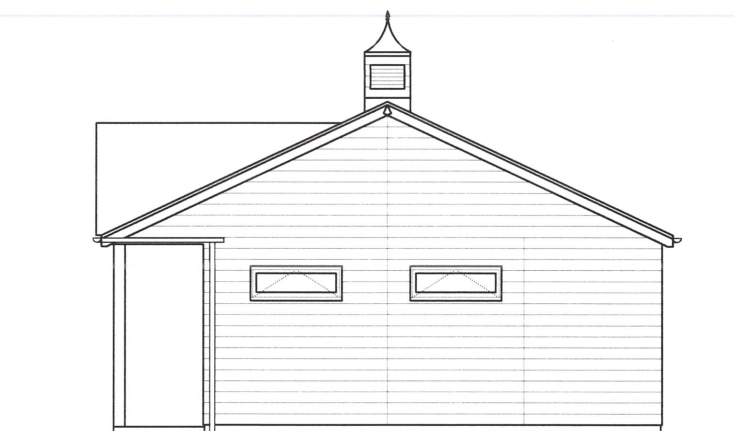

Right Elevation

 

PASSMORES

EST 1909

High Street, Strood, Rochester, Kent. ME2 4DR
Tel: 01634 290033 info@passmores.co.uk
Fax: 01634 290084 www.passmores.co.uk

Customer

Chippenham Cricket Club.
Bristol Street,
Chippenham,
Wiltshire. SN15 1NH

Description

34.20m x 6.00m
Club Range Building
with 1.2m Verandah
Sheet 3

Rev	Description	Date
A	Building increased in size.	09.07.2021
B	4no. windows added to rear elevation.	30.06.2022
C	UPVC Entrance doors. Scoreboard added.	31.07.2025

Date	Scale	Drawn	Checked
05.07.2021	1:100 @ A3	J.M.D	

Drawing No	Rev
50-69518-SHEET3	C

© This drawing is copyright protected.
Solely for Passmore building use. Ref: 863-2
15-05-17