




EXISTING REAR ELEVATION
SCALE 1:100




PROPOSED REAR ELEVATION
SCALE 1:100

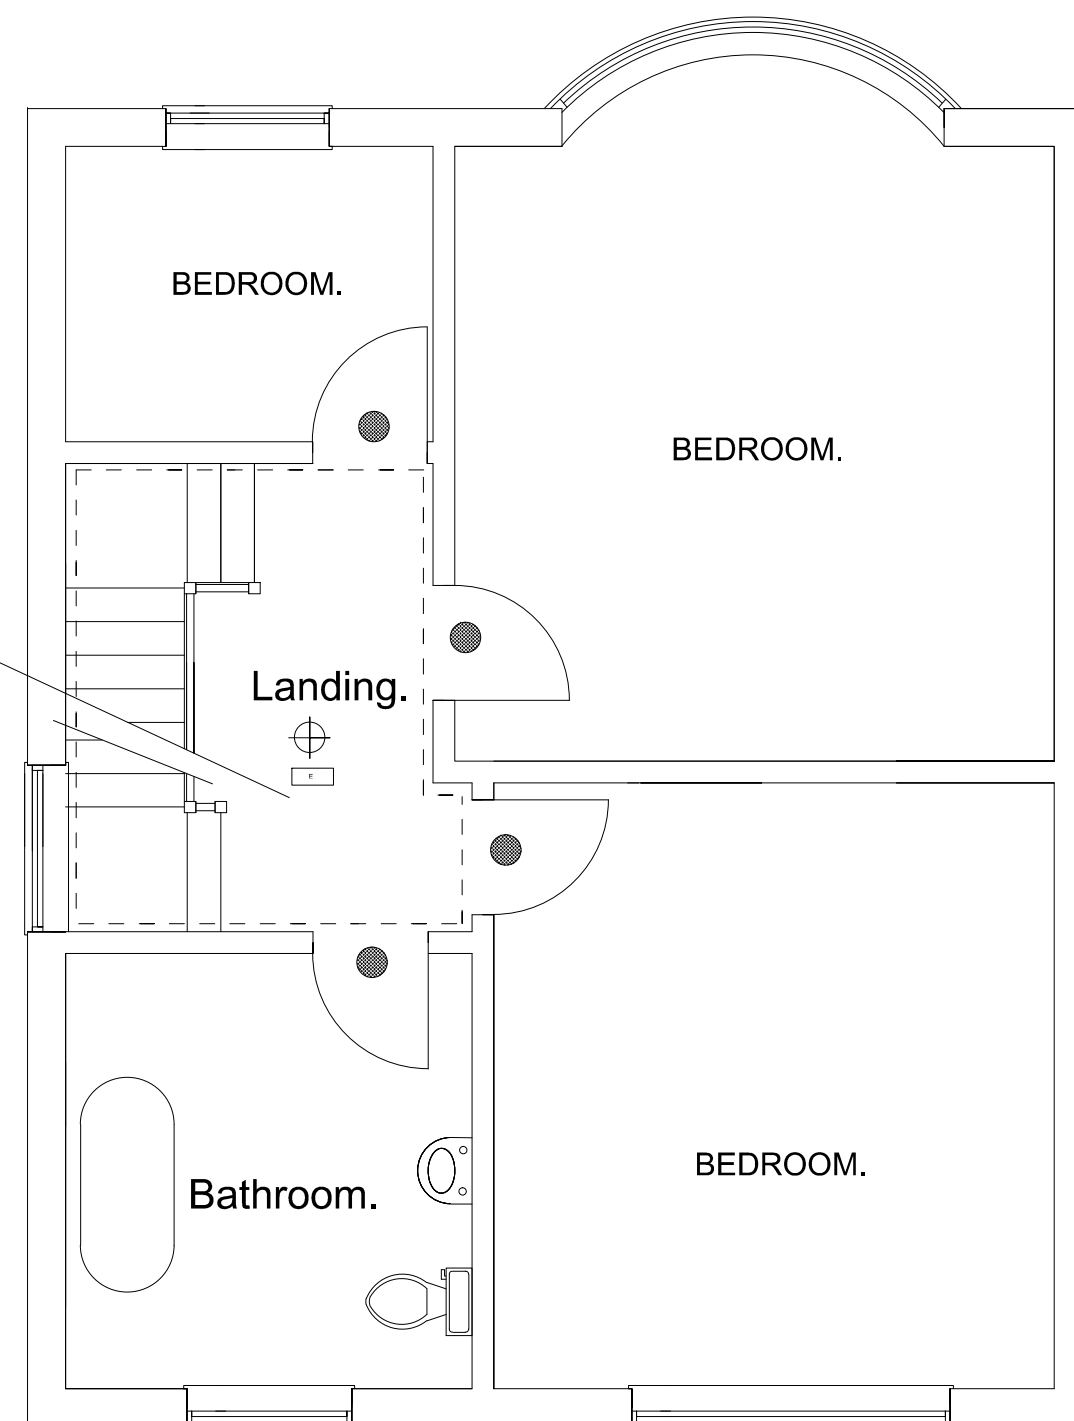


PROPOSED 1st FLOOR SCALE 1:50.



Block Plan
Scale 1:500

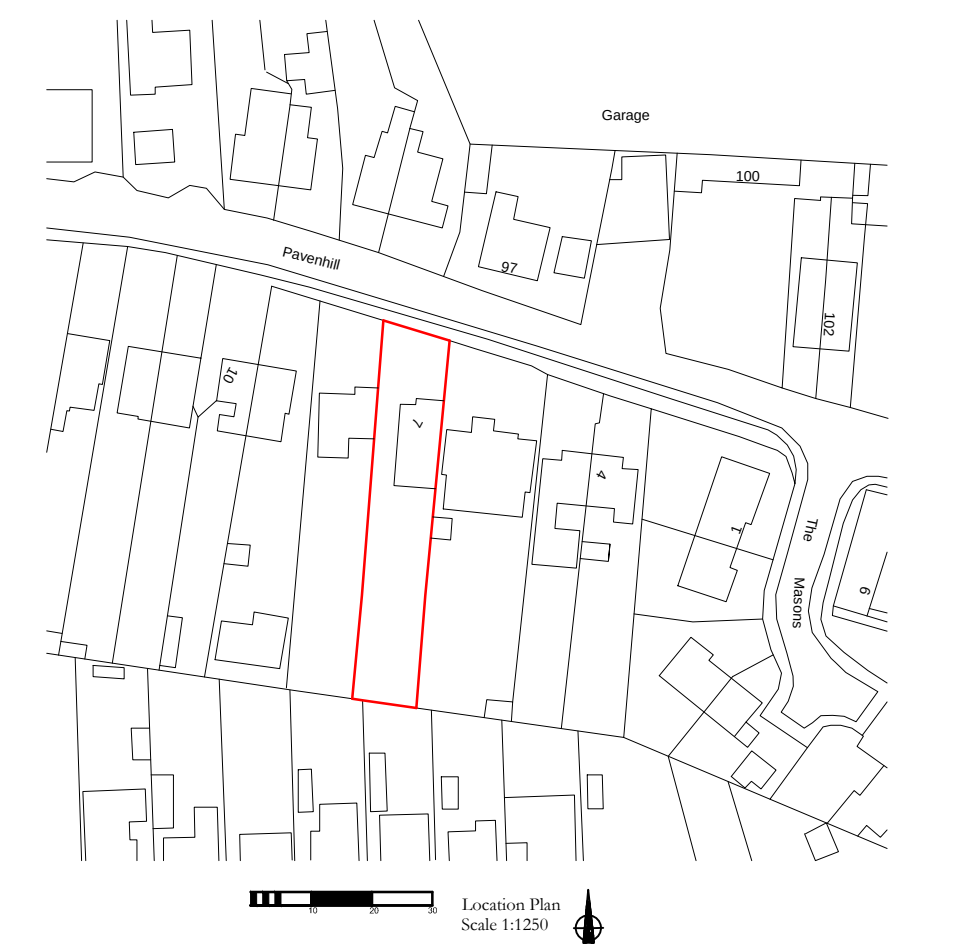

Location Plan
Scale 1:1250

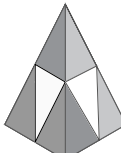client		Mr and Mrs Butler.	
SITE ADDRESS		7 Pavenhill Purton Swindon SN5 4BY	
PROJECT		Proposed Hip to gable dormer loft conversion.	
 RAND PLANNING CONSULTANCY LTD		Phil Rand Cherry Tree House Clardon lane Purton, Wiltshire SN5 4HN TEL 01793 771128	
Drawn by Phil Rand		Drawing No 01	
Scales 1:500 1:100 1:50		Date 3rd January 2006	