



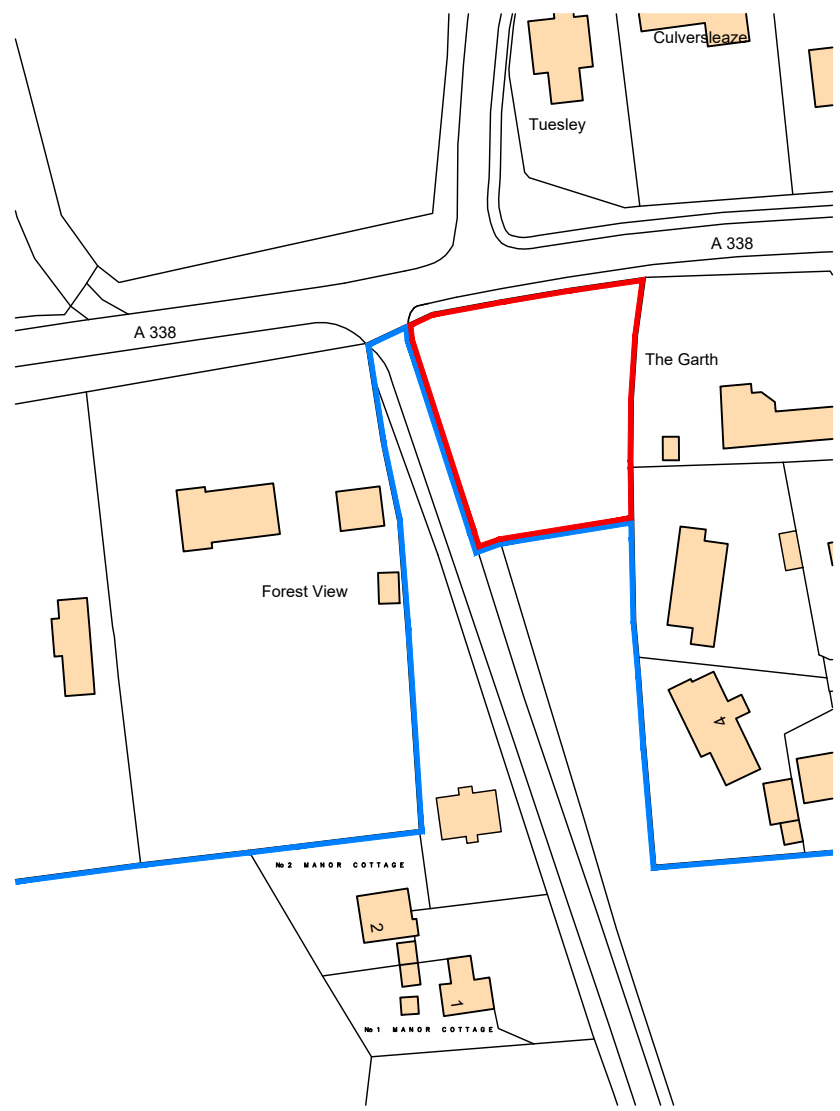


Ordnance Survey, (c) Crown Copyright 2023. All rights reserved. Licence number 100022432

Location Plan
1:1250

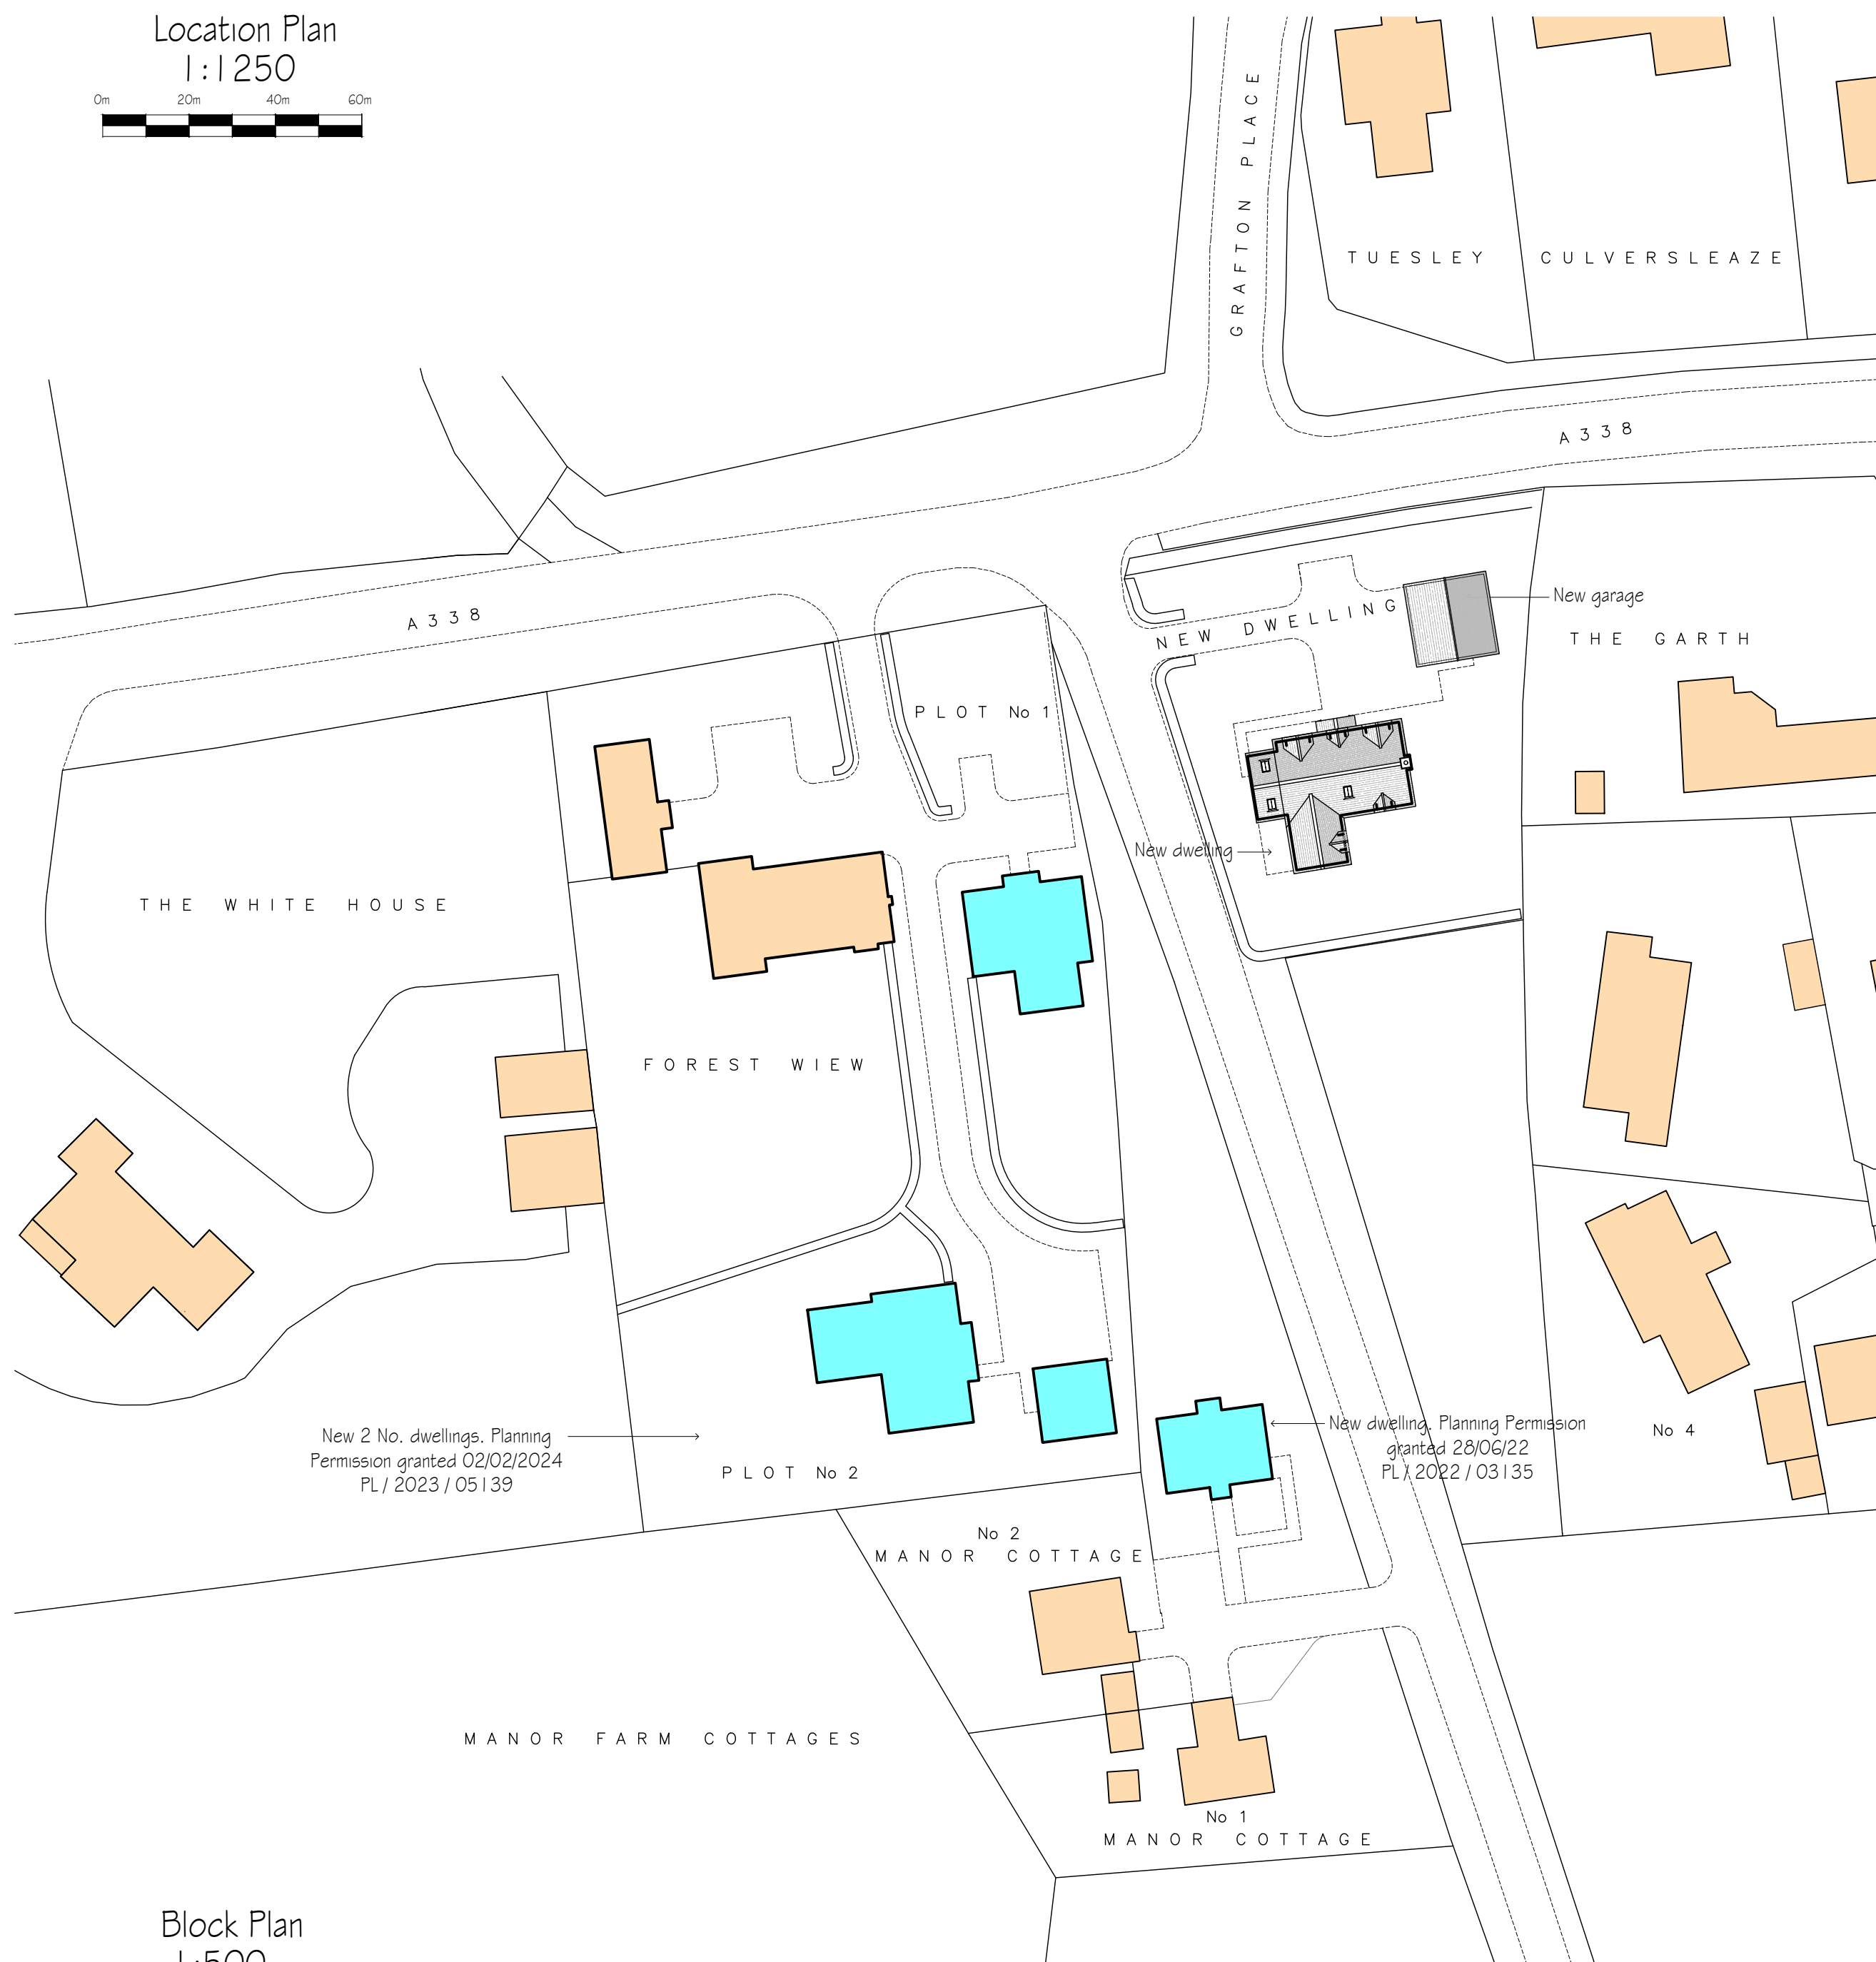


Block Plan
1:500

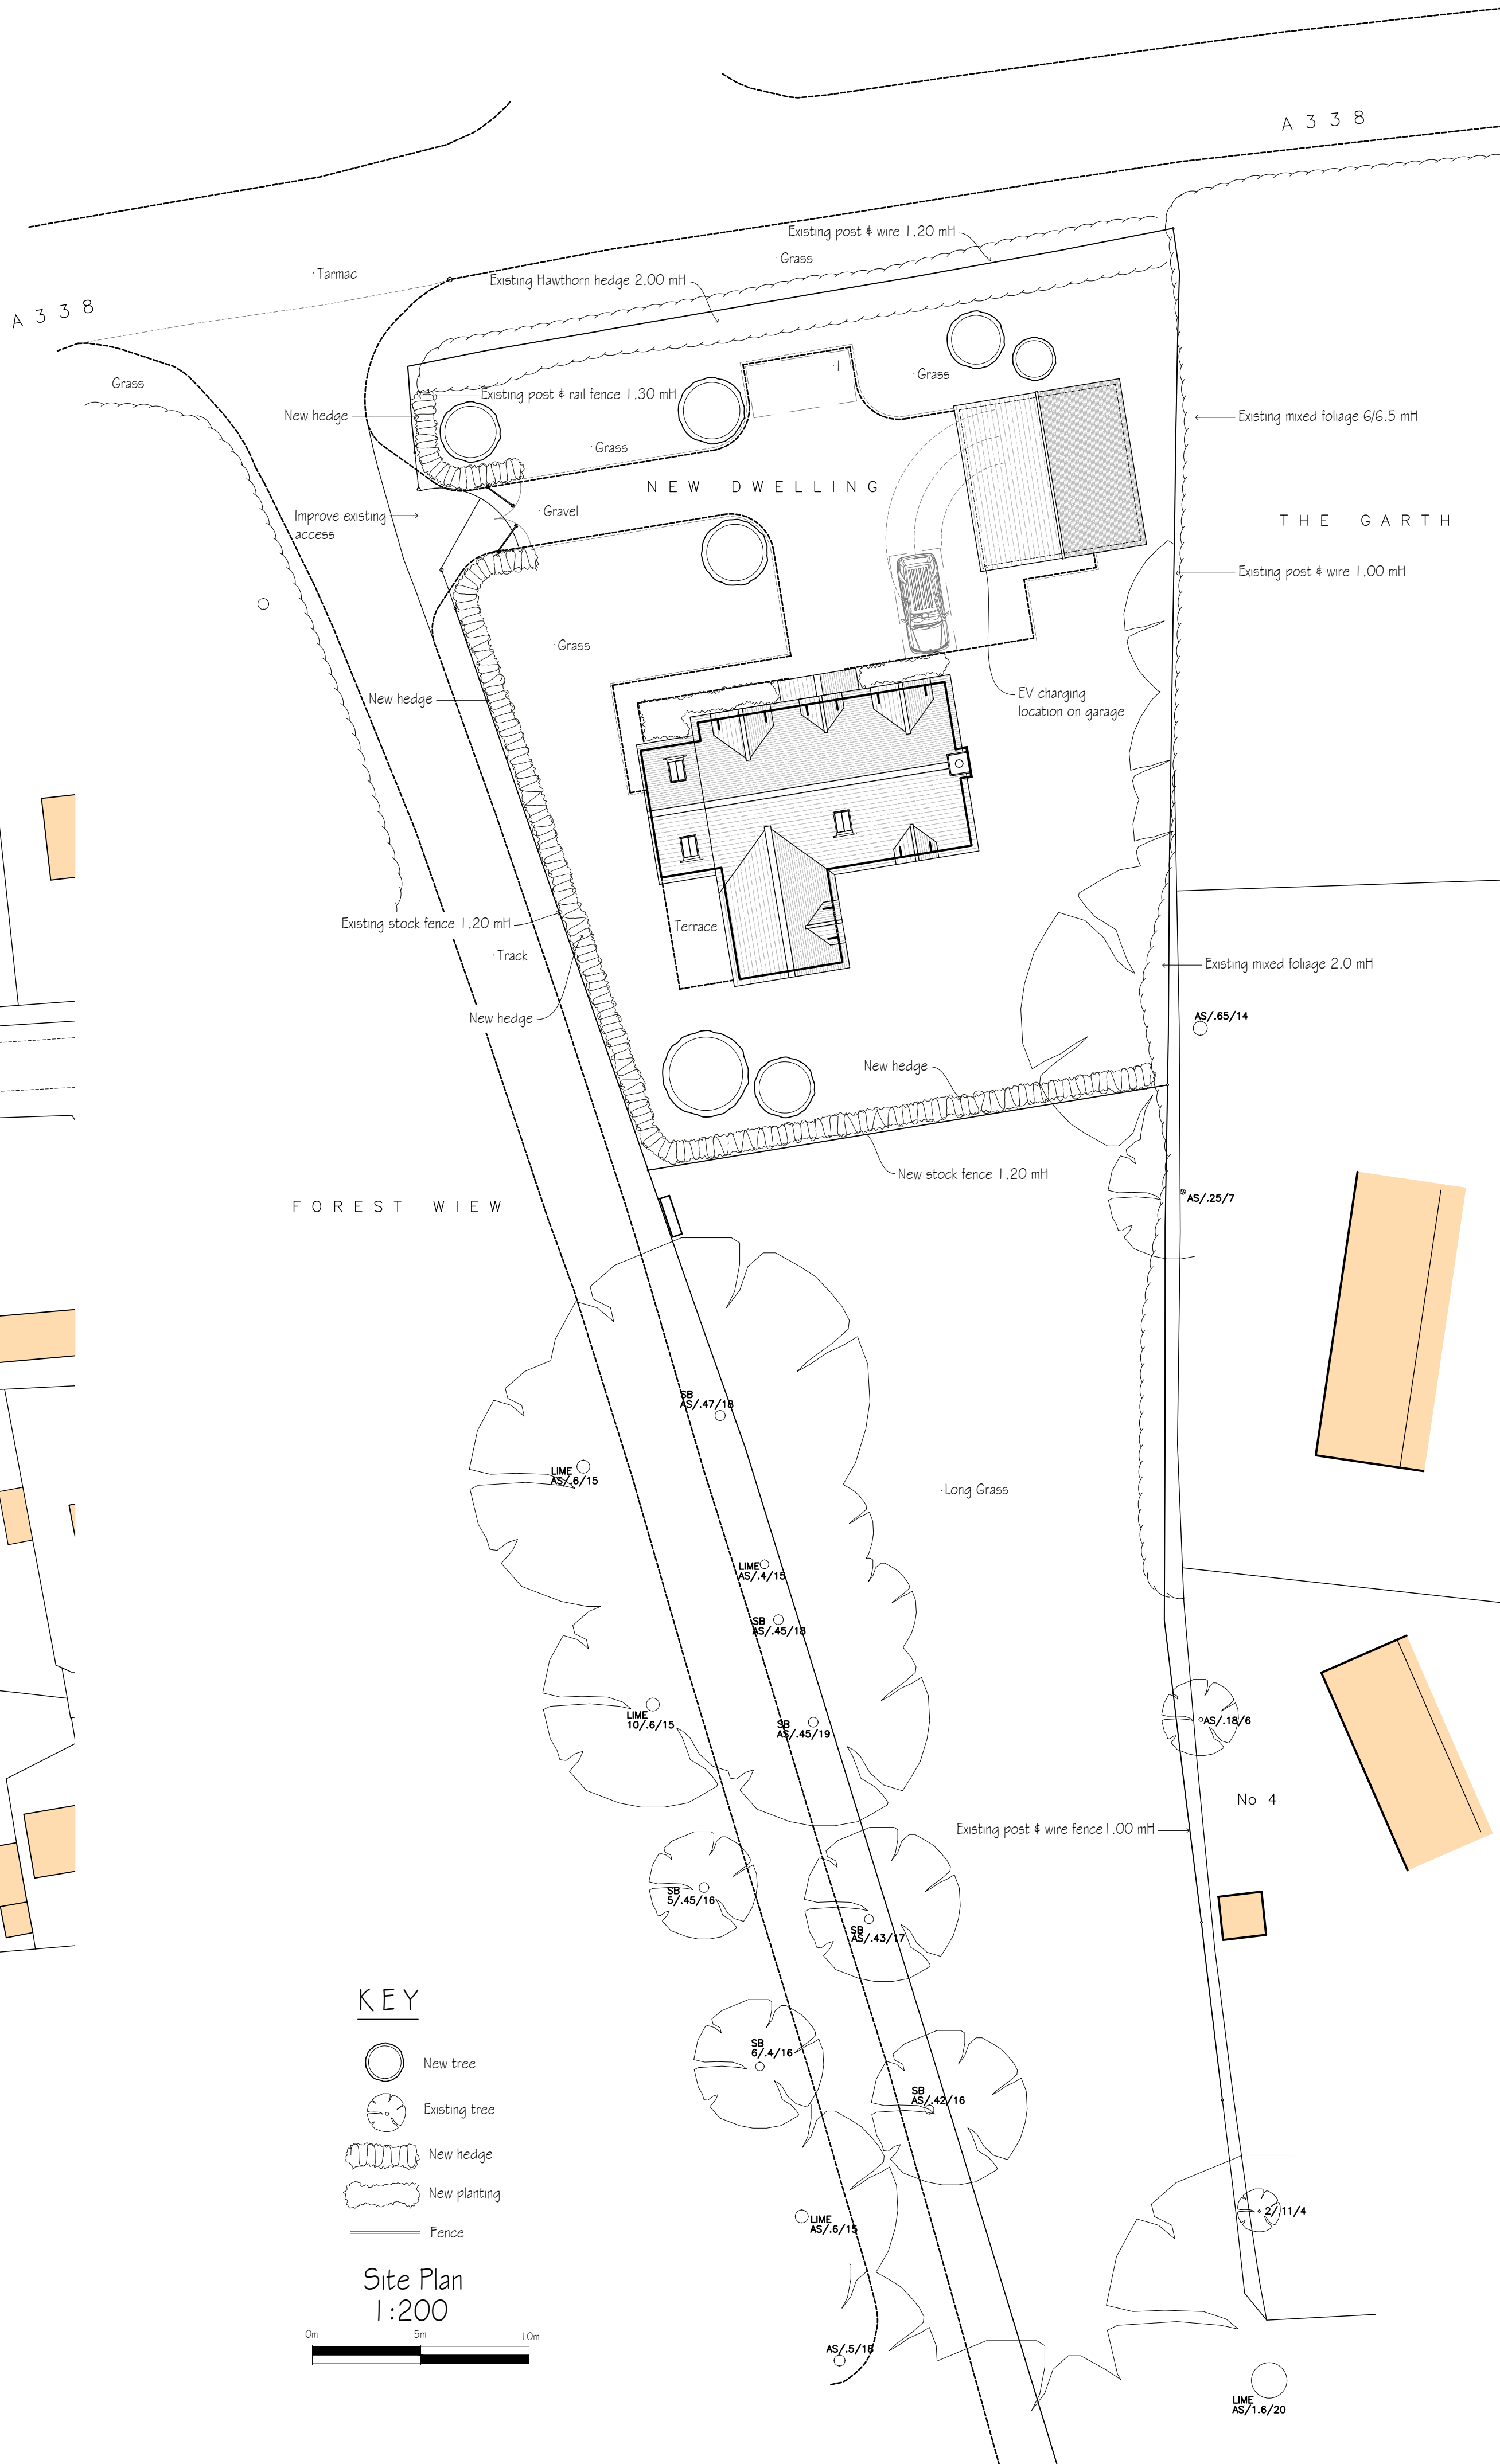

KEY

- New tree
- Existing tree
- New hedge
- New planting
- Fence

Site Plan
1:200

 

revisions	initial	date
-----------	---------	------

Contractors, Sub Contractors and Suppliers are to check all relevant dimensions and levels of site and buildings before commencing any shop drawings or building work.

This drawing is copyright and may not be reproduced in any part of form without the written consent of Fowler Architecture and Planning

project
LAND IN EAST GRAFTON

Location, Block
and Site Plan


scale
1:1250, 1:500
1:200 @ A1

drawn by
-

date
Jan '26

251113-01
drawing no

rev

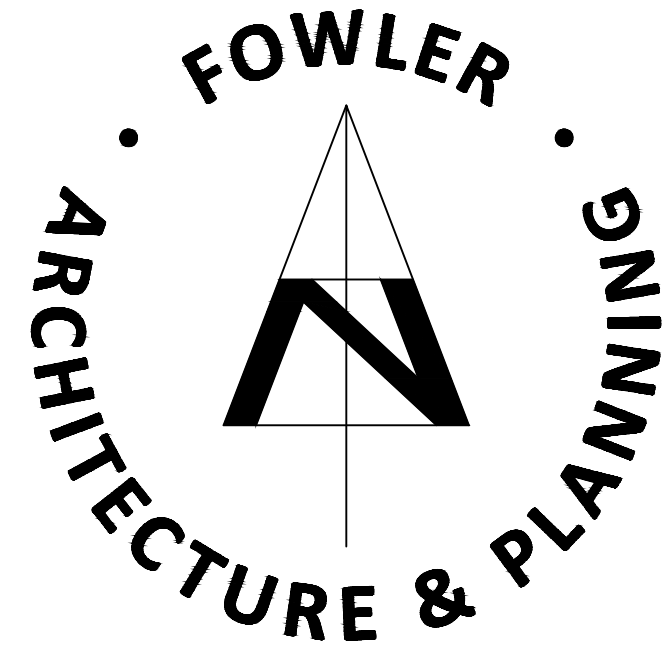

39 High Street
Pewsey
Wiltshire
SN9 5AF
tel (01672) 569444
fax (01672) 569488
enquiries@faap.co.uk