


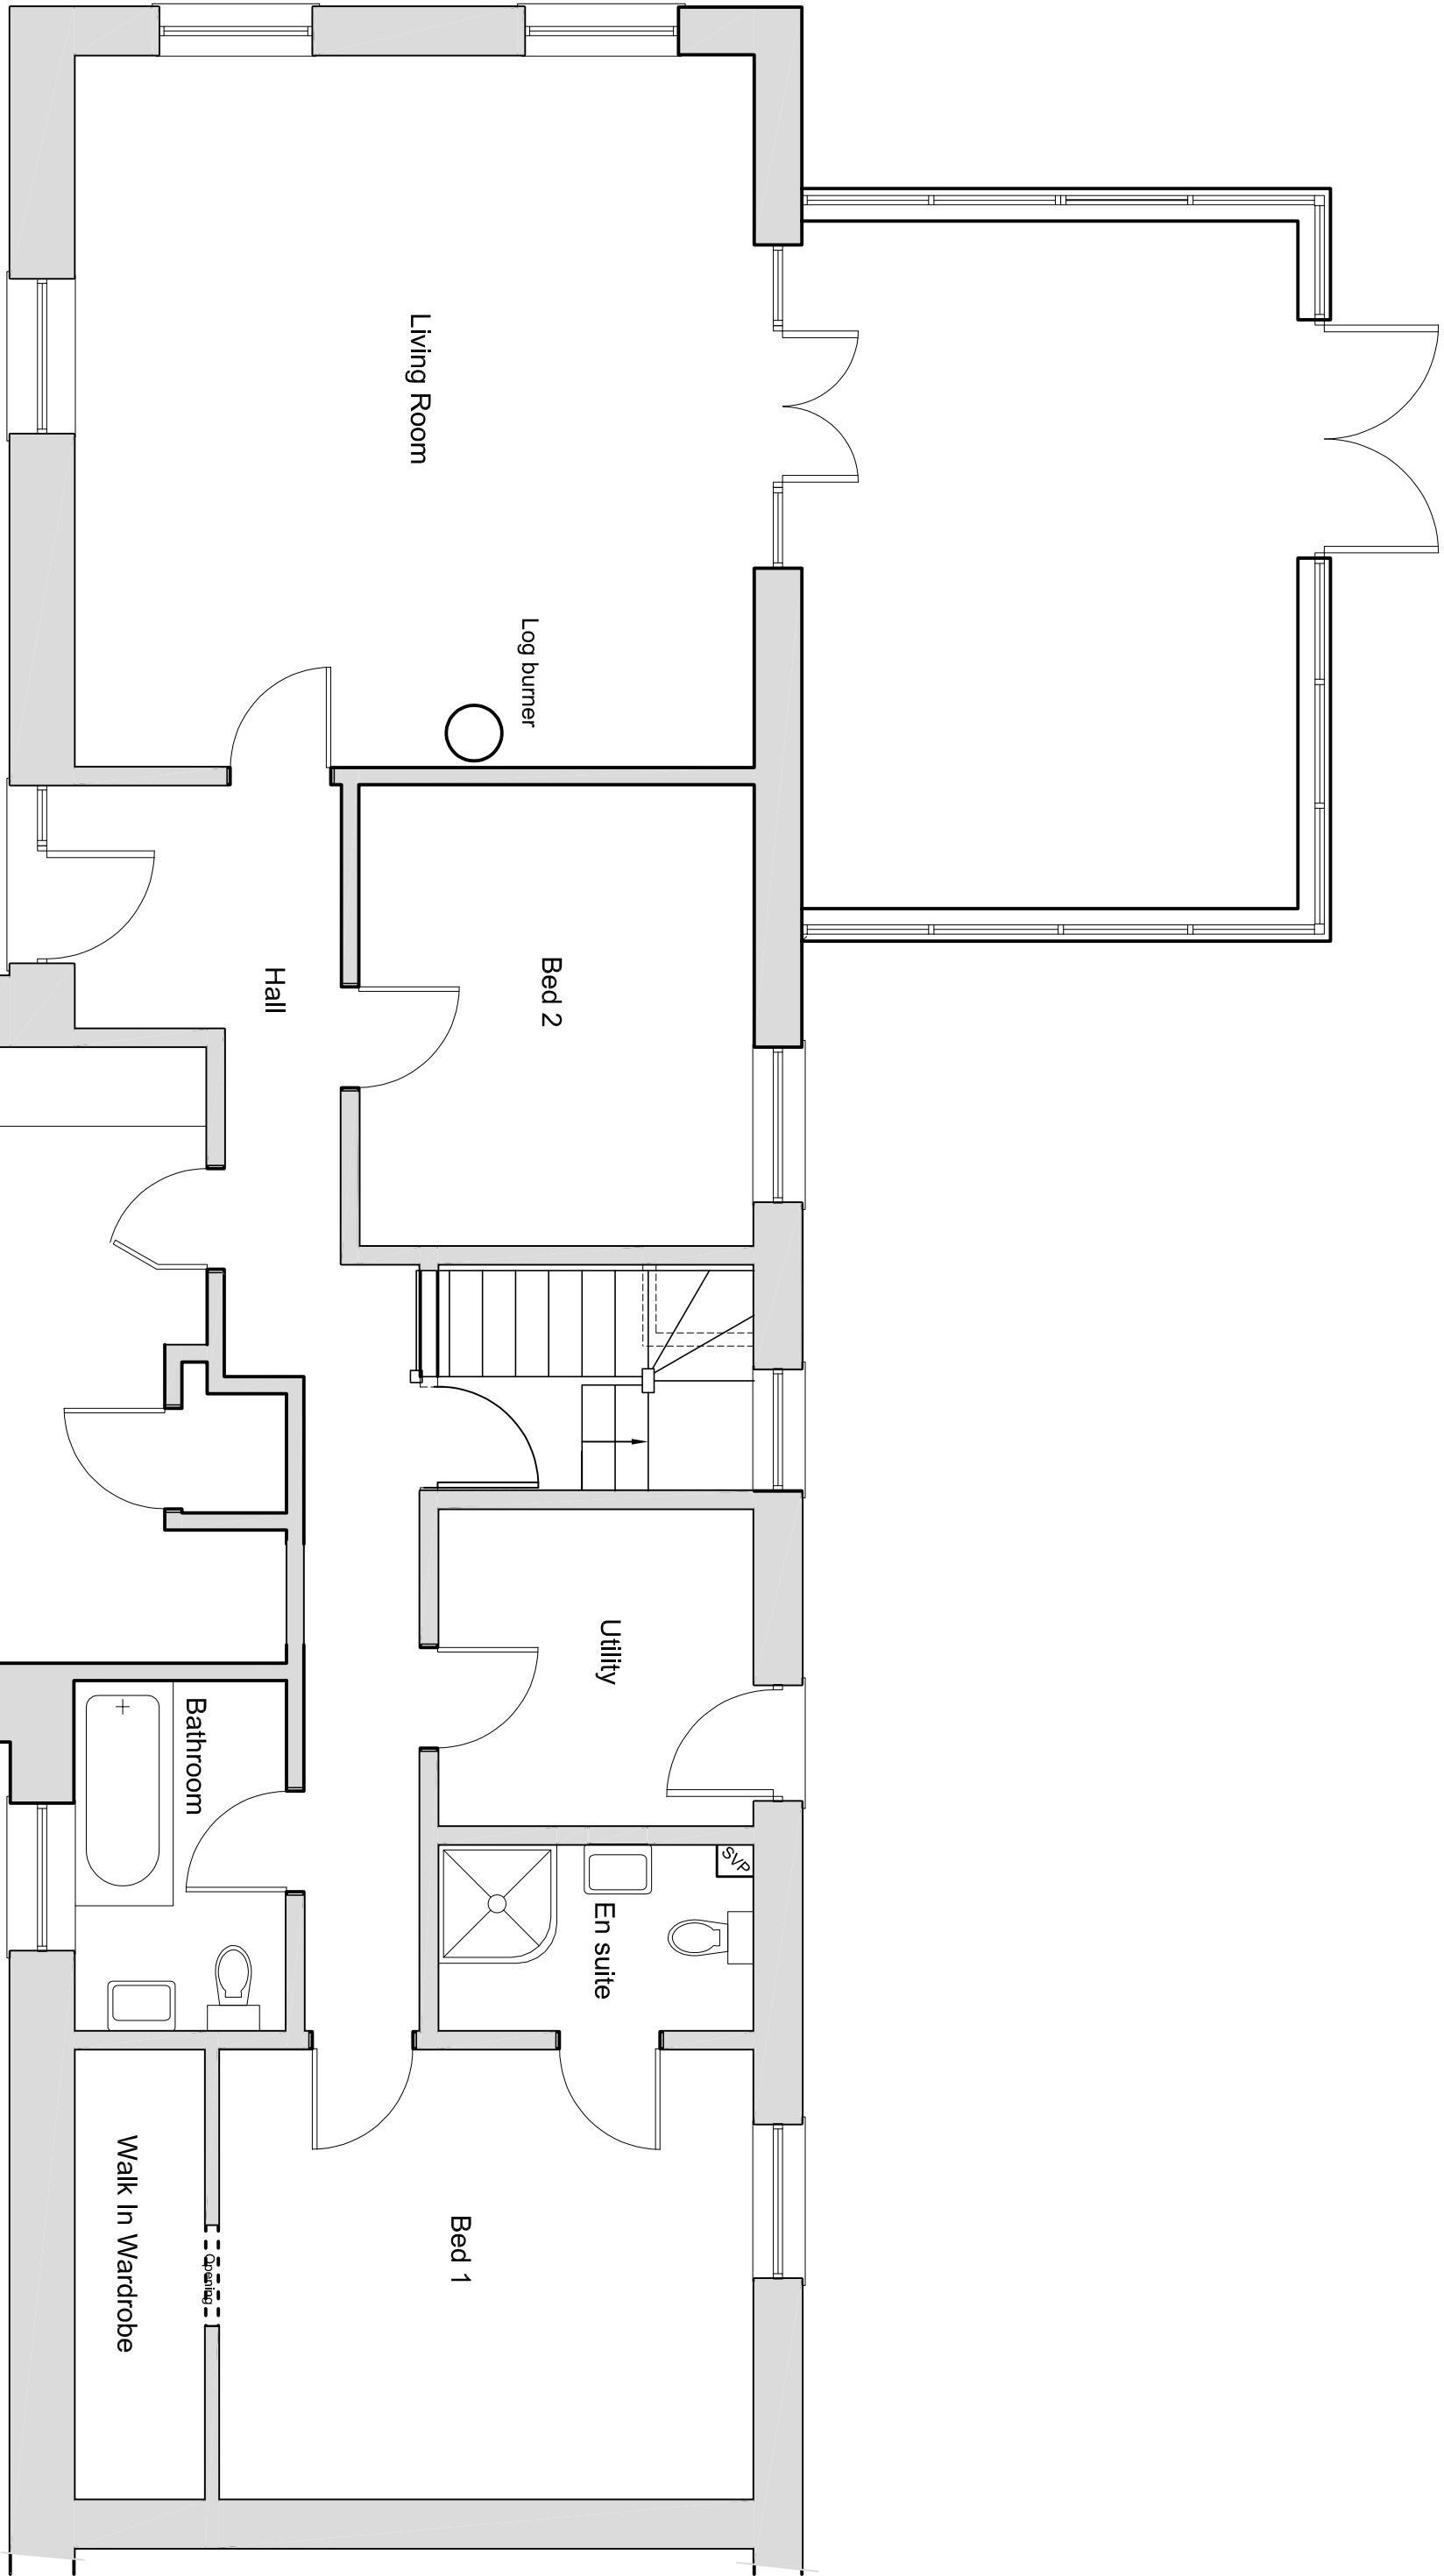


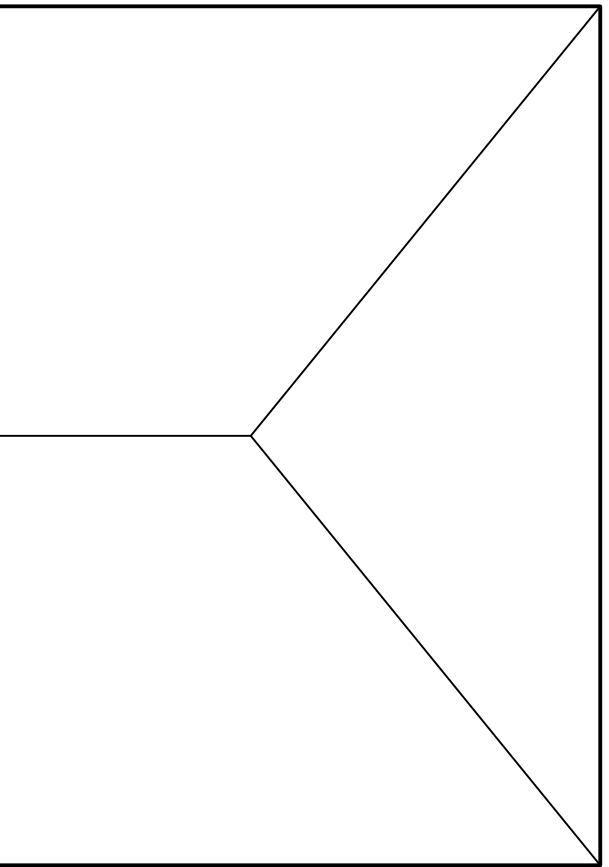

Existing Ground Floor Plan 1:50

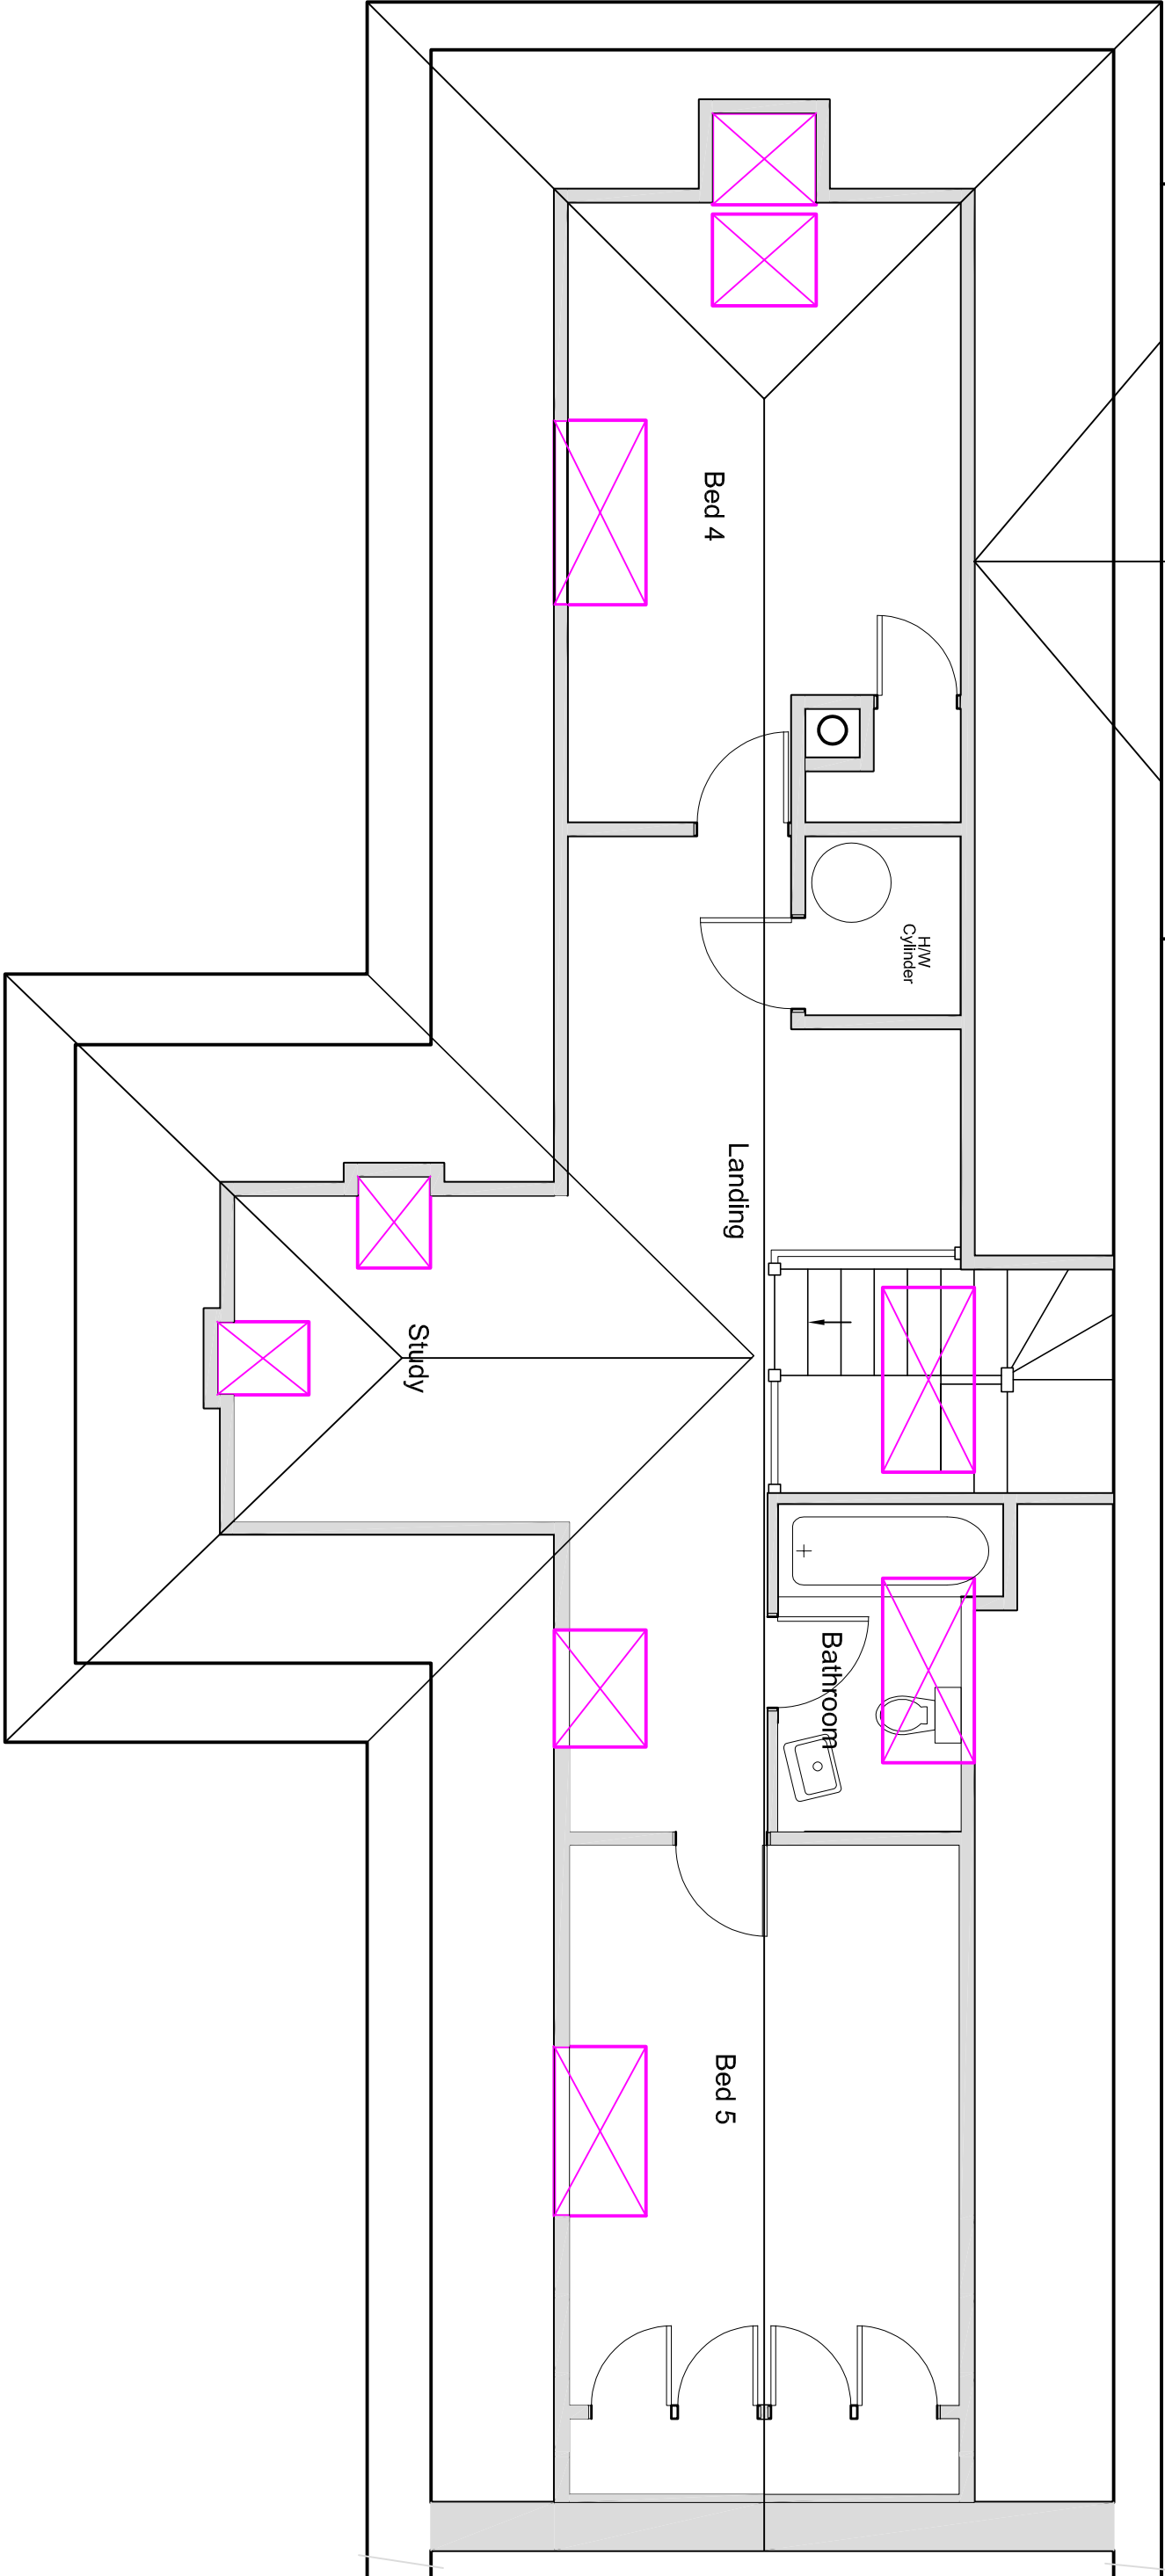

Existing First Floor Plan 1:50

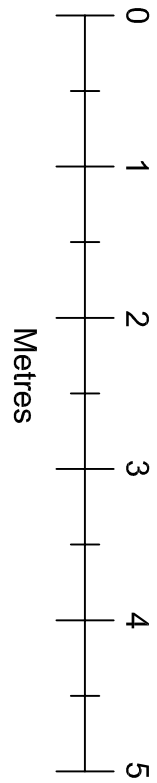

Drawn by	A Harlow & Son 01225 938329		
Proposed Rooflight Window for Mr & Mrs D Forsey at 1 Courtyard Barns Brook Hall Wood Road Brokerswood Wiltshire BA14 9PT			
Scale	1:50	Drawing No AH2026/07 Sheet 3 of 3	
Date	23rd Jan 2026		

A1 Papersize

A1 Papersize