




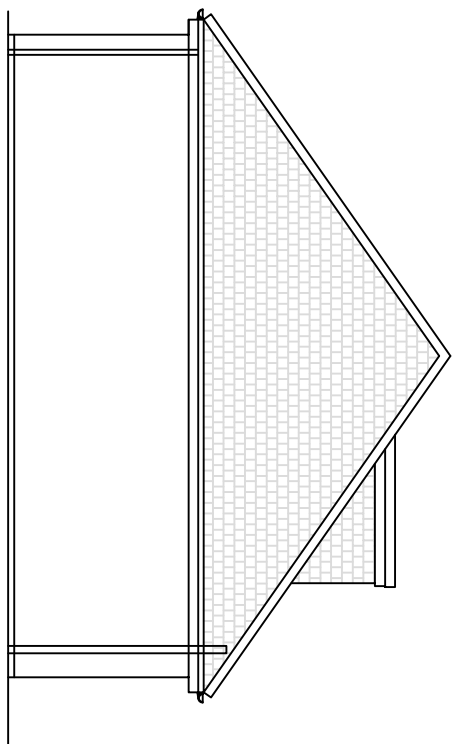


Existing Side (South-West) Elevation 1:100

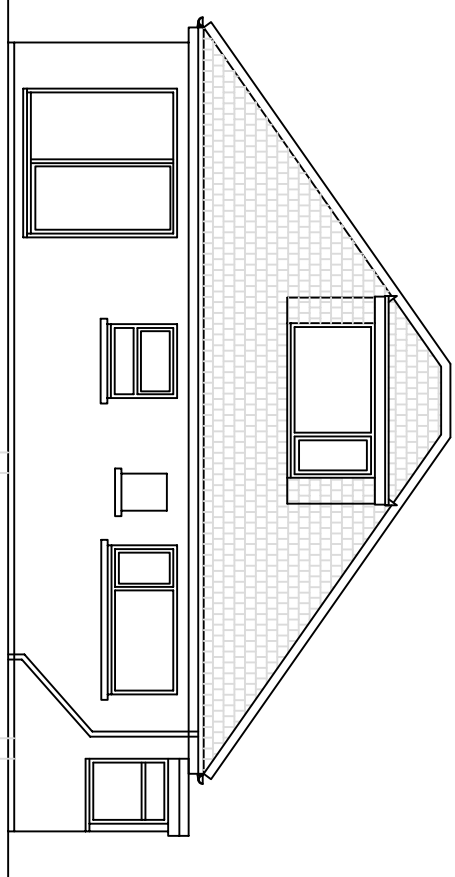


Existing Rear (North-West) Elevation 1:100

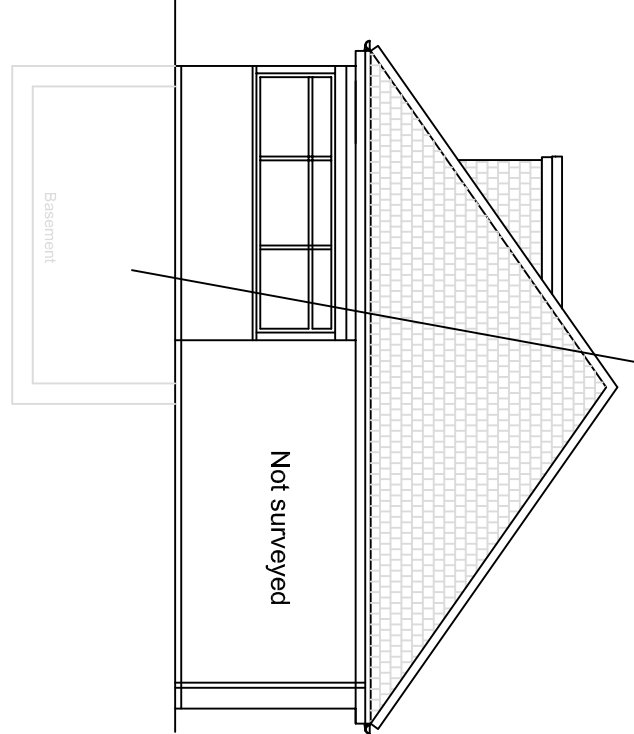


Existing Side (North-East) Elevation 1:100

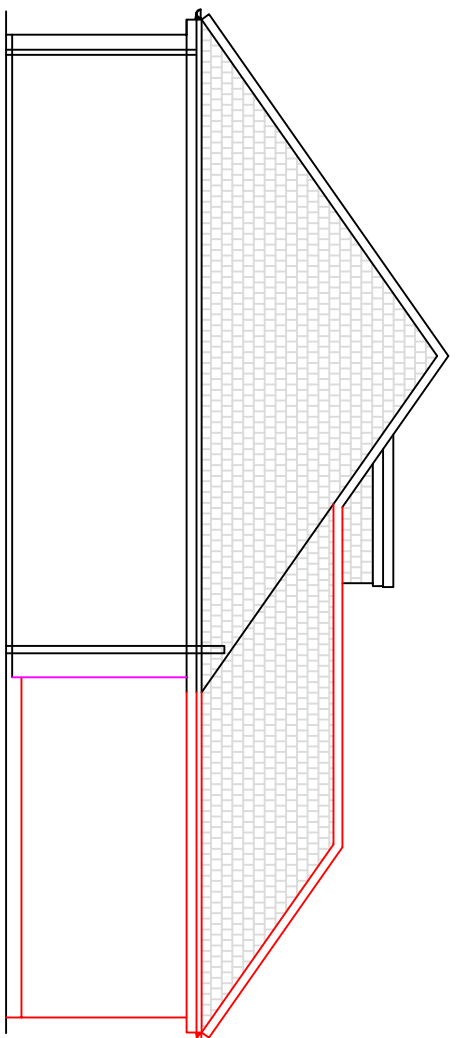

Proposed Side (South-West) Elevation 1:100


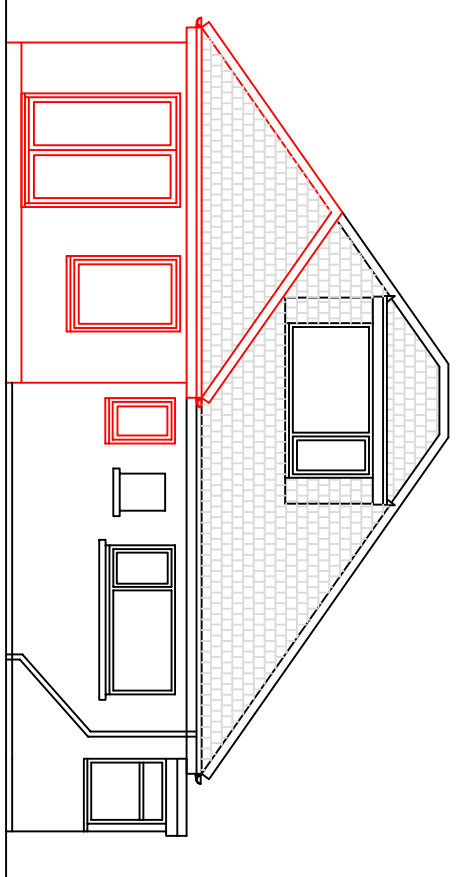


Proposed Rear (North-West) Elevation 1:100

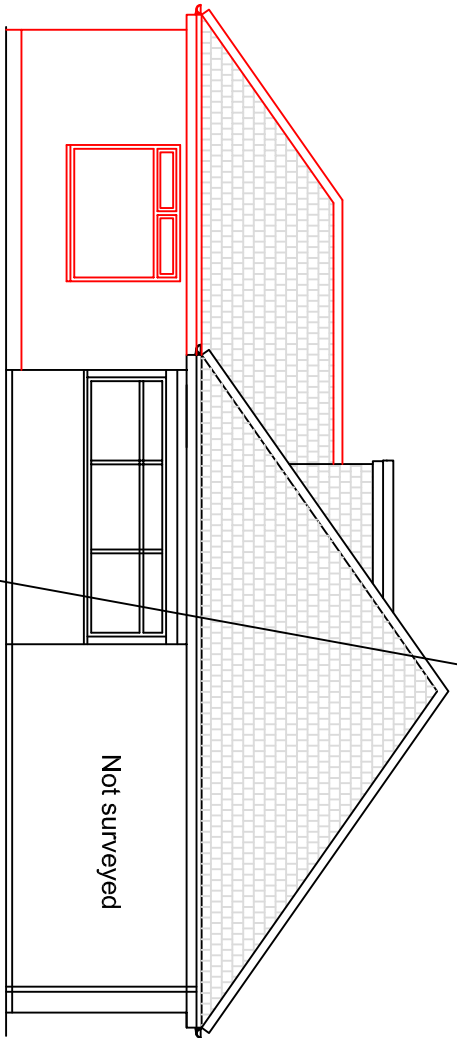

Proposed Side (North-East) Elevation 1:100


Building Materials:-
Walls:- Fairfaced concrete block to match existing
Roof:- Plain tile to match existing
Windows & Doors:- White upvc to match existing
Rainwater Goods:- Upvc to match existing

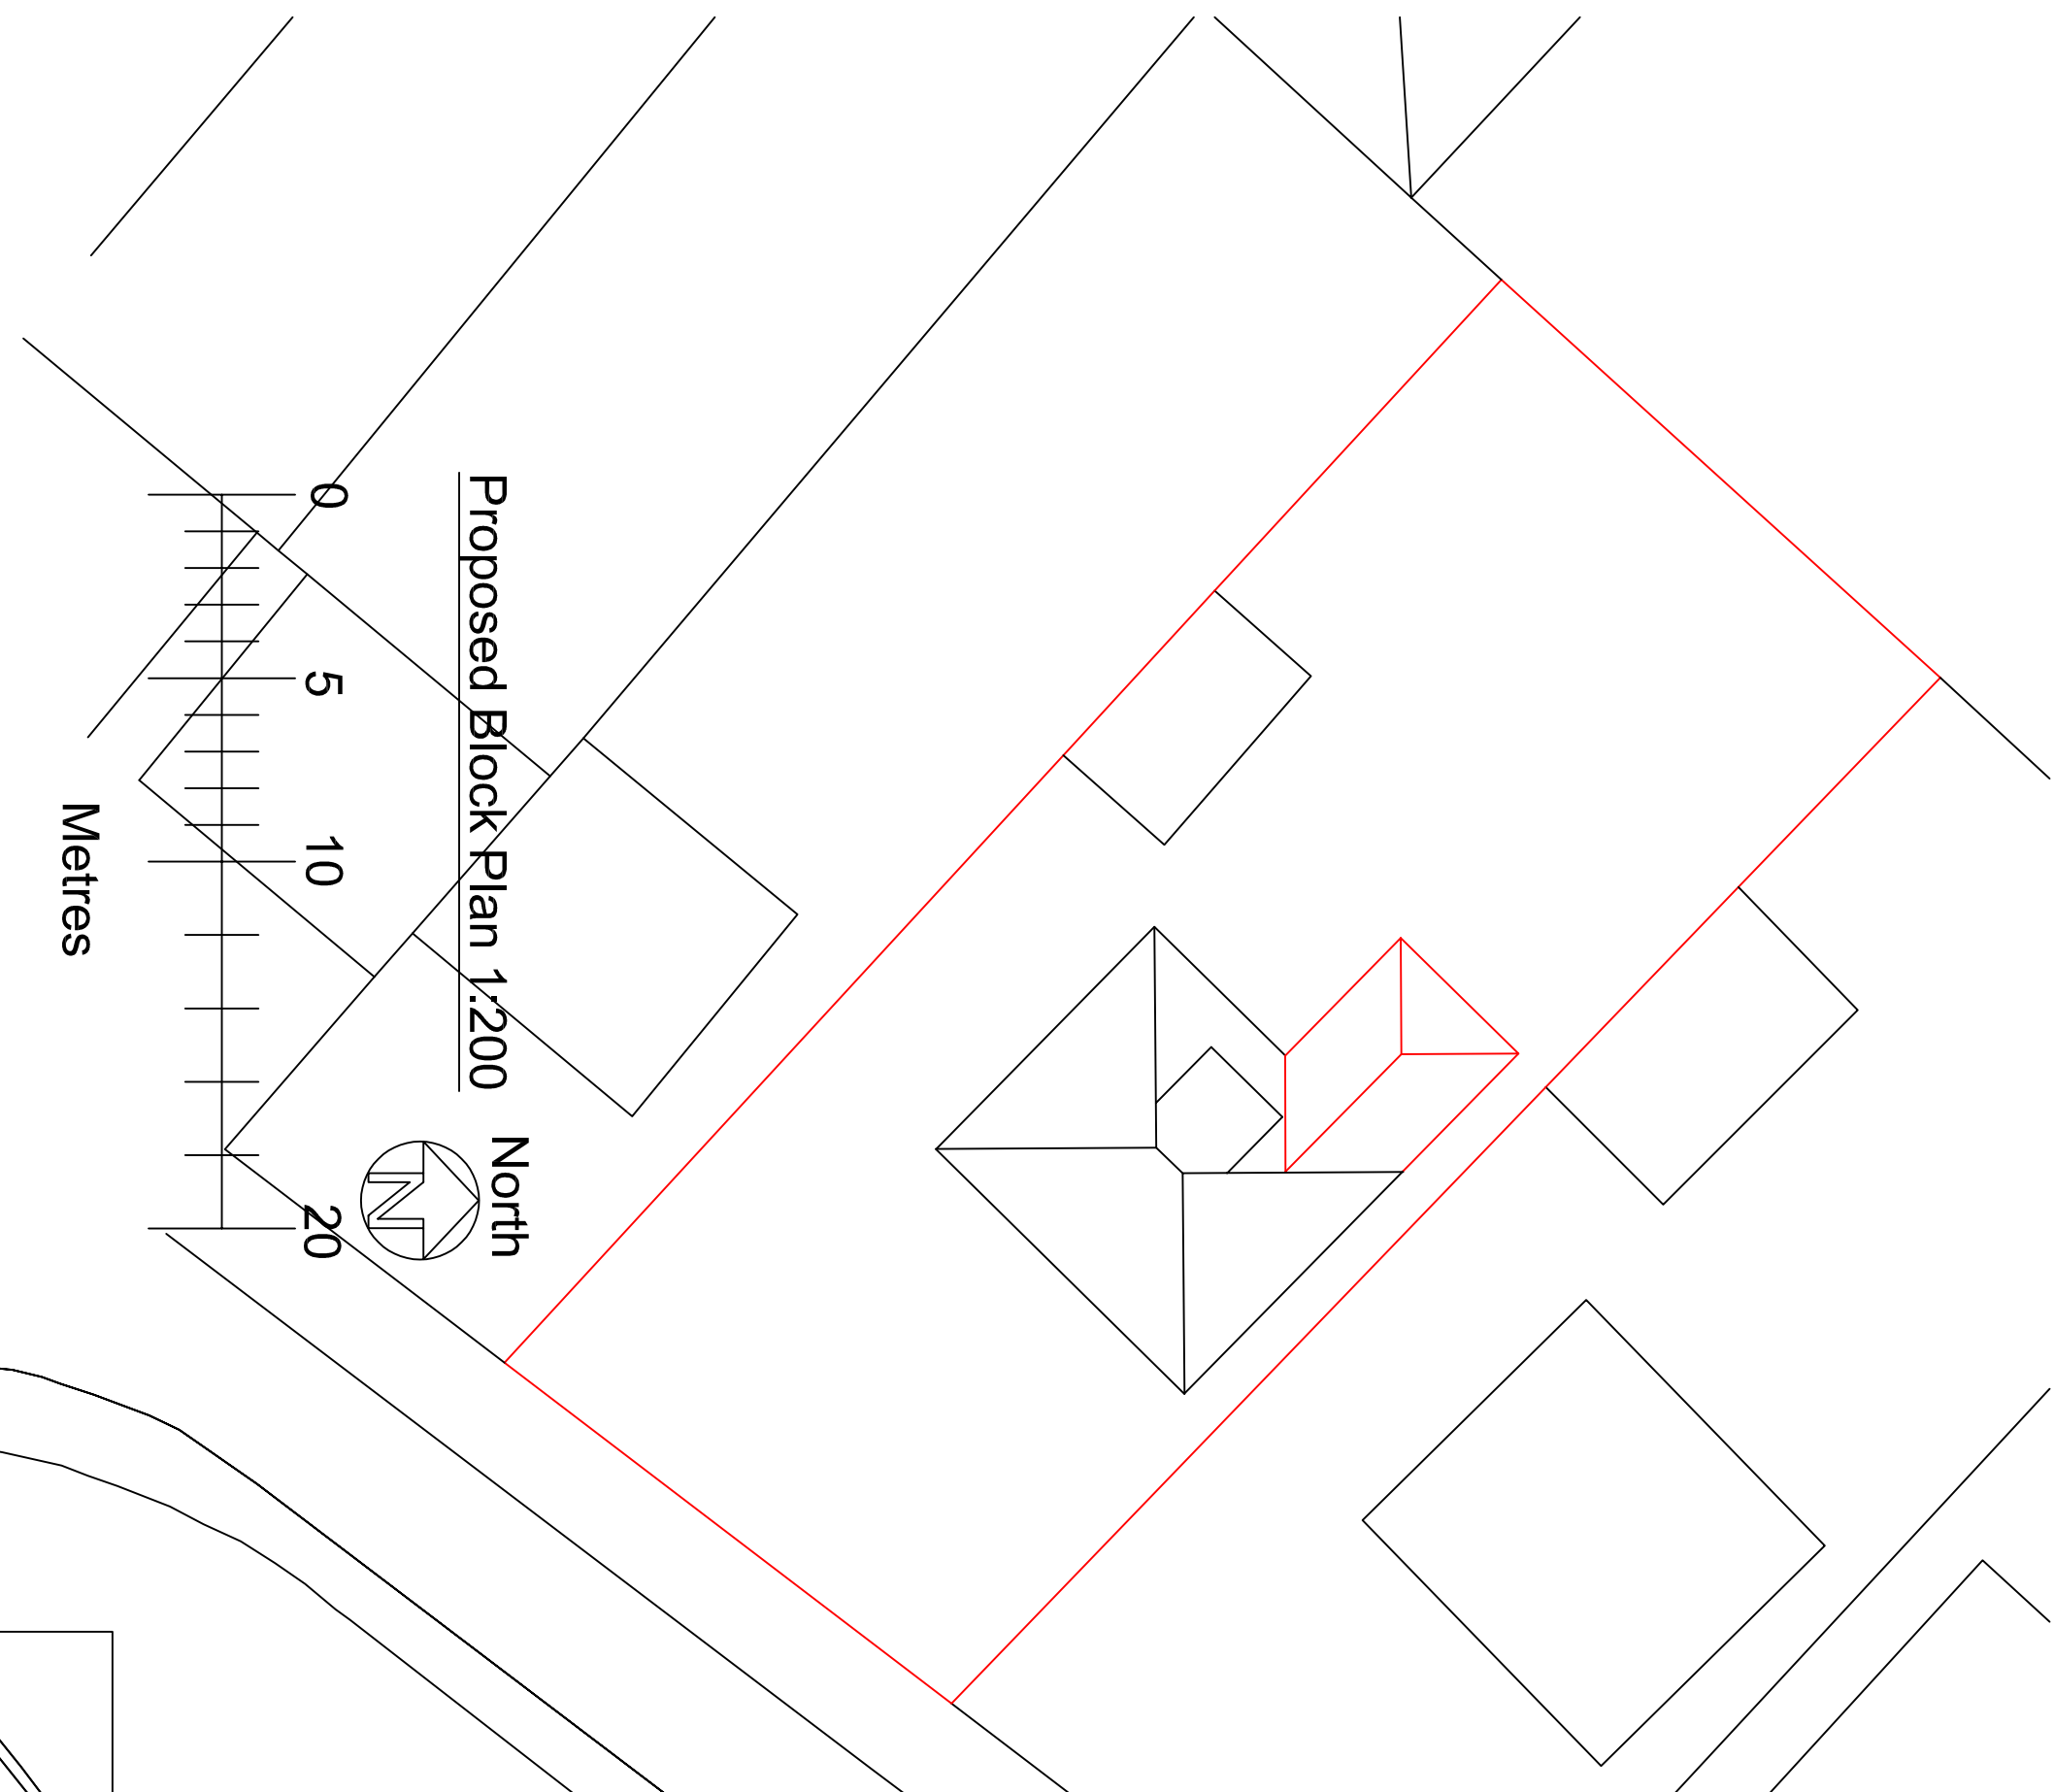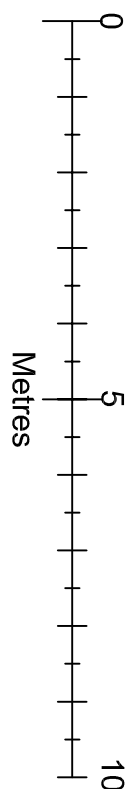



Proposed Block Plan 1:200




Metres

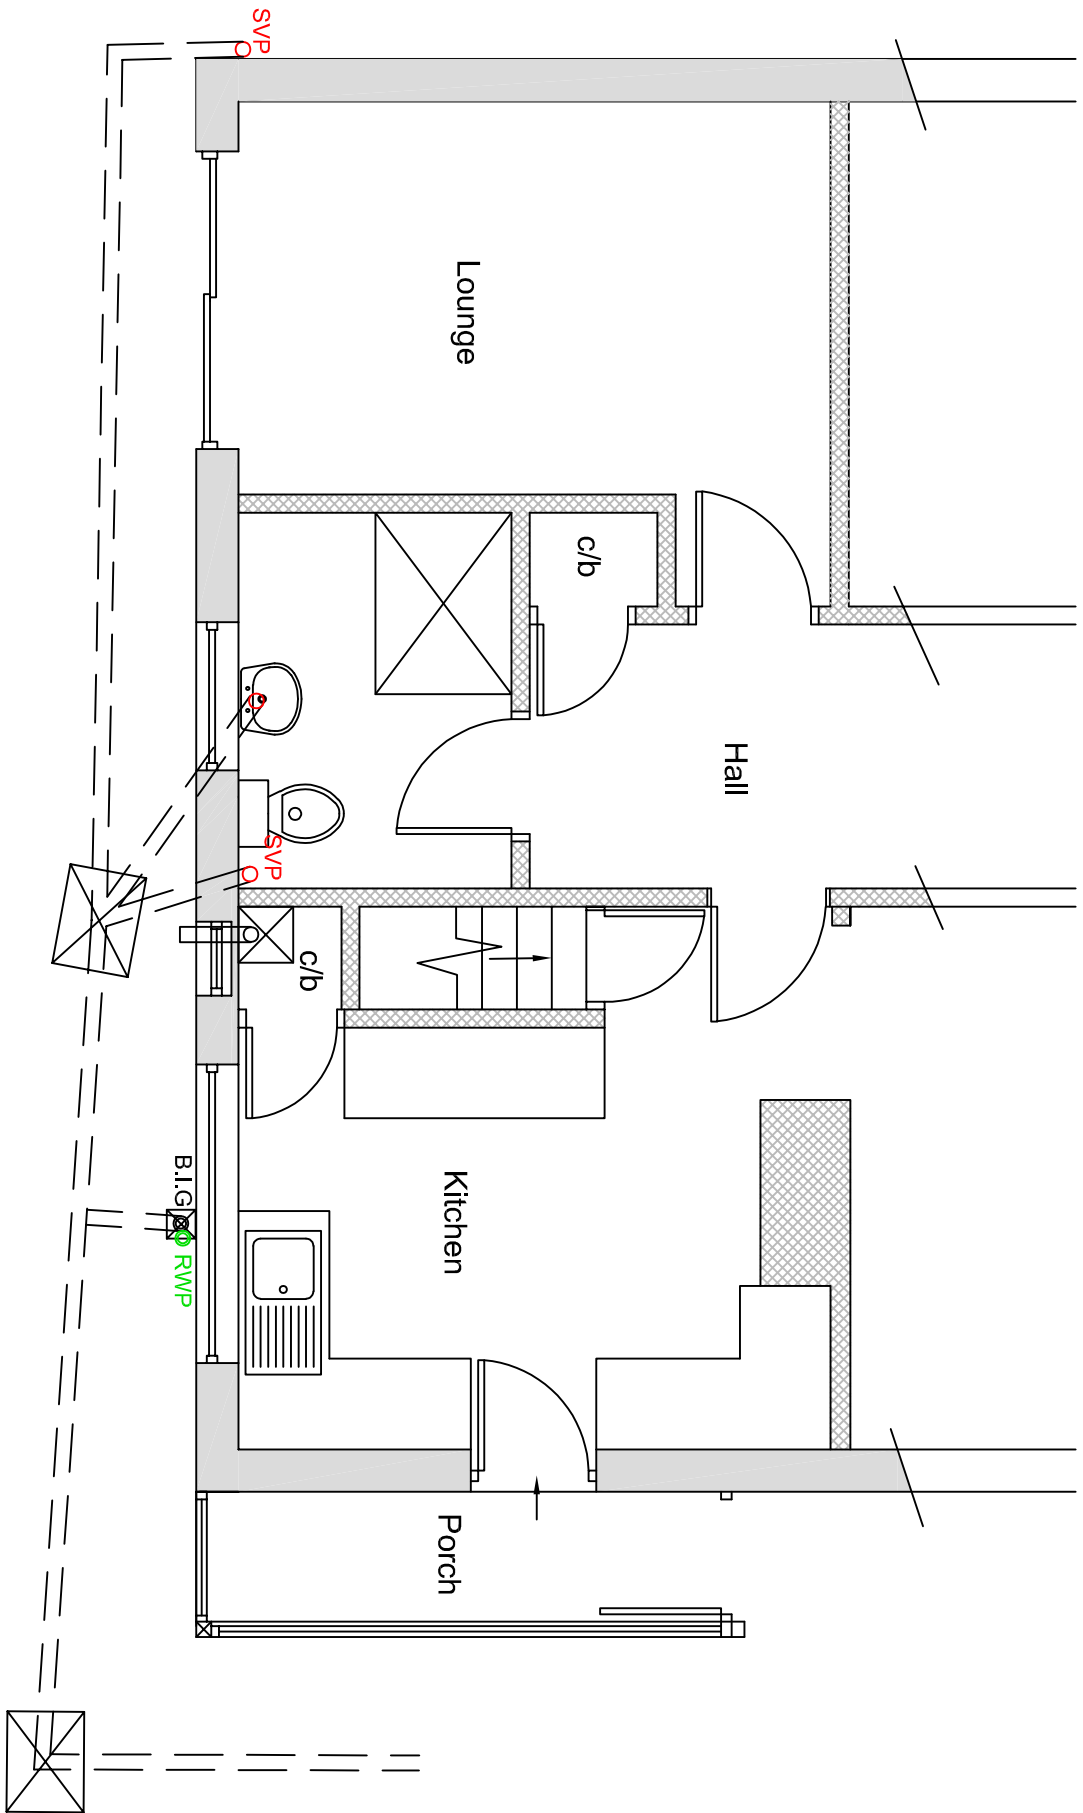


Existing Ground Floor Plan 1:50

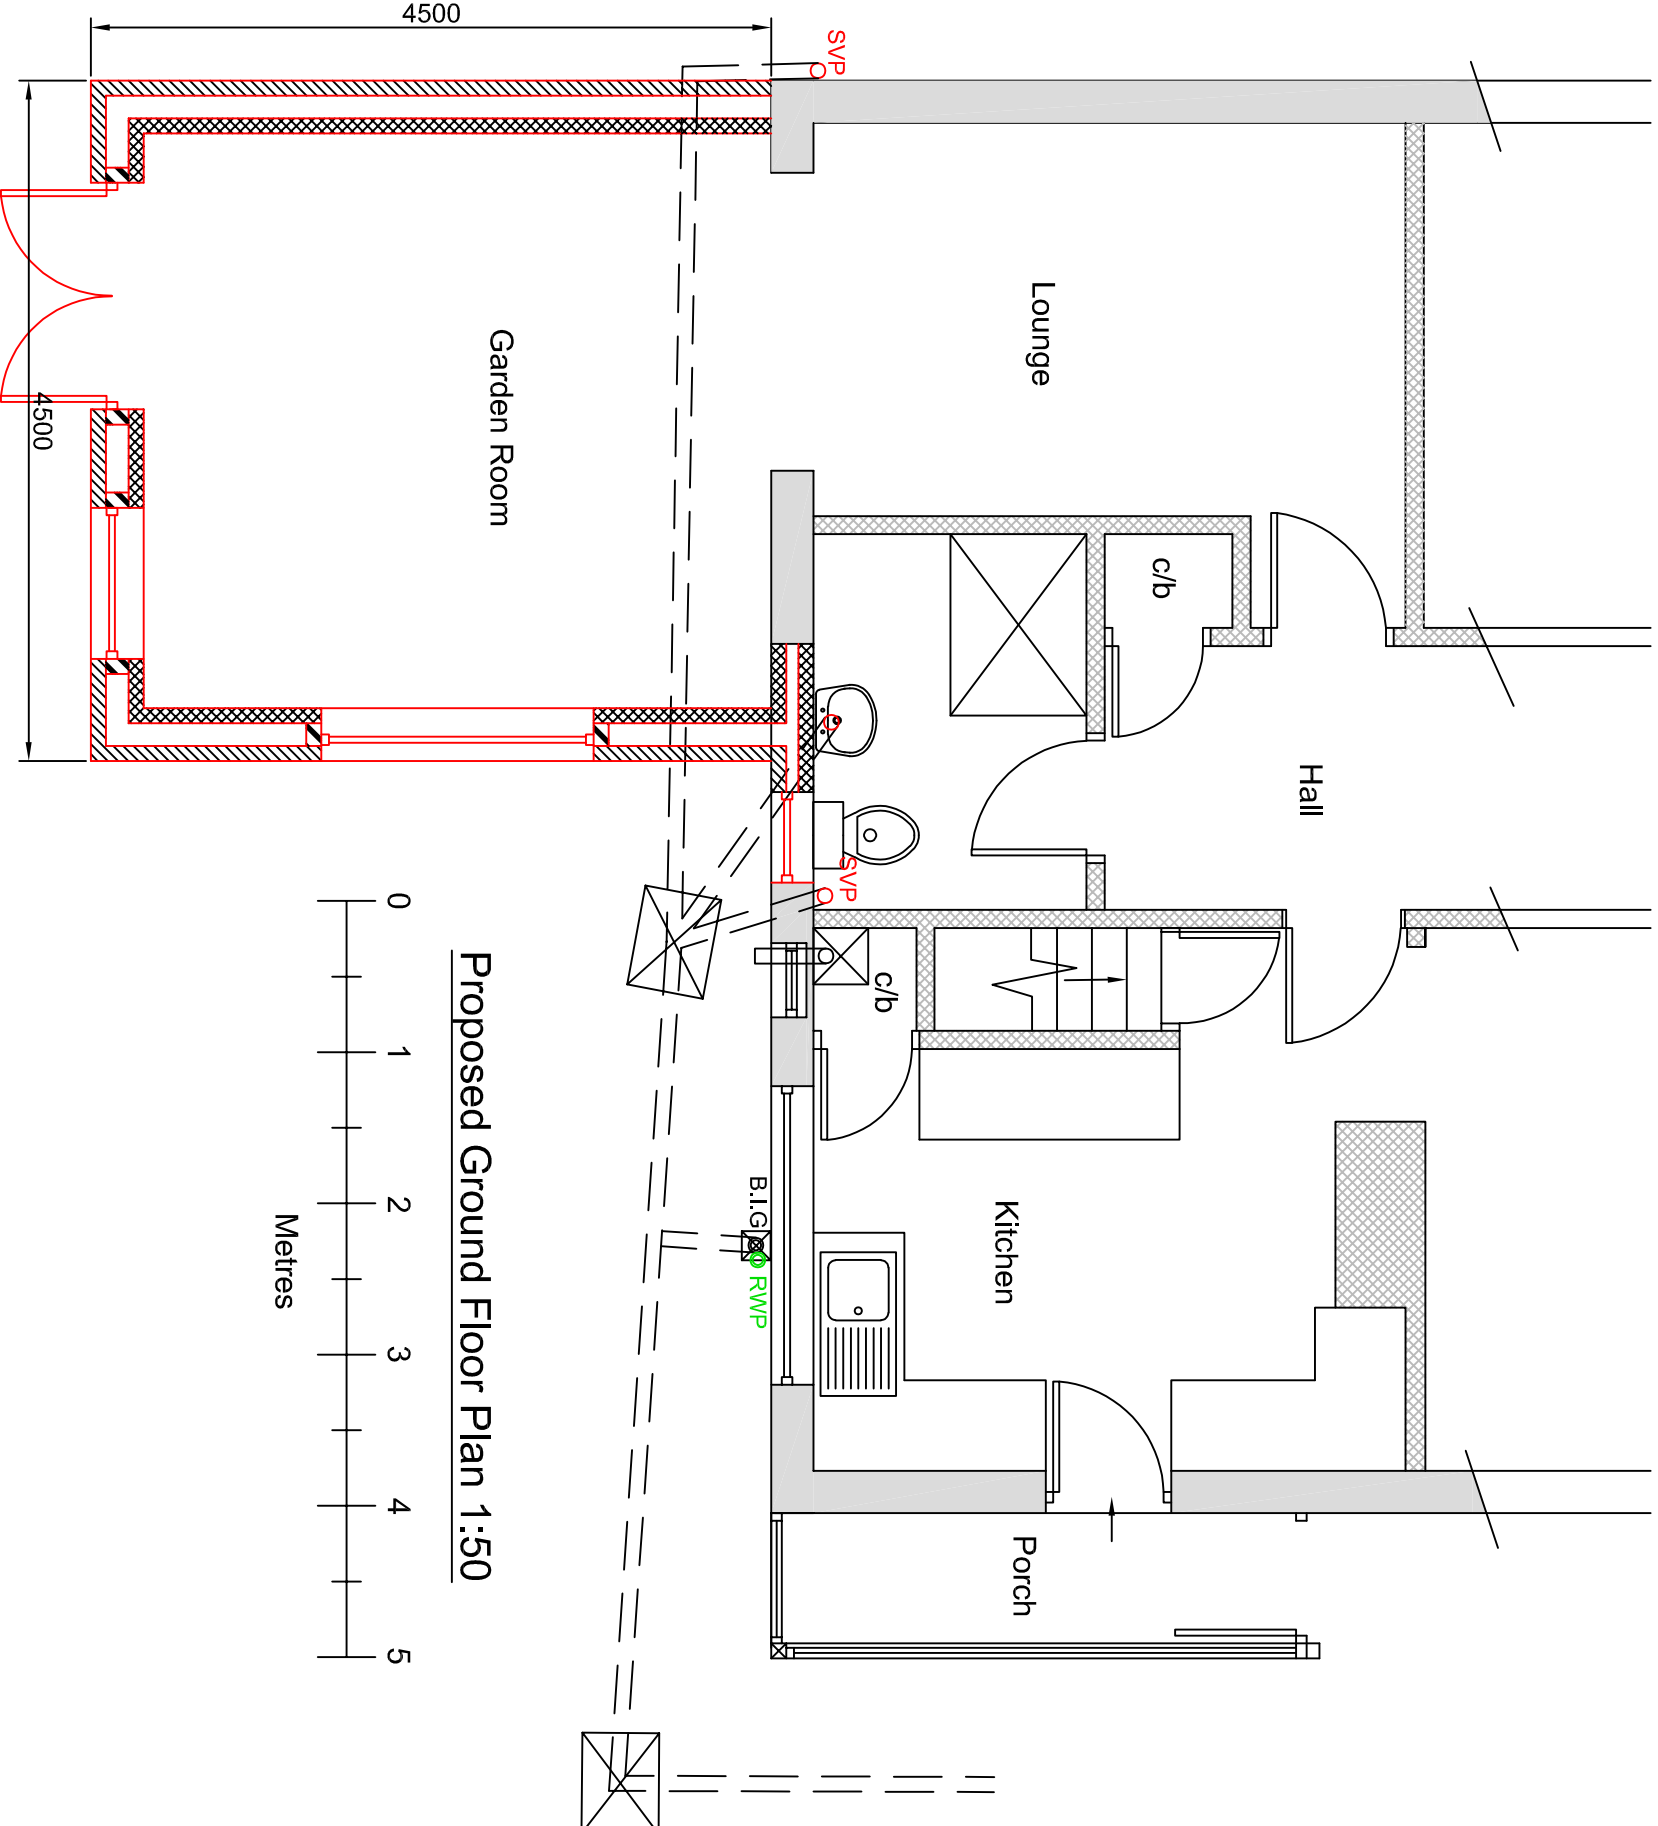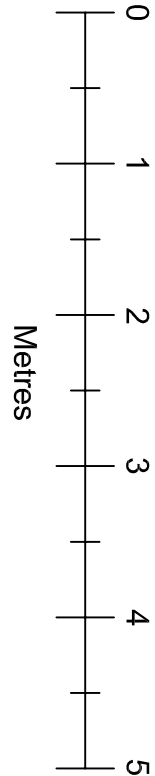

Proposed Ground Floor Plan 1:50

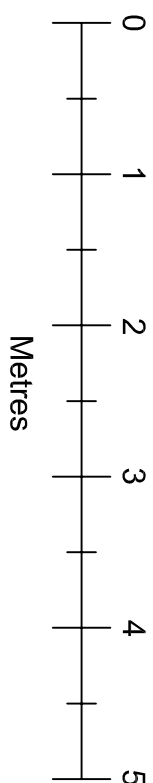

Location Plan 1:1250

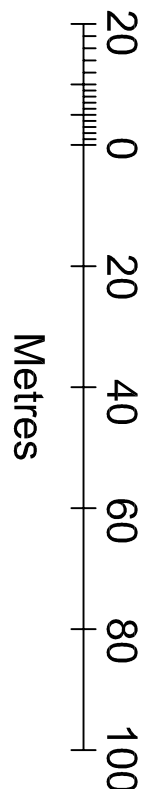

Drawn by	A Harlow & Son 01225 938329		
Proposed Single Storey Rear Extension for			
Mr & Mrs C Hulbert at			
11 King Alfred Way			
Winsley			
Wiltshire			
BA15 2NG			
A1 Papersize			
Scale	1:100, 1:50 1:200, 1:1250	Drawing No AH2026/11	
Date	5th Feb 2026	Sheet 1 of 1	