



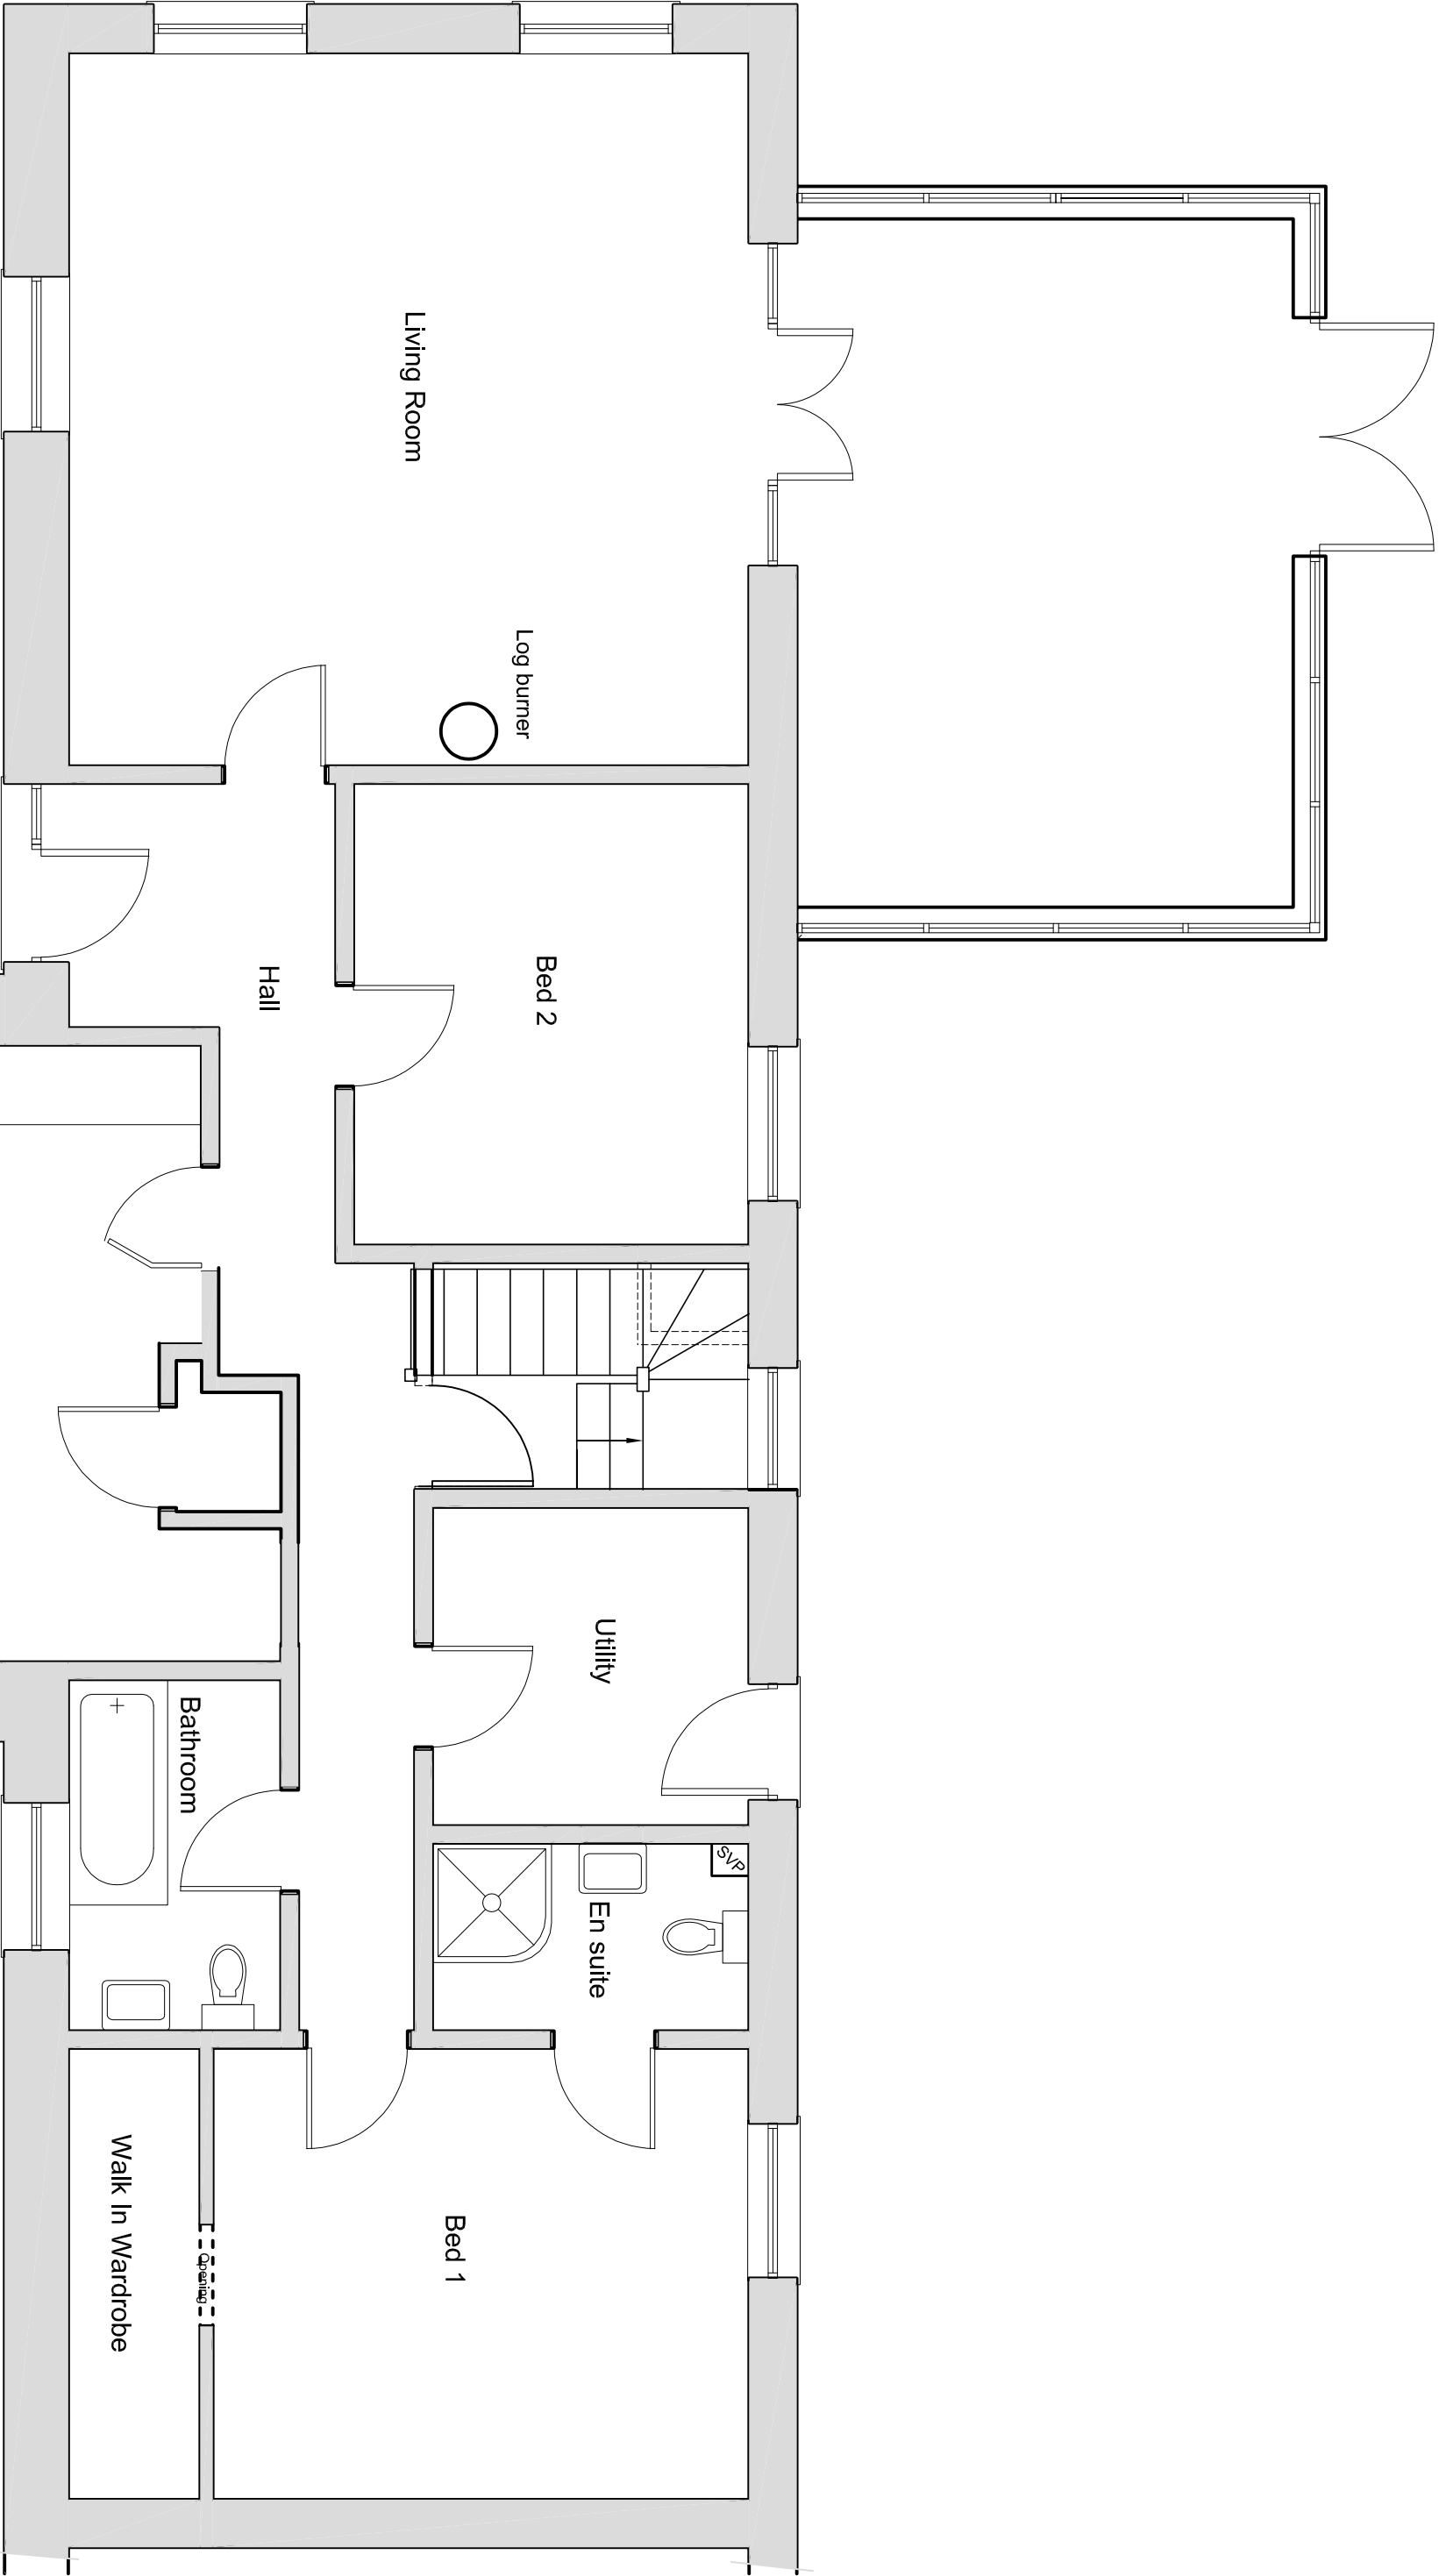

Proposed Ground Floor Plan 1:50

0 1 2 3 4 5

Metres

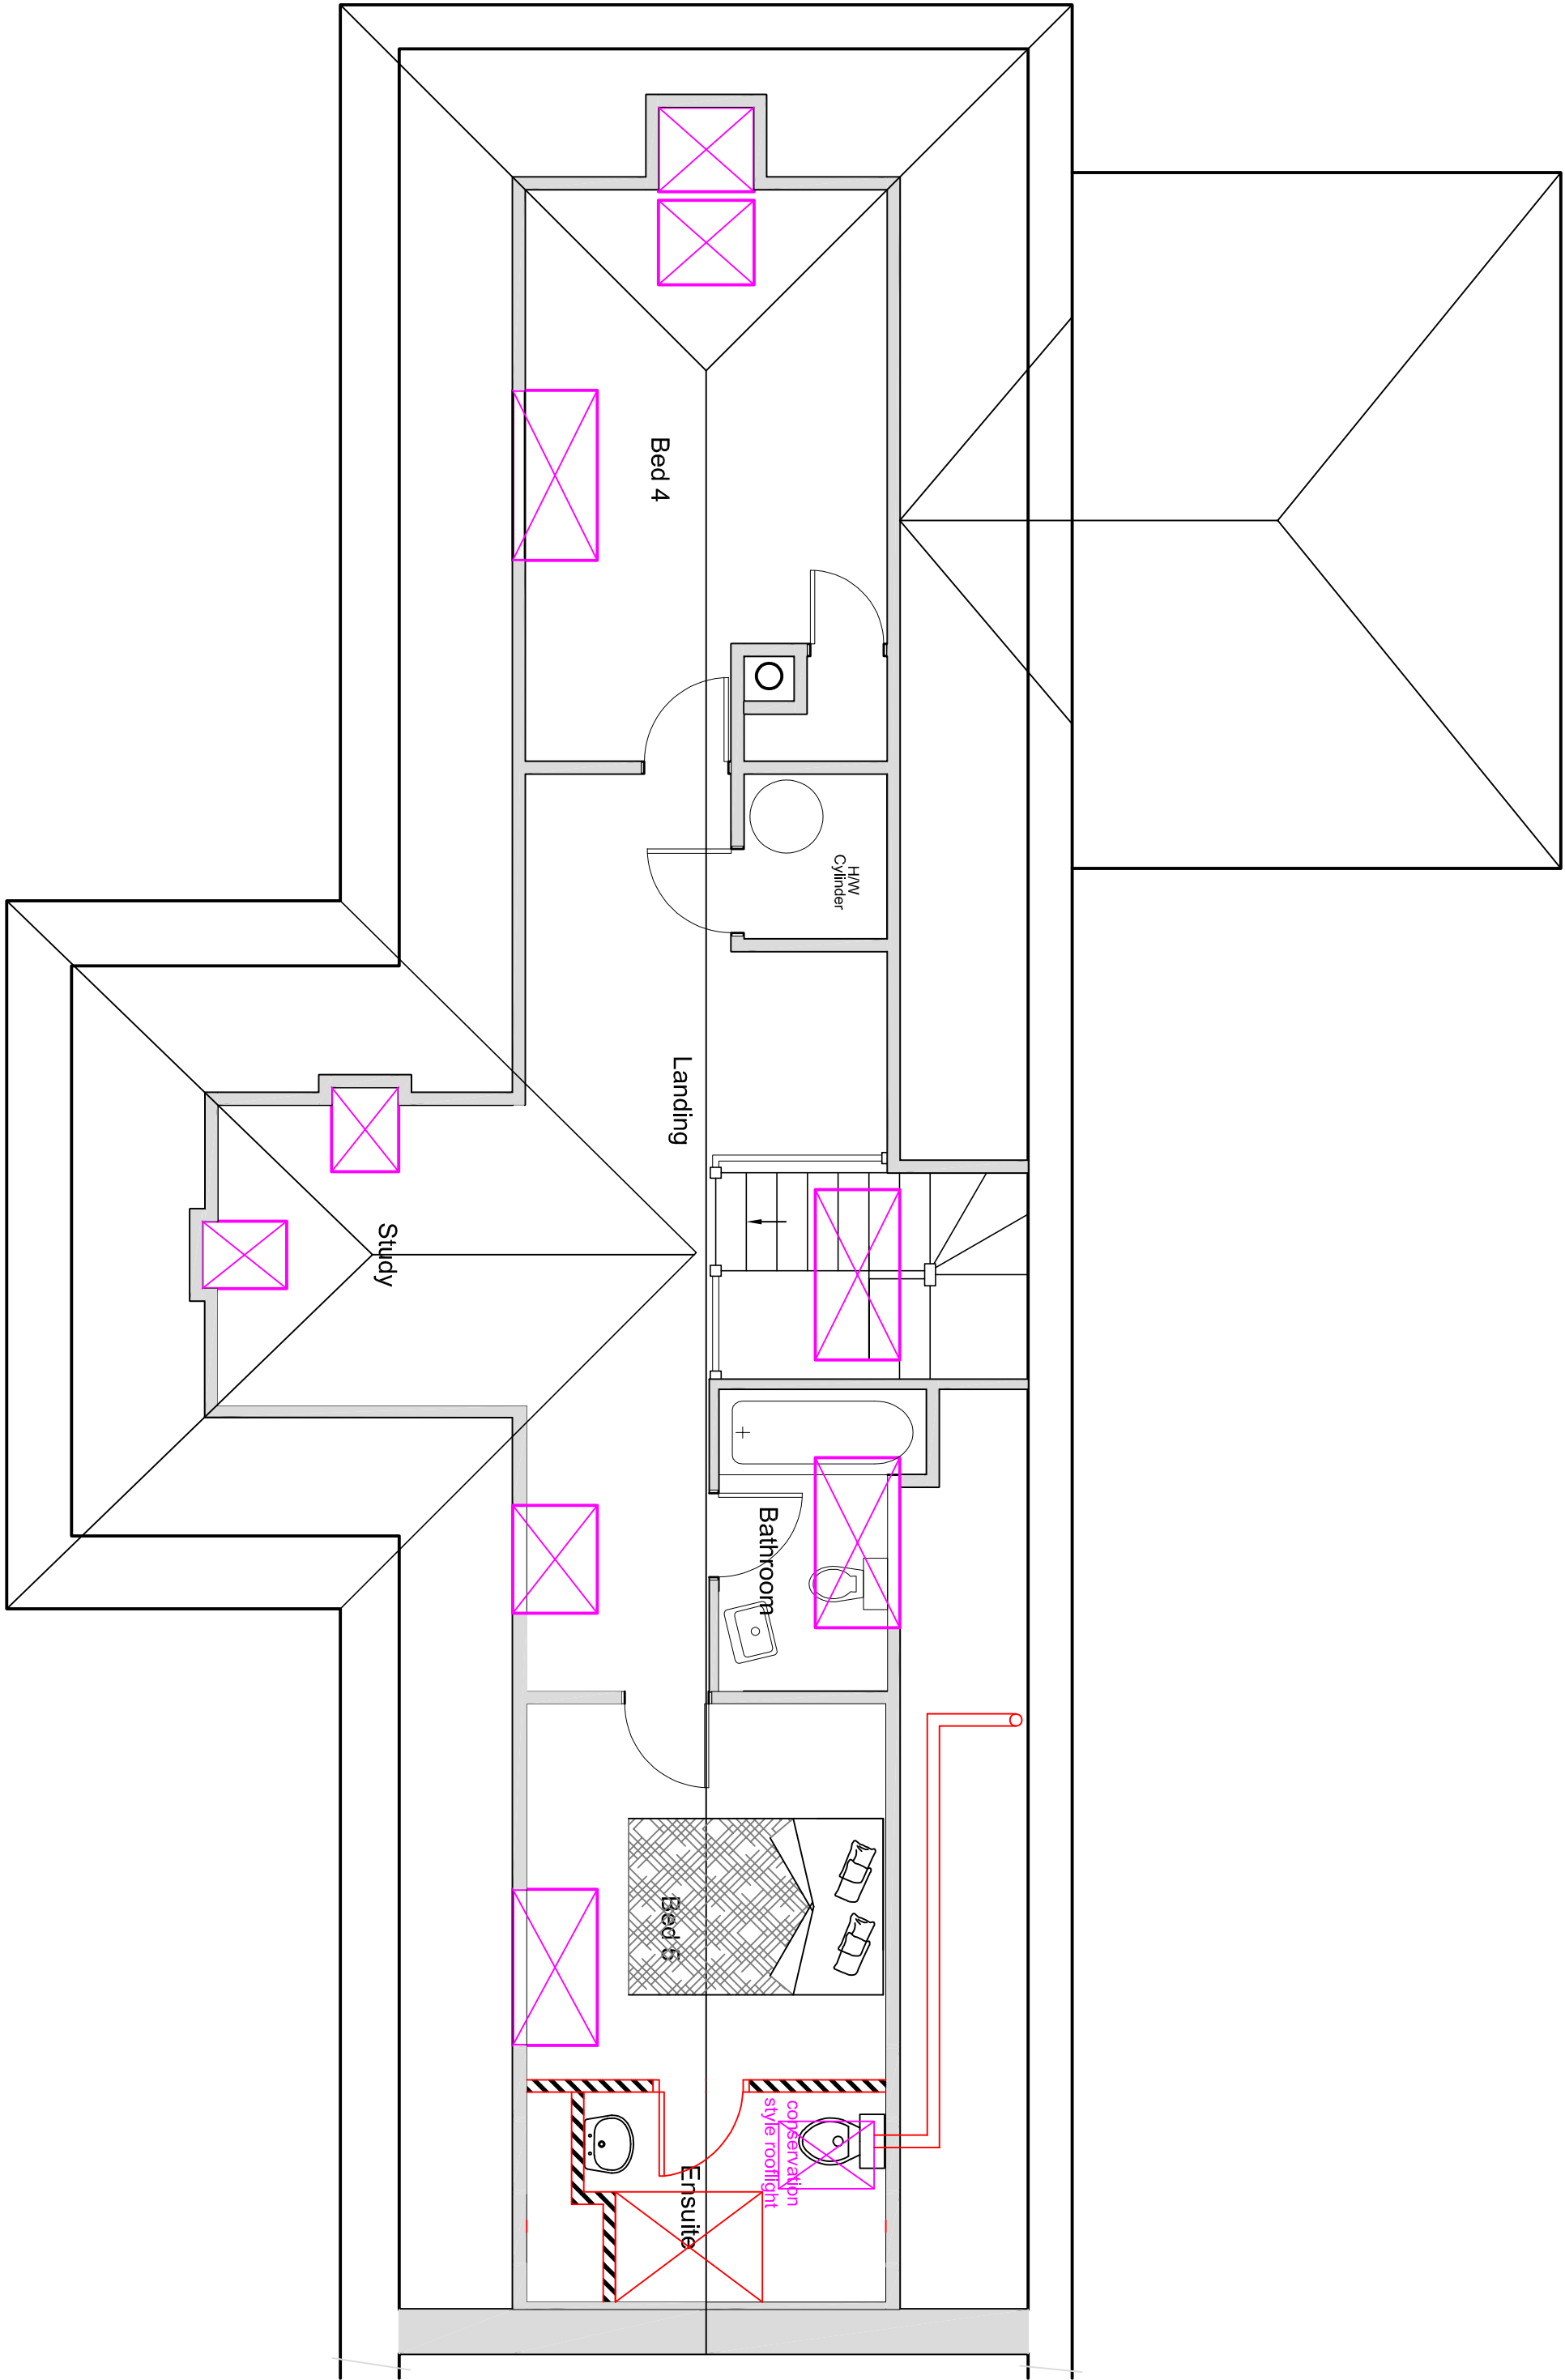

Proposed First Floor Plan 1:50

0 1 2 3 4 5

Metres

A1 Papersize		A Harlow & Son 01225 938329		Drawn by
		Proposed Rooflight Window for		
		Mr & Mrs D Forsey at		
		1 Courtyard Barns		
		Brook Hall		
		Wood Road		
		Brokerswood		
		Wiltshire		
		BA14 9PT		
Scale	1:50			
Date	23rd Jan 2026	Drawing No AH2026/07 Sheet 2 of 3		