



EXISTING ELEVATIONS / FLOOR PLAN . SCALE 1:100 . JAN 2026 . DRAWING No. 03




Original Paper Size A2

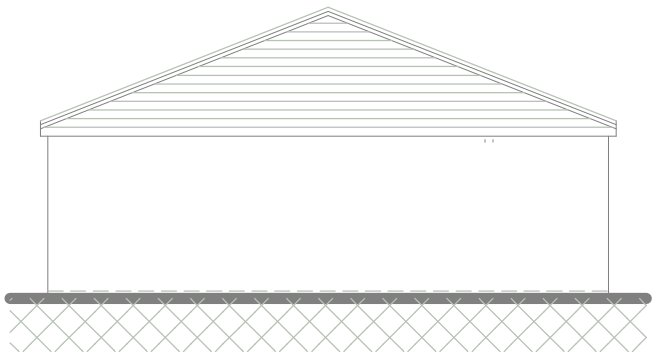


South Elevation

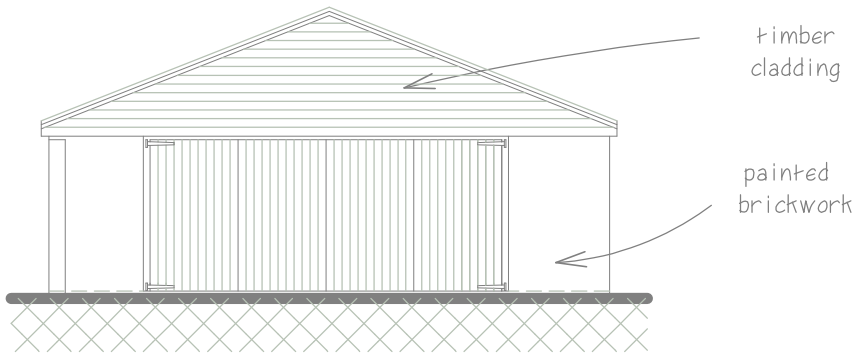

North Elevation

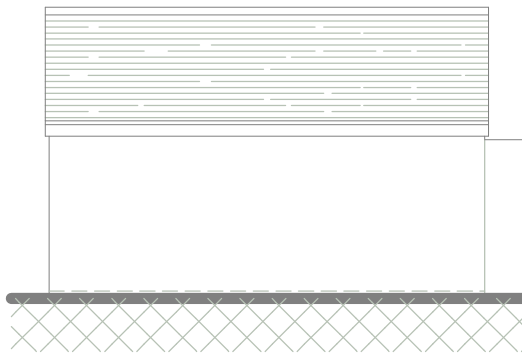


East Elevation

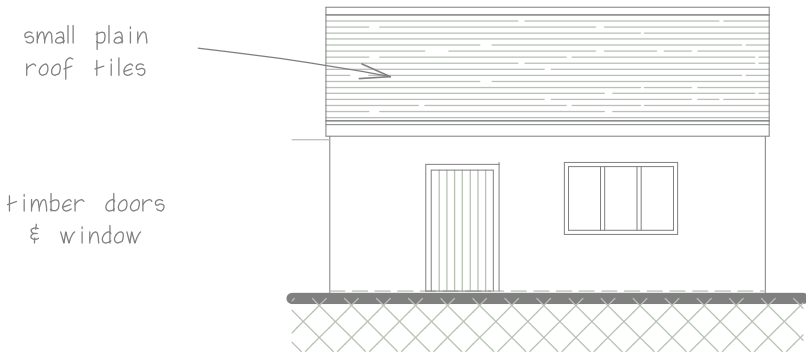


West Elevation


O u t b u i l d i n g a t R a d n o r H o u s e

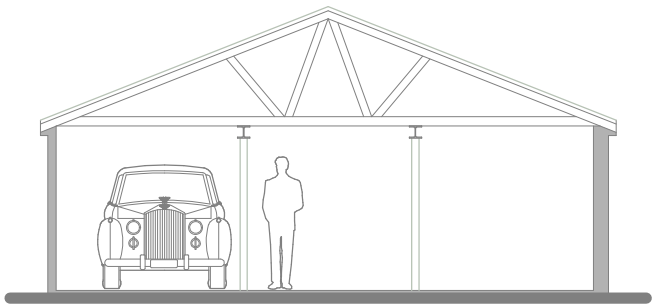

Typical Section

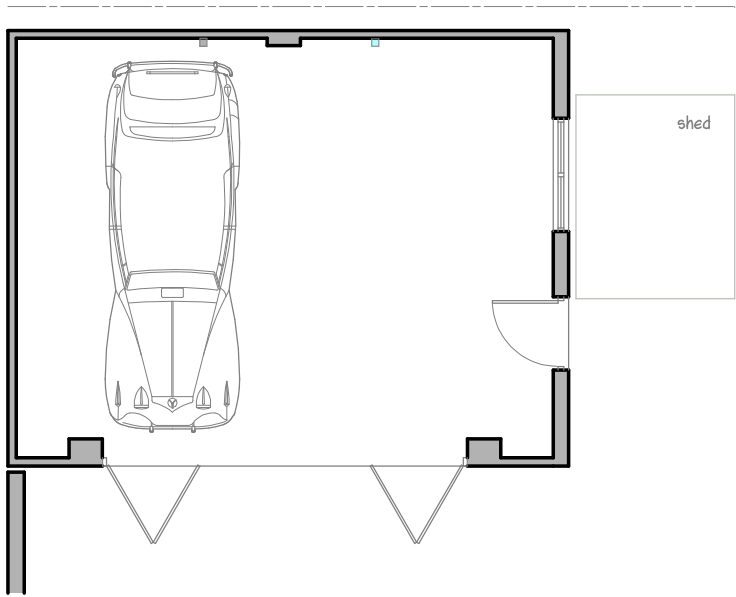

Floor Plan

 

Roof Plan

S J Egford BSc (Hons) BArch - A R C H I T E C T U R A L S E R V I C E S - Meadowside Barn - Slab Lane - Woodfalls - Salisbury - SP5 2NE - 01725 514718 - 07739090070

MR & MRS WRIGHT . RADNOR HOUSE THE HEADLANDS . DOWNTON . WILTSHIRE . SP5 3HJ