


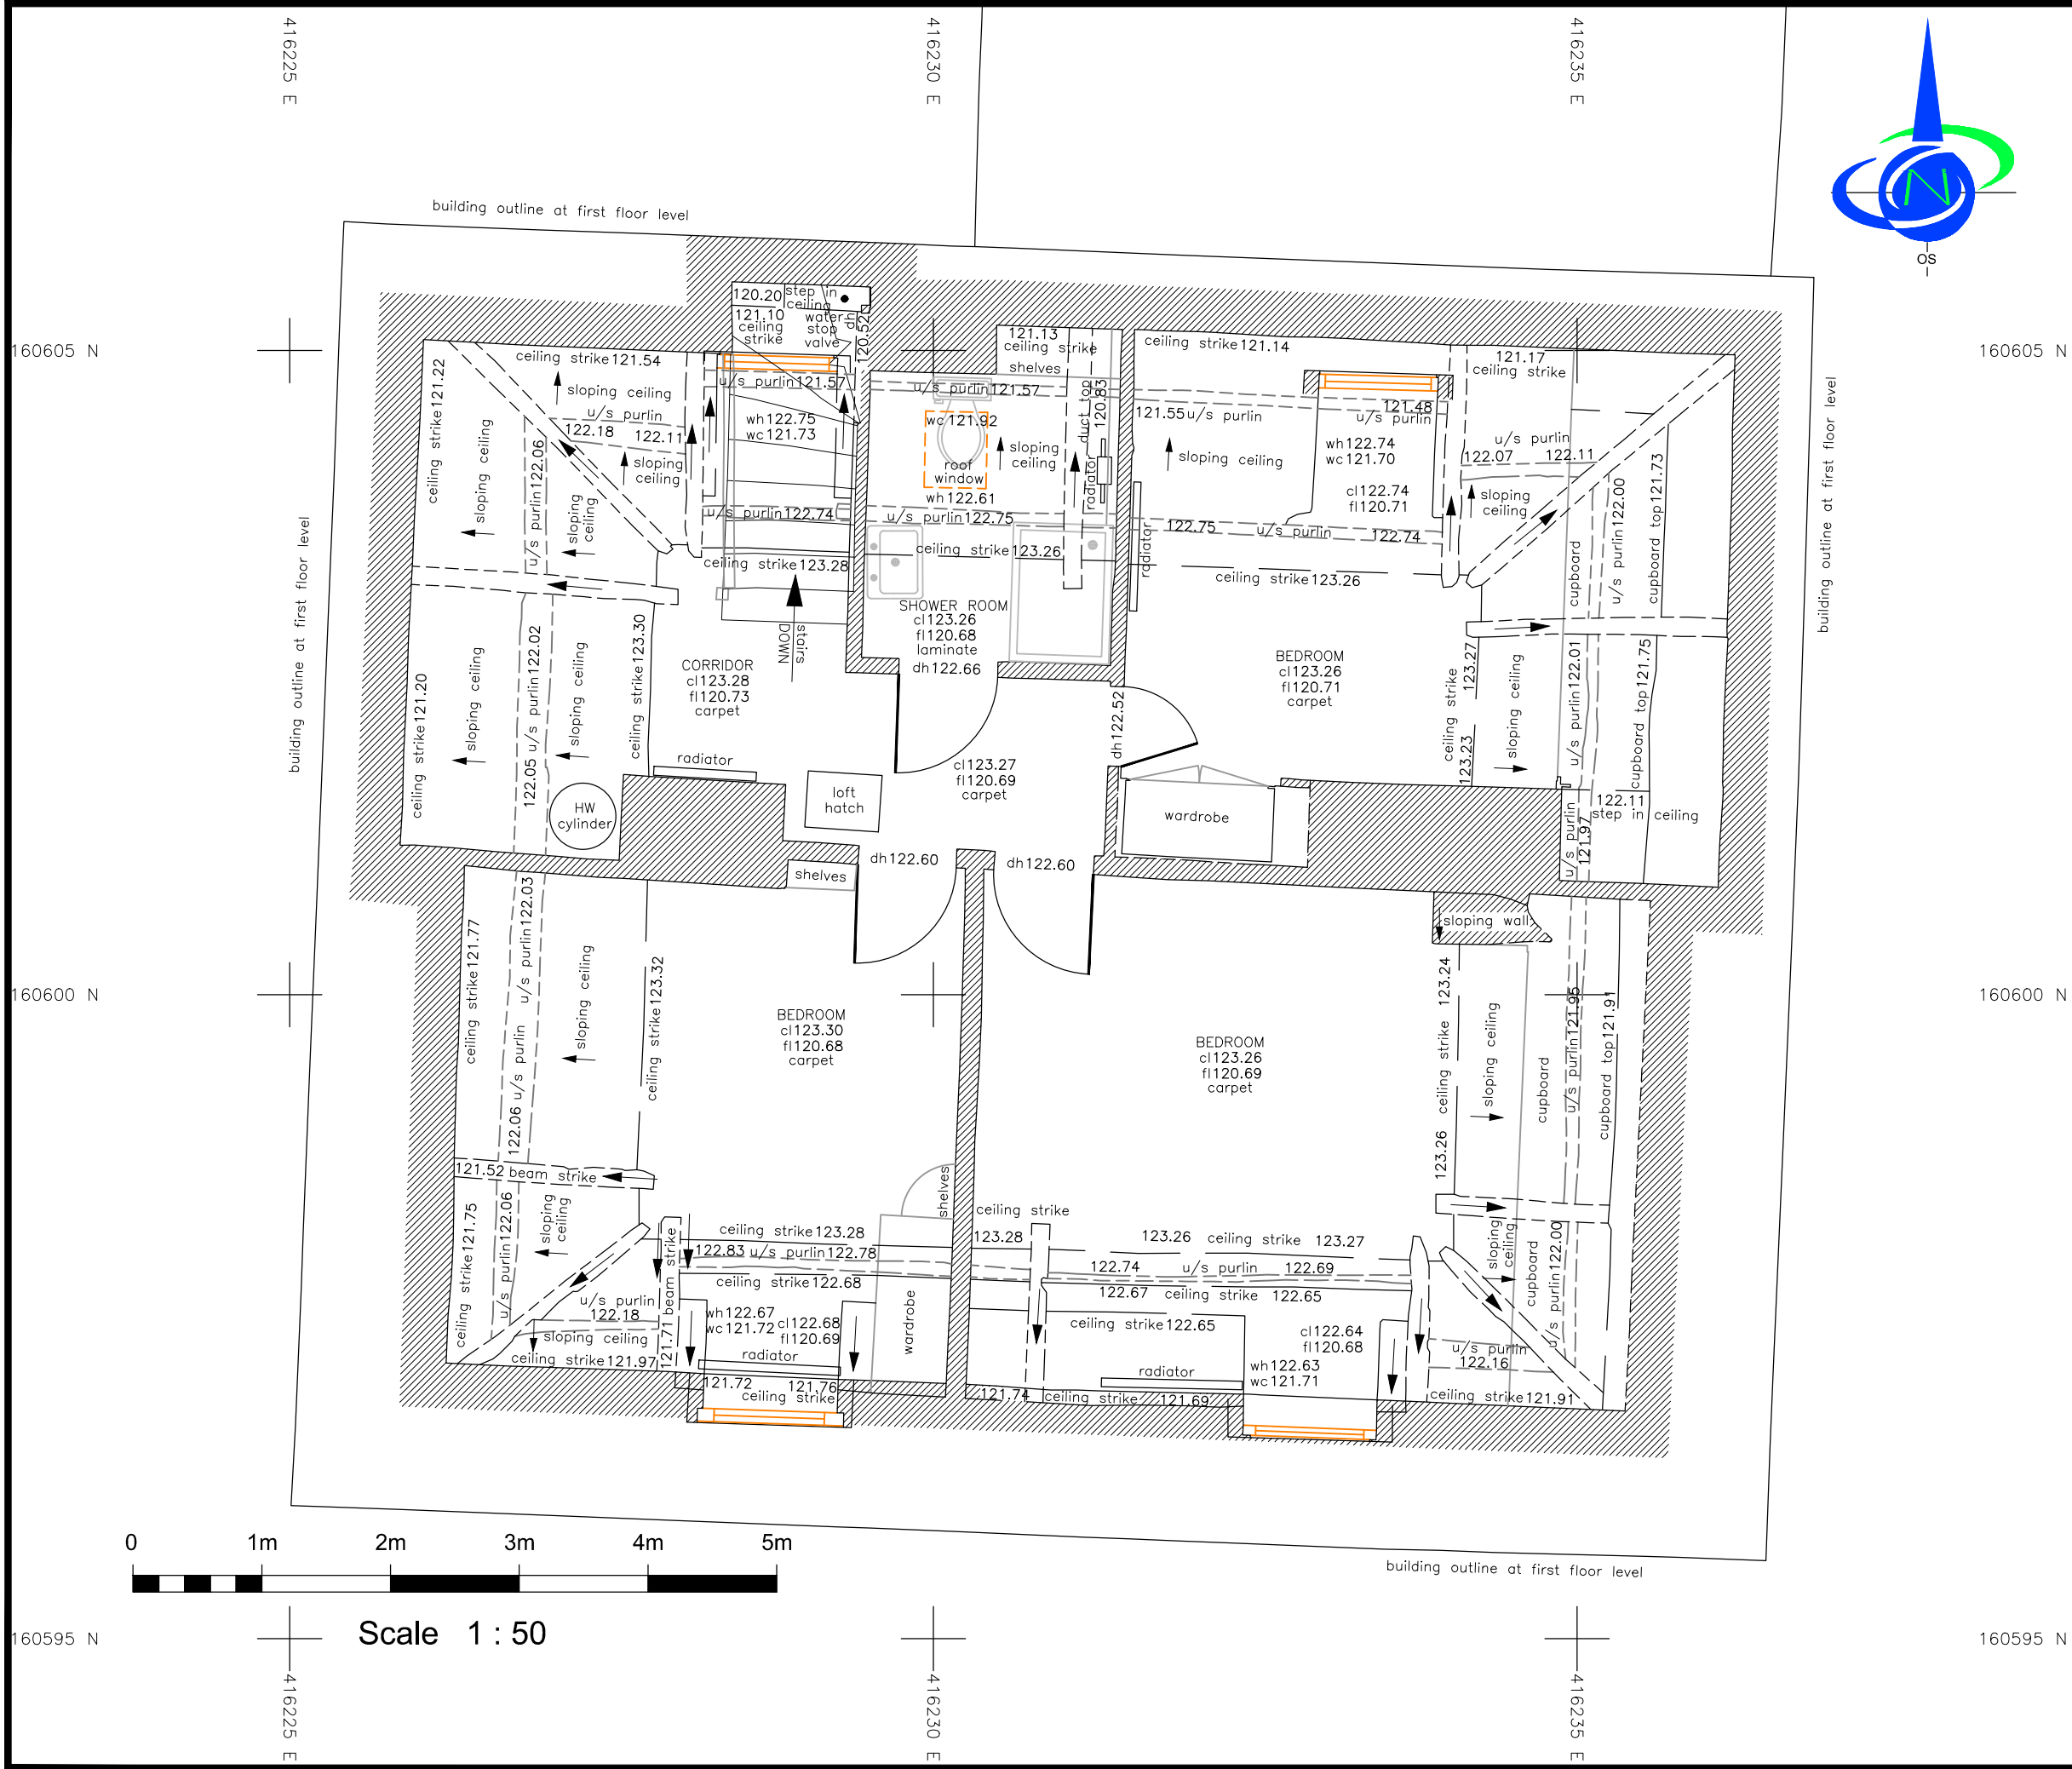

Key

cl = ceiling level	o/h = overhead
dc = door cill	u/s = underside of
dh = door head	u/sb = underside of beam
fl = floor level	wh = window head
gl = ground level	wc = window cill

Linetypes

Beam overhead	-----
Building overhead	-----
Ceiling	-----
Cupboard/Shelf	-----
Door	-----
Duct/Boxing	-----
Roof Edge/Last Tile	-----
Level	147.87
Manhole	□ ○
Pipe	=====
Ridge	-----
Step	-----
Wall	=====
Window	-----
Window overhead	-----
Grid Cross	+



DANDO surveying Ltd

Land & Measured Building Surveyors

27-29 New Street
Charfield
Wotton under Edge
South Glos.
GL12 8ES

Tel: 01453 845017
Tel: 01453 845360
www.dandosurveying.co.uk
enquiries@dandosurveying.co.uk

Project Name:
Buckleaze Farm
Buckleaze Lane, Pewsey, Wiltshire SN9 5NY

Drawing Title:
Existing Second Floor Plan

Client:

Agent:
Fowler Architecture & Planning

Date: 13th December 2024	Scale: 1:50 @ A3
---------------------------------	-------------------------

Grid Orientation North GPS	Sheet ID MFbuckleazeSF	Rev None
--------------------------------------	----------------------------------	--------------------

Site Level Datum OS GPS	Surveyed By BS	Drawn By EK
-----------------------------------	--------------------------	-----------------------









